


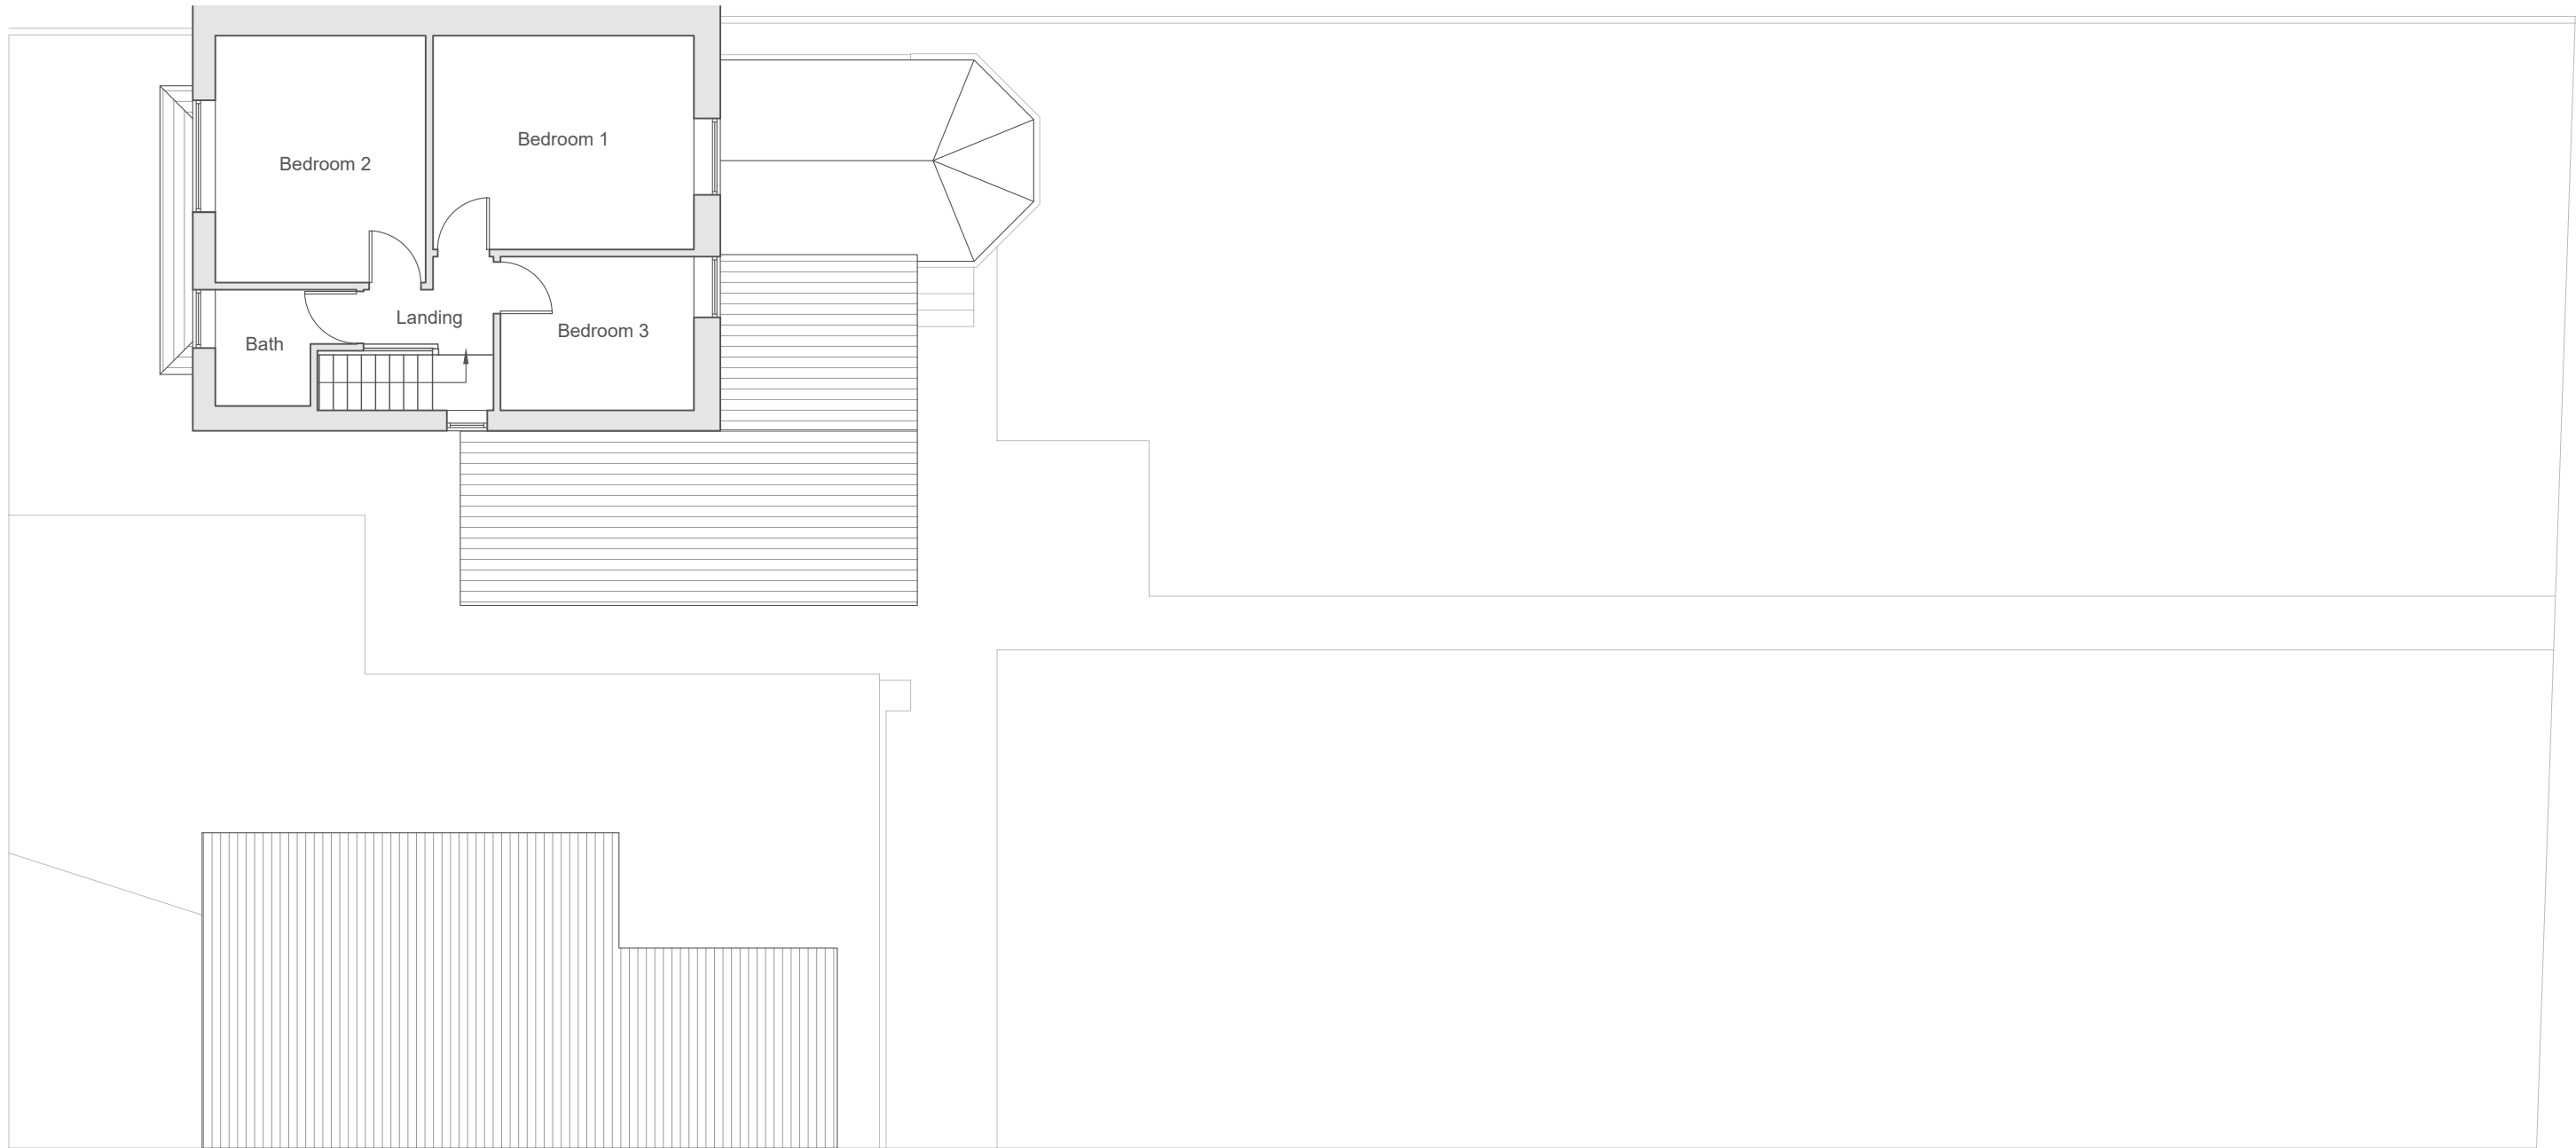

FIRST FLOOR PLAN
Existing

This drawing is copyright ©
NOTE: Drawing to be used
for planning purposes only.
All dimensions to be checked
on site and not scaled from
the drawing.

CLIENT Mr. + Mrs. Lewis + Victoria Williams		PROJECT Works at 1 Cedar Street Cwmgwrach Neath SA11 5PF		DRAWING TITLE Existing First Floor Plan		
DATE June 2021	SCALE 1:100	PAPER A3	DRAWING REFERENCE 21-37-03	REV 00	PURPOSE Planning	