


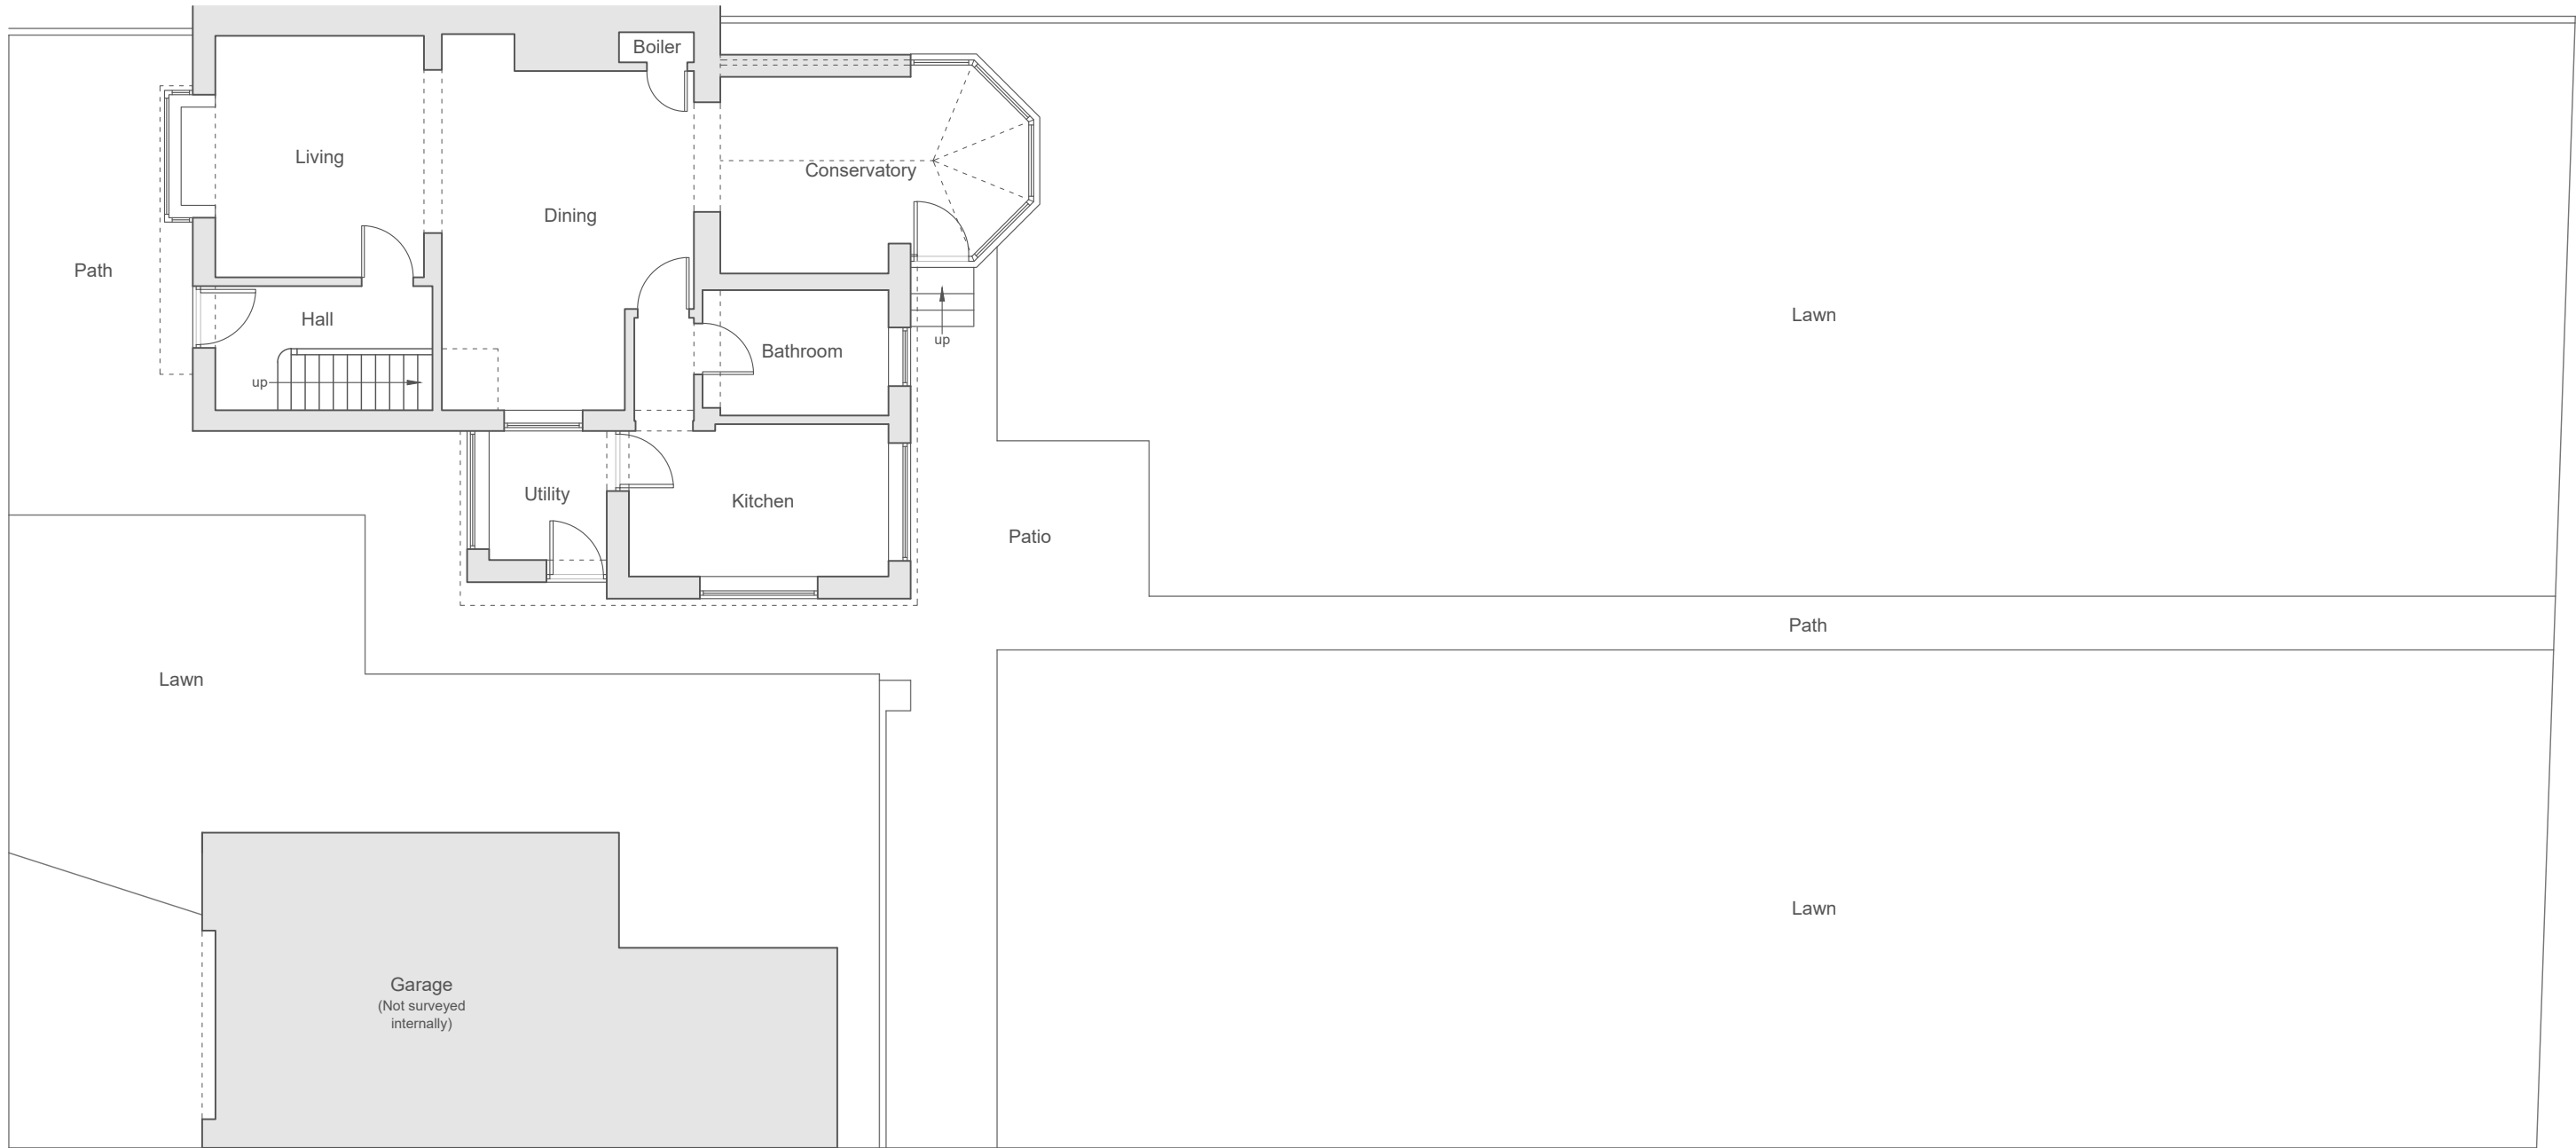

GROUND FLOOR PLAN
Existing

This drawing is copyright ©
NOTE: Drawing to be used
for planning purposes only.
All dimensions to be checked
on site and not scaled from
the drawing.

CLIENT
Mr. + Mrs. Lewis + Victoria Williams

PROJECT
Works at 1 Cedar Street
Cwmgwrach
Neath
SA11 5PF

DRAWING TITLE
Existing Ground Floor Plan

DATE
June 2021

SCALE
1:100

PAPER
A3

DRAWING REFERENCE
21-37-02

REV
00

PURPOSE
Planning