


Superseded

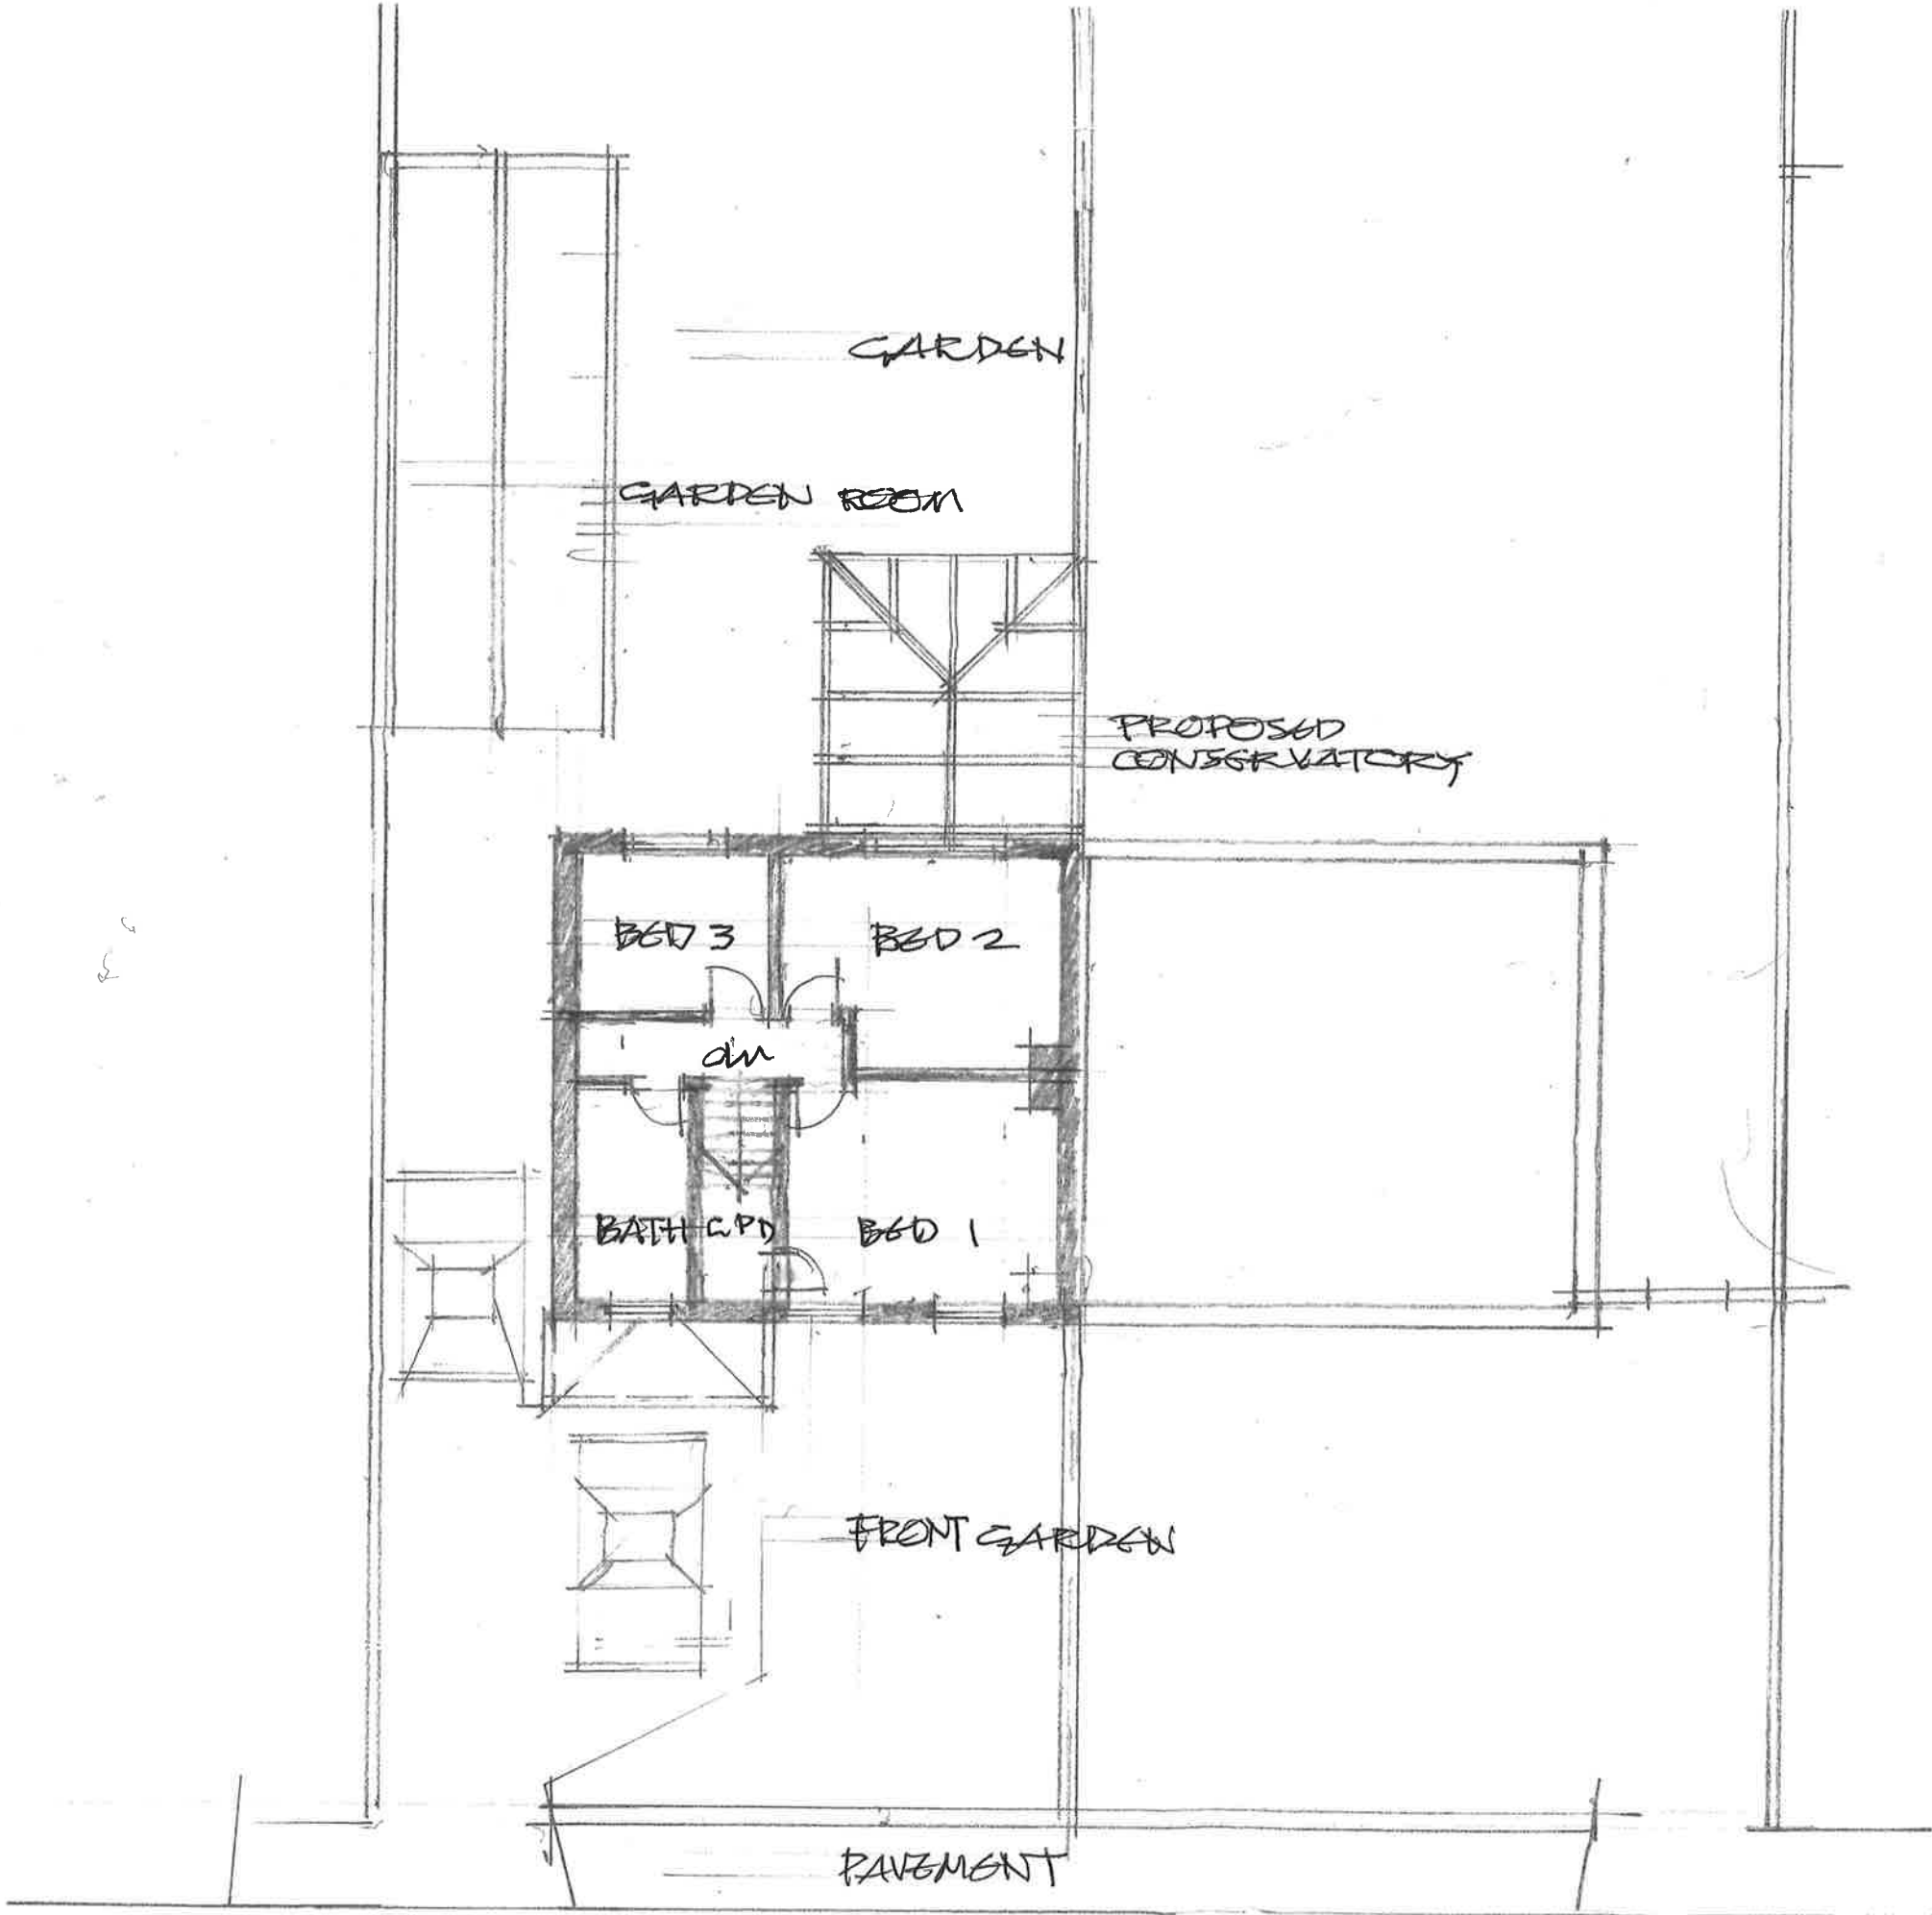

DRG NO 21:60:02

PROPOSED ALTERATIONS TO 60 TIR MORFA ROAD ABERAFON
SA12 7PG: TO PROVIDE ROOF DORMER AND OPEN BALCONY

FIRST FLOOR PLAN AS EXISTING
D. NEWTON-WILLIAMS B.Arch:FRIBA A RCHITECT. 42 SUFFOLK PLACE PORTHCAWL CF36 3EB

SCALE 1:100