


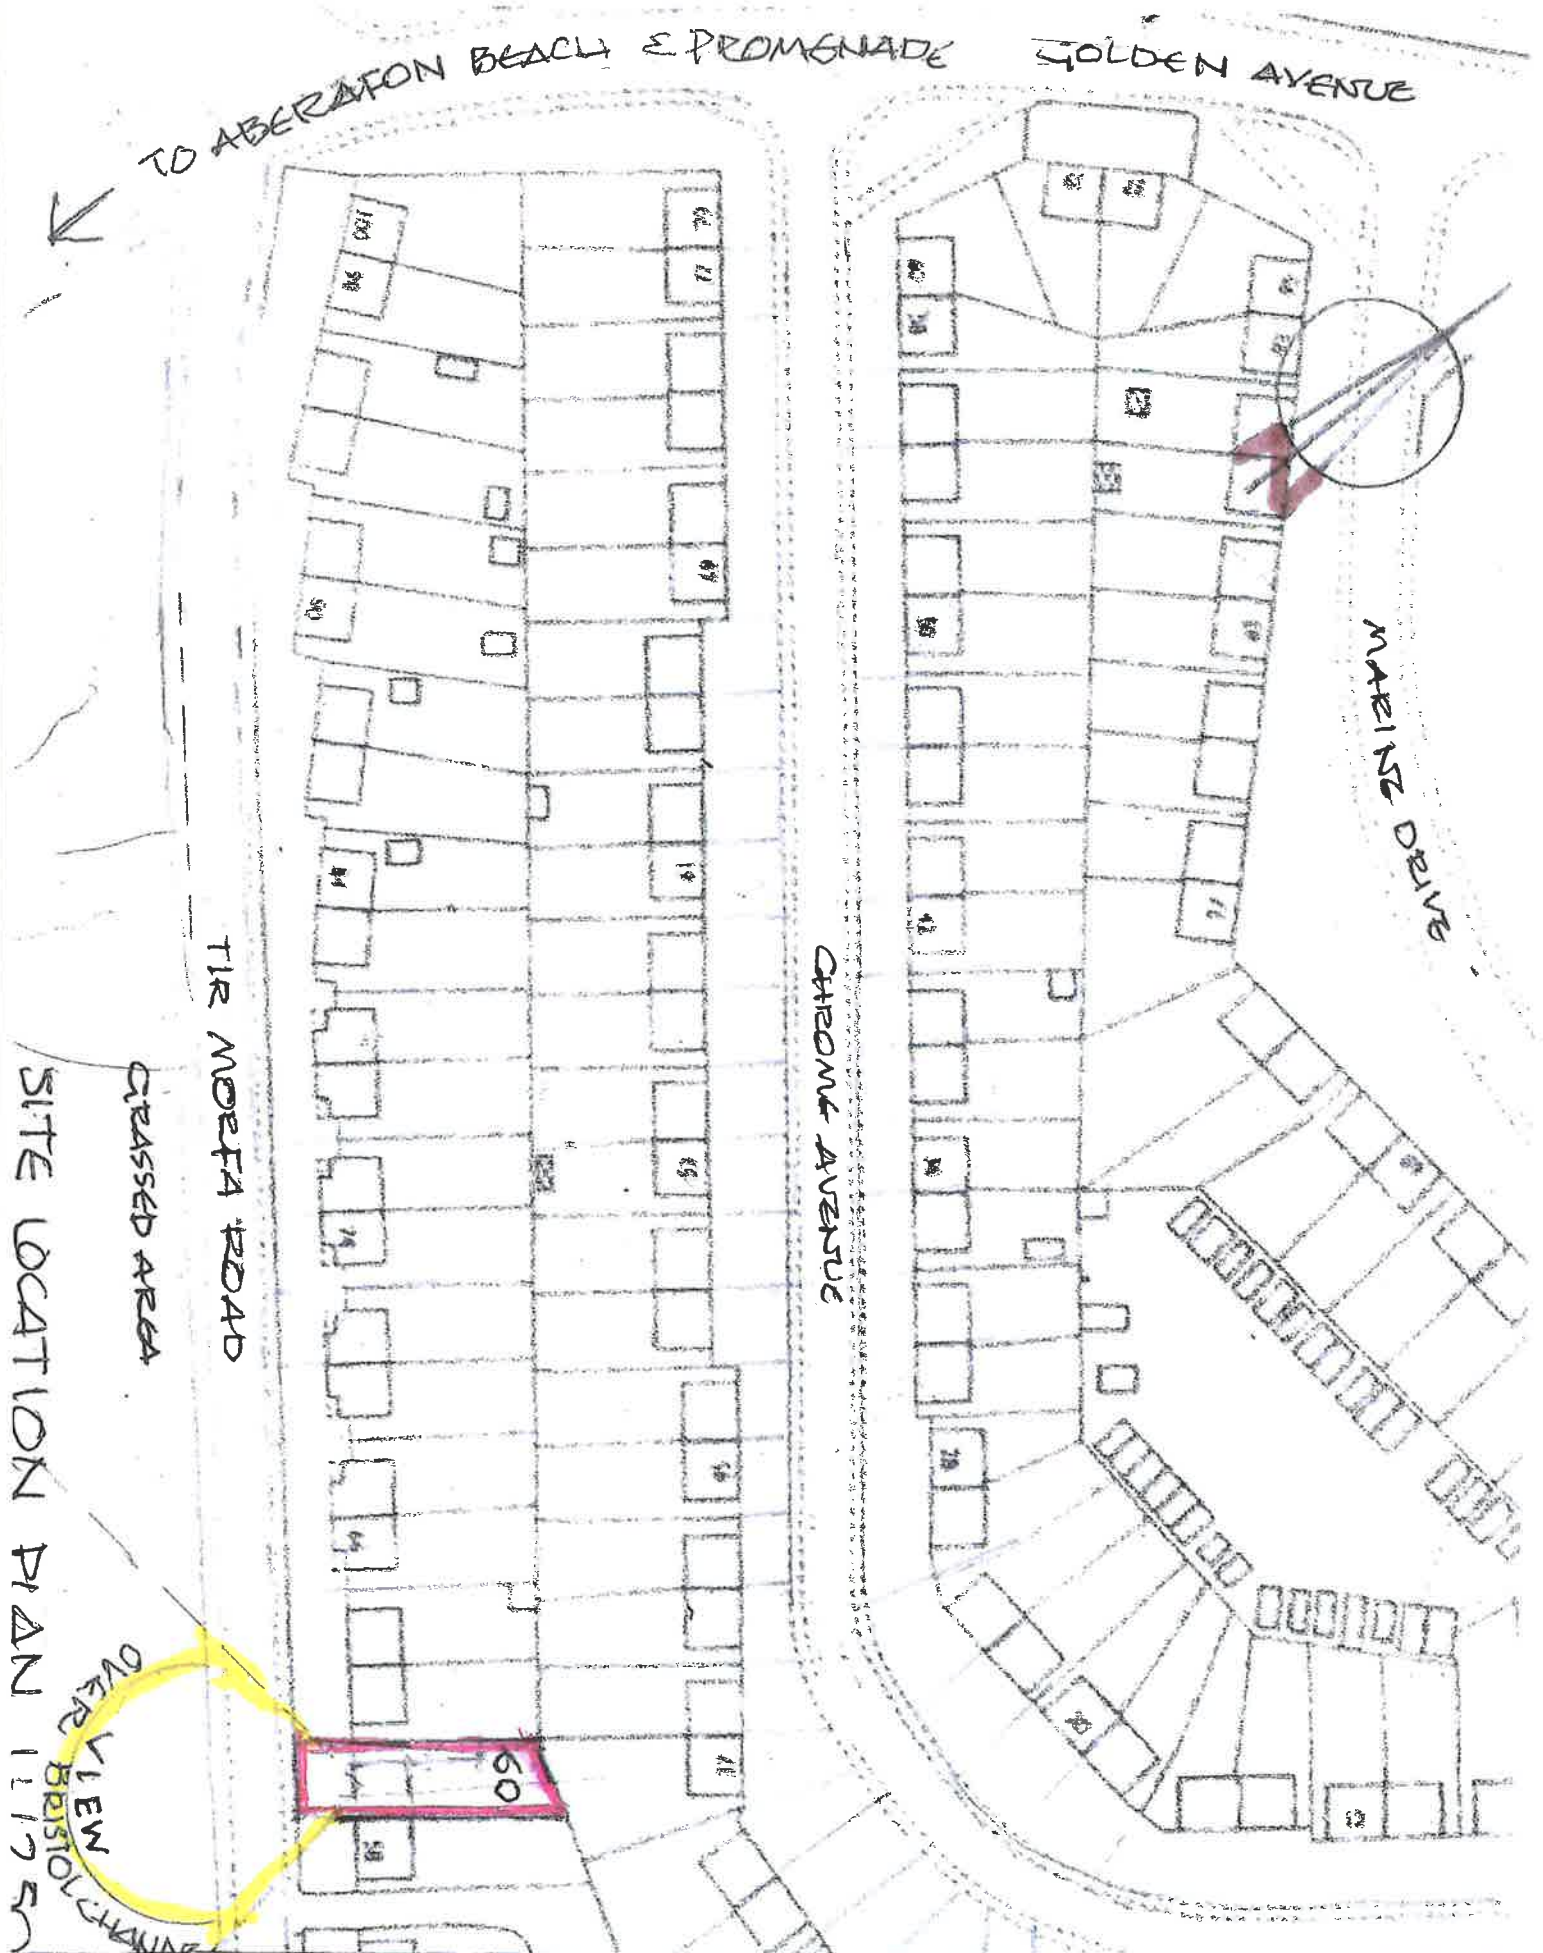

PROPOSED ALTERATIONSTO 60 TIR MORFA ROAD ABERAFON
 SA12 7PG: TO PROVIDE ROOF DORMER AND OPEN BALCONY

SITE PLAN AS PROPOSED

SCALE 1:250

D. NEWTON-WILLIAMS B.Arch FRIBA ARCHITECT.

42 SUFFOLK PLACE PORTHCAWL CF36 3EB