




No 58 EXISTING REAR ELEVATION


No 60 EXISTING REAR ELEVATION

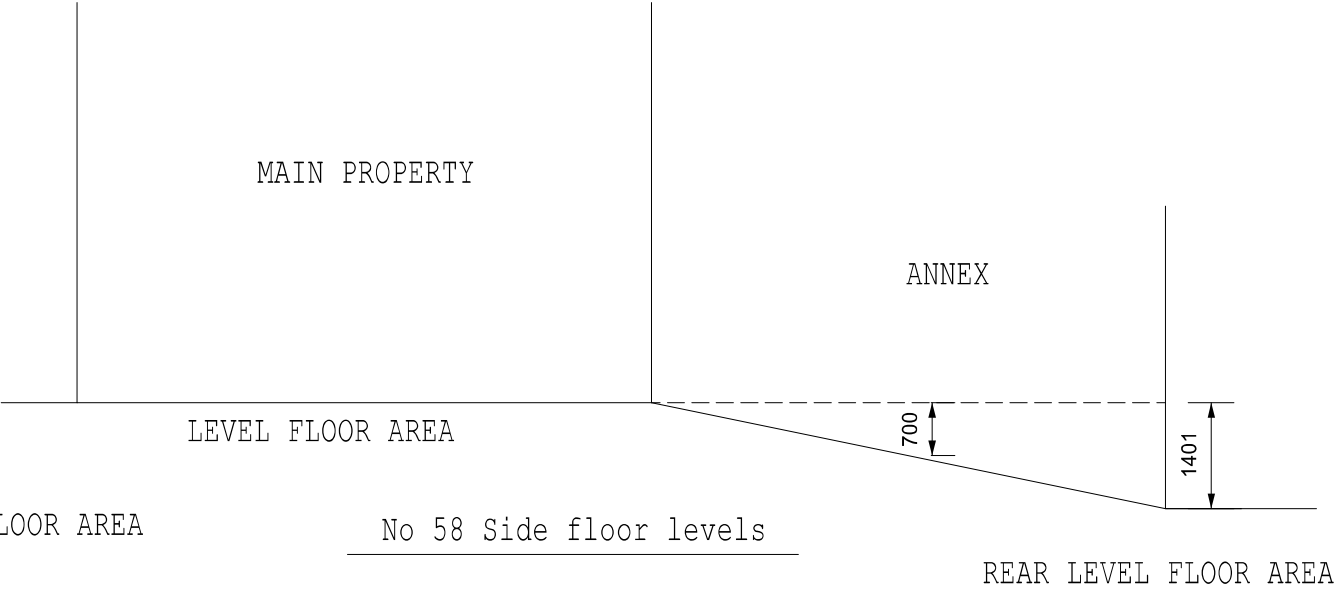

No 58 EXISTING REAR ELEVATION

No 60 EXISTING REAR ELEVATION

Sloping mono pitched roof at height of boundary wall line to minimise impact on the adjoining property No:60

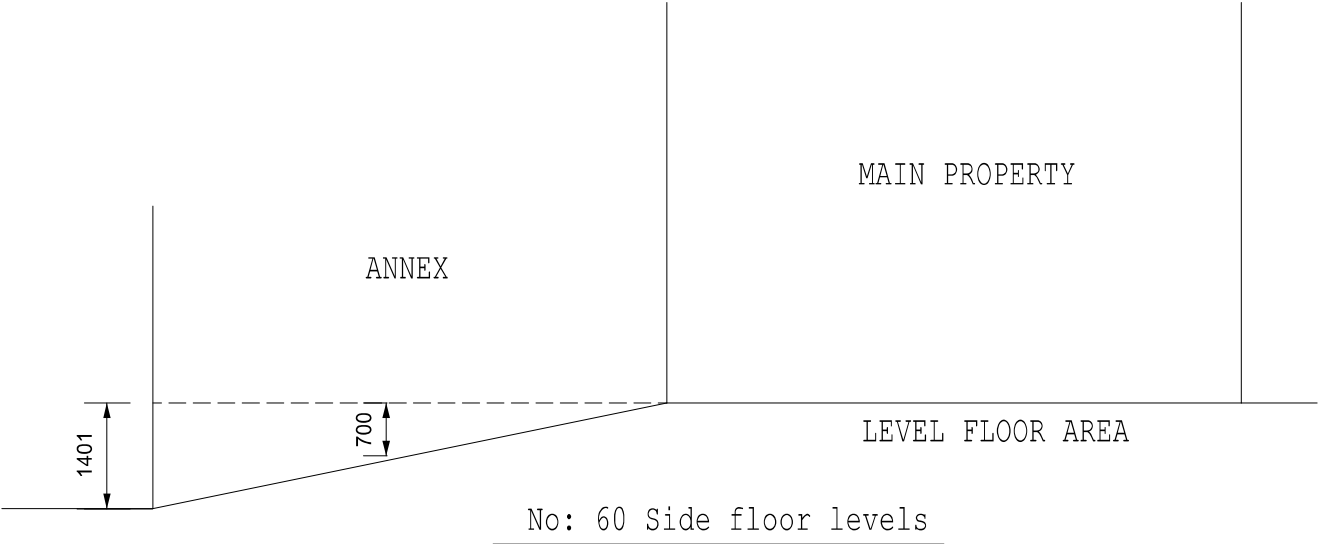

Roger Roberts Surveys Limited Chartered Surveyors & Corporate Building Engineers 18a, Station Road, Ystradgynlais, Swansea, SA9 1NT. Tel/Fax, 01639-842013. Mobile 07960-742263		
CLIENT: Mr. D. Thomas 58 Park Street Tonna Neath SA11 3JL	DRAWN BY: <i>Luke Roberts,</i> BSc (Hons), HNC AssocRICS	
PROJECT: Proposed rear extension.		
TITLE: Site levels		
DATE: June 2021	SCALE: 1 : 100	DRAWING STATUS: COMPLETE
© Plans are for planning and guide Purposes only. Notes you are advised to confirm all dimensions on site.		