



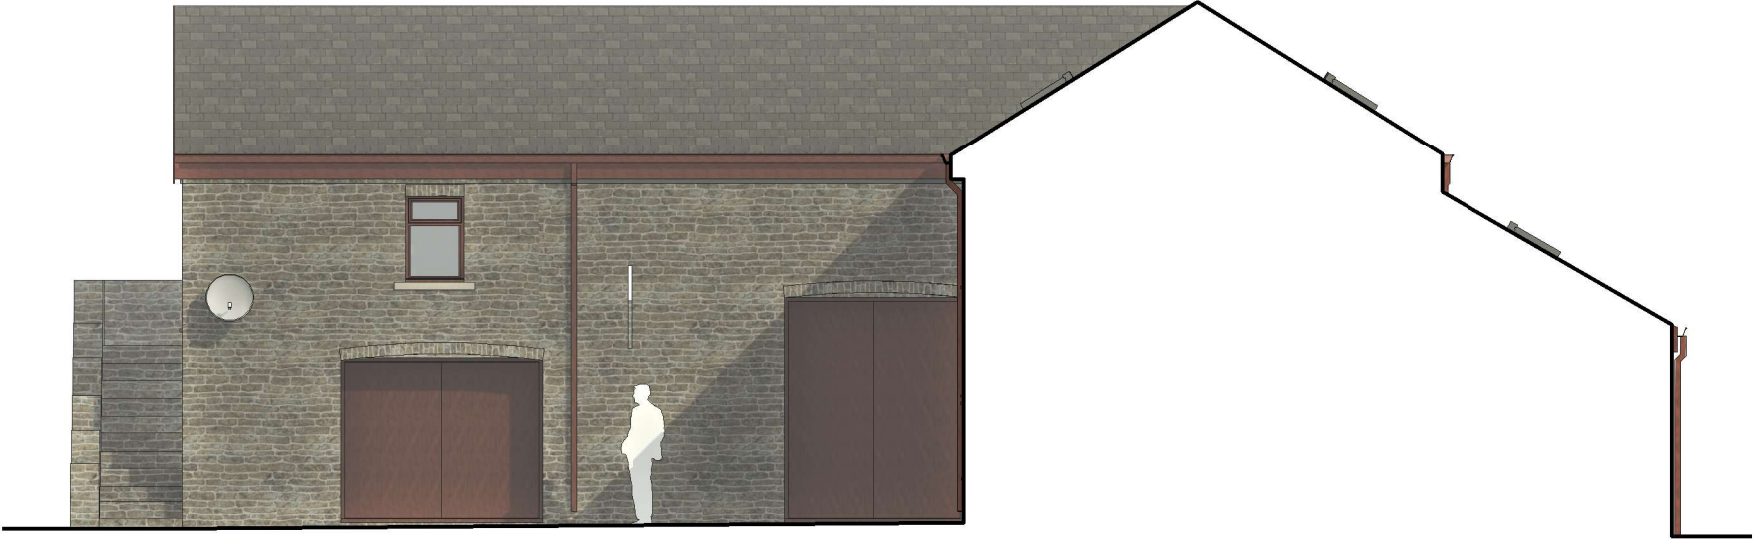

East Elevation

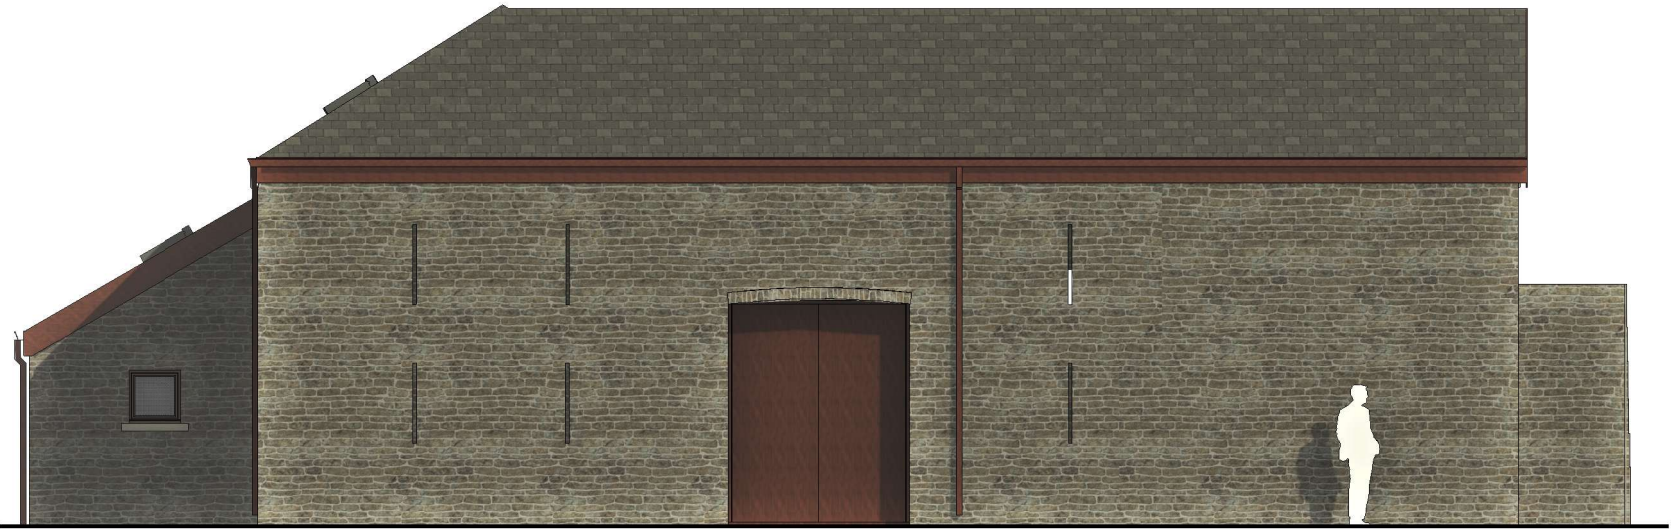

West Elevation

darkin
architects

drawing on
experience

www.darkinarchitects.com

CARDIFF 02921 197 196
LLANELLI 01554 778 730
NEATH 01639 383 000

info@darkinarchitects.com

RIBA



Chartered Practice

THIS DRAWING IS THE COPYRIGHT OF DARKIN ARCHITECTS AND MAY NOT BE COPIED, ALTERED OR REPRODUCED IN ANY FORM OR PASSED TO A THIRD PARTY WITHOUT THEIR CONSENT. DIMENSIONS MUST BE CHECKED AND VERIFIED ON SITE AND ANY DISCREPANCIES SHOULD BE REPORTED TO THE ARCHITECT. THIS DRAWING MUST NOT BE SCALED AND SHOULD BE READ IN CONJUNCTION WITH ALL OTHER CONSULTANT'S DRAWINGS. IF IN DOUBT ASK FOR CONFIRMATION.

No.	Description	By	Date

CLIENT

Jonathan Morgan

PROJECT

Extension & Renovation

PROJECT ADDRESS

The Barn,
Trenache Farm,
Neath, SA10 8AB

DRAWING TITLE

Existing Side Elevations

DRAWN BY	CHECKED BY	© Copyright Darkin Architects 2021
DC	TOM	
PROJECT REF	SCALE	PAPER SIZE
RH473	1 : 100	A3
DRAWING	REVISION	DATE
302		19.02.2021