


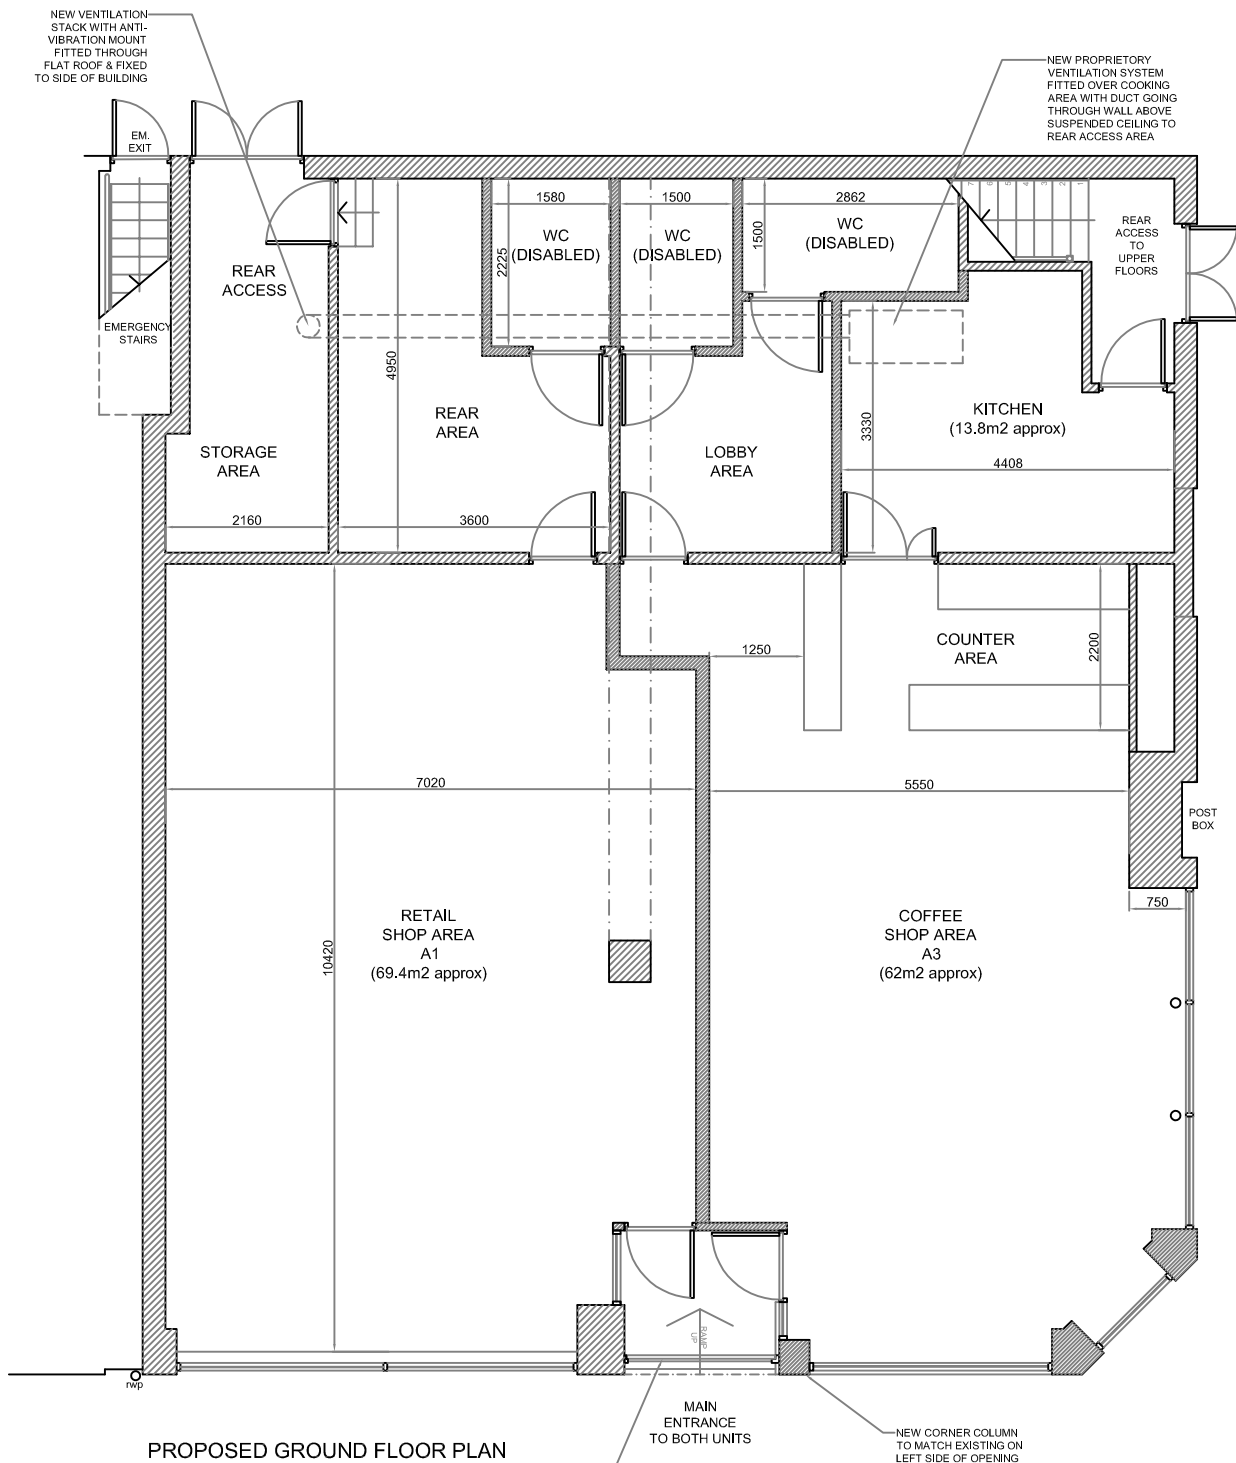

PROPOSED GROUND FLOOR PLAN

EXISTING ENTRANCE
DOORS TO BE REPLACED
WITH NEW ARRANGEMENT
EXISTING PERFORATED SECURITY
SHUTTERS TO BE RETAINED

MAIN
ENTRANCE
TO BOTH UNITS

NEW CORNER COLUMN
TO MATCH EXISTING ON
LEFT SIDE OF OPENING

C	Revised layout due to re-measure	07/01/21
B	Revised layout due to revised dimensions.	14/10/20
A	Layout amended due to revised dimensions.	08/08/20
Rev	Description	Date
01792 541684 07800 789453 carolineg@seagreydesign.co.uk www.seagreydesign.com design for: house/commercial projects		
Site ALI ASKER KARA 50 WIND STREET NEATH SA11 3EN		
Dwg Title EXISTING BUILDING GROUND FLOOR PLAN GENERAL ARRANGEMENT		
Drawn By: CLG		Date: 06/08/2020
Scale: 1:100 @ A3P		Dwg No: 20-308P/101
REV	A B C	