


ALL DIMENSIONS SHOWN ARE TO STRUCTURE ONLY

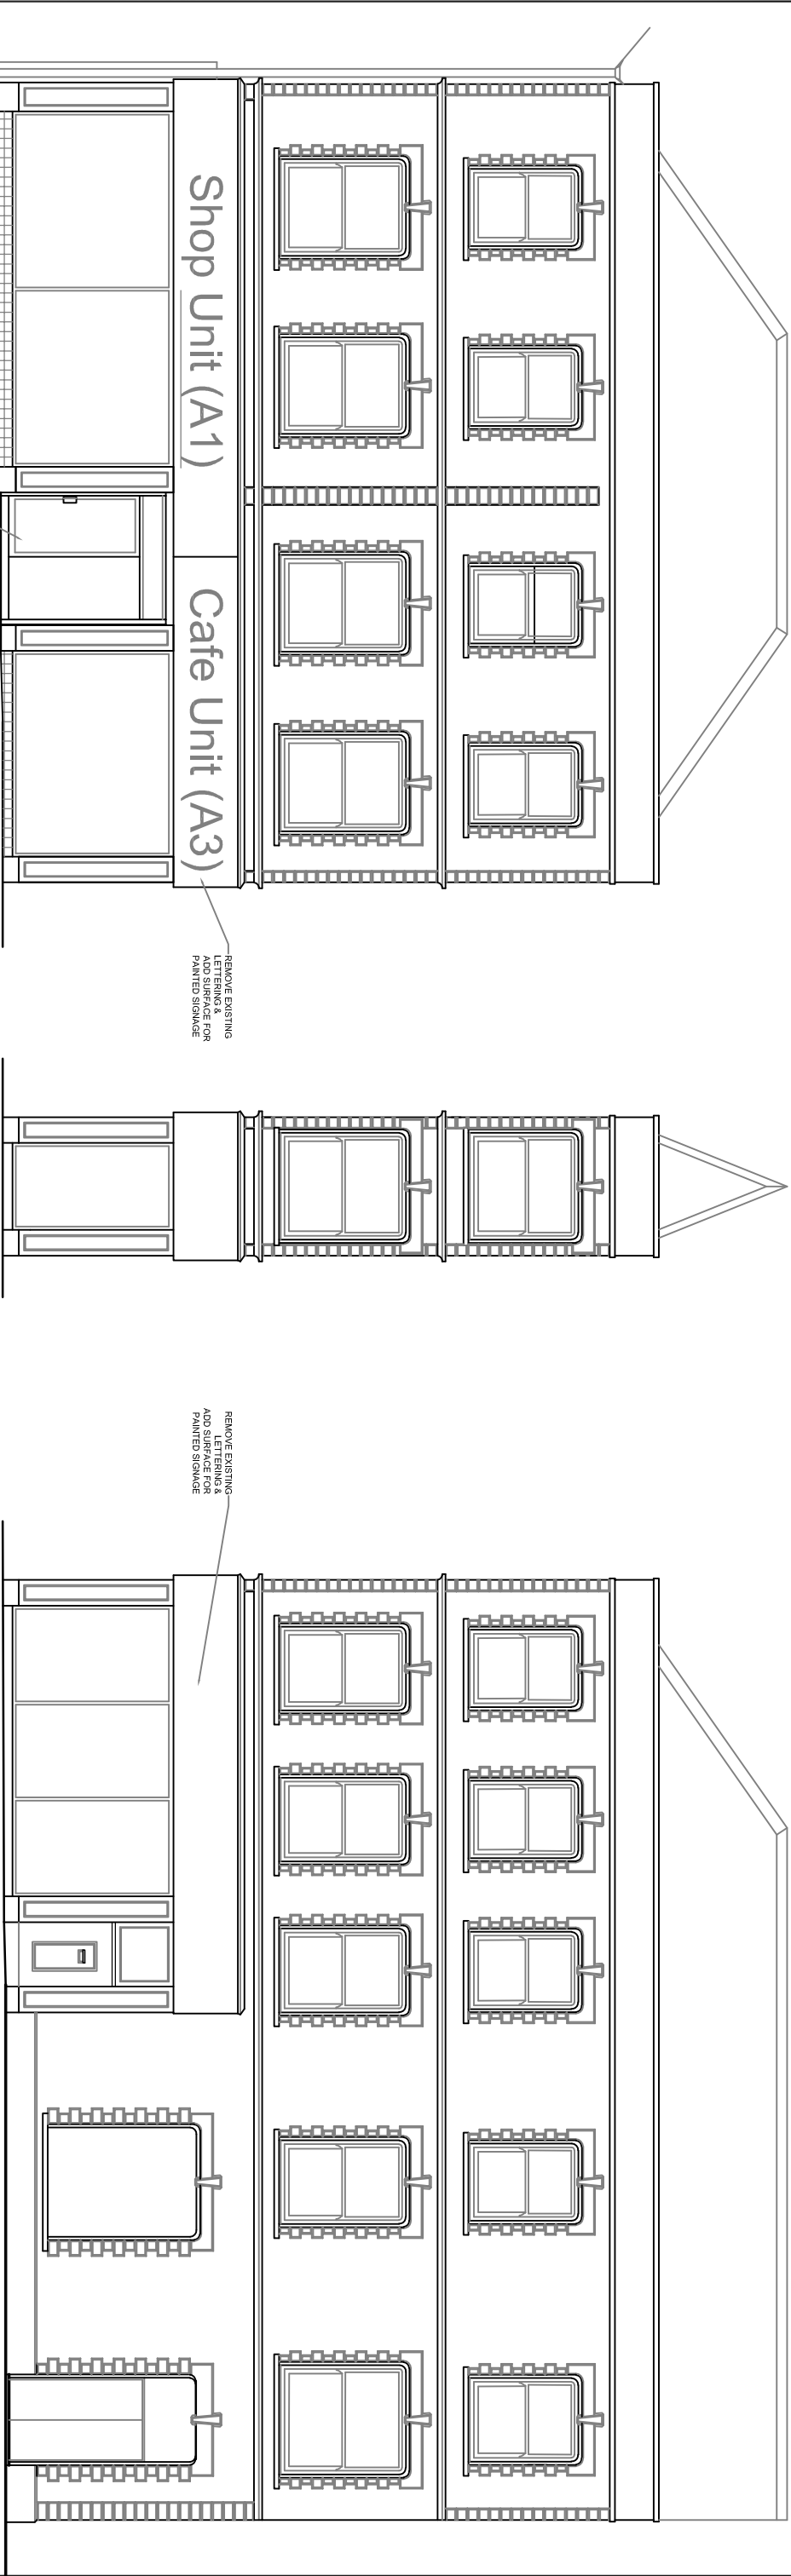

PROPOSED FRONT ELEVATION

PROPOSED CORNER ELEVATION

PROPOSED SIDE ELEVATION

EXISTING ENTRANCE
DOORS TO BE REPLACED
WITH NEW ARRANGEMENT
EXISTING PERFORATED SECURITY
SHUTTERS TO BE RETAINED

REMOVE EXISTING
LETTERING &
ADD SURFACE FOR
PAINTED SIGNAGE

REMOVE EXISTING
LETTERING &
ADD SURFACE FOR
PAINTED SIGNAGE

EXISTING AIR
CONDITIONING UNITS

THESE DRAWINGS ARE FOR
PLANNING PURPOSES ONLY &
ARE ONLY FOR REFERENCE &
ILLUSTRATION OF THE PLAN
LAYOUT

C	Revised layout due to re-measure.	07/01/21
B	Revised layout due to revised dimensions.	14/10/20
A	Elevations added to drawing package.	08/08/20
Rev	Description	Date

07800 789453
01639 282789
carolineg@seagreydesign.co.uk
www.seagreydesign.com
design for: extensions / house renovations / conversions

SEAGREY

Site
AL ASKER KARA
50 WIND STREET
NEATH SA11 3EN

Dwg Title
EXISTING BUILDING
ELEVATIONS
GENERAL ARRANGEMENT

Drawn By: CLG Date: 07/08/2020

Scale: 1:100 @ A3L Dwg No: 20-308P/104

REV	A	B	C						
-----	---	---	---	--	--	--	--	--	--