


Revision			
No	Description	Date	Chkd

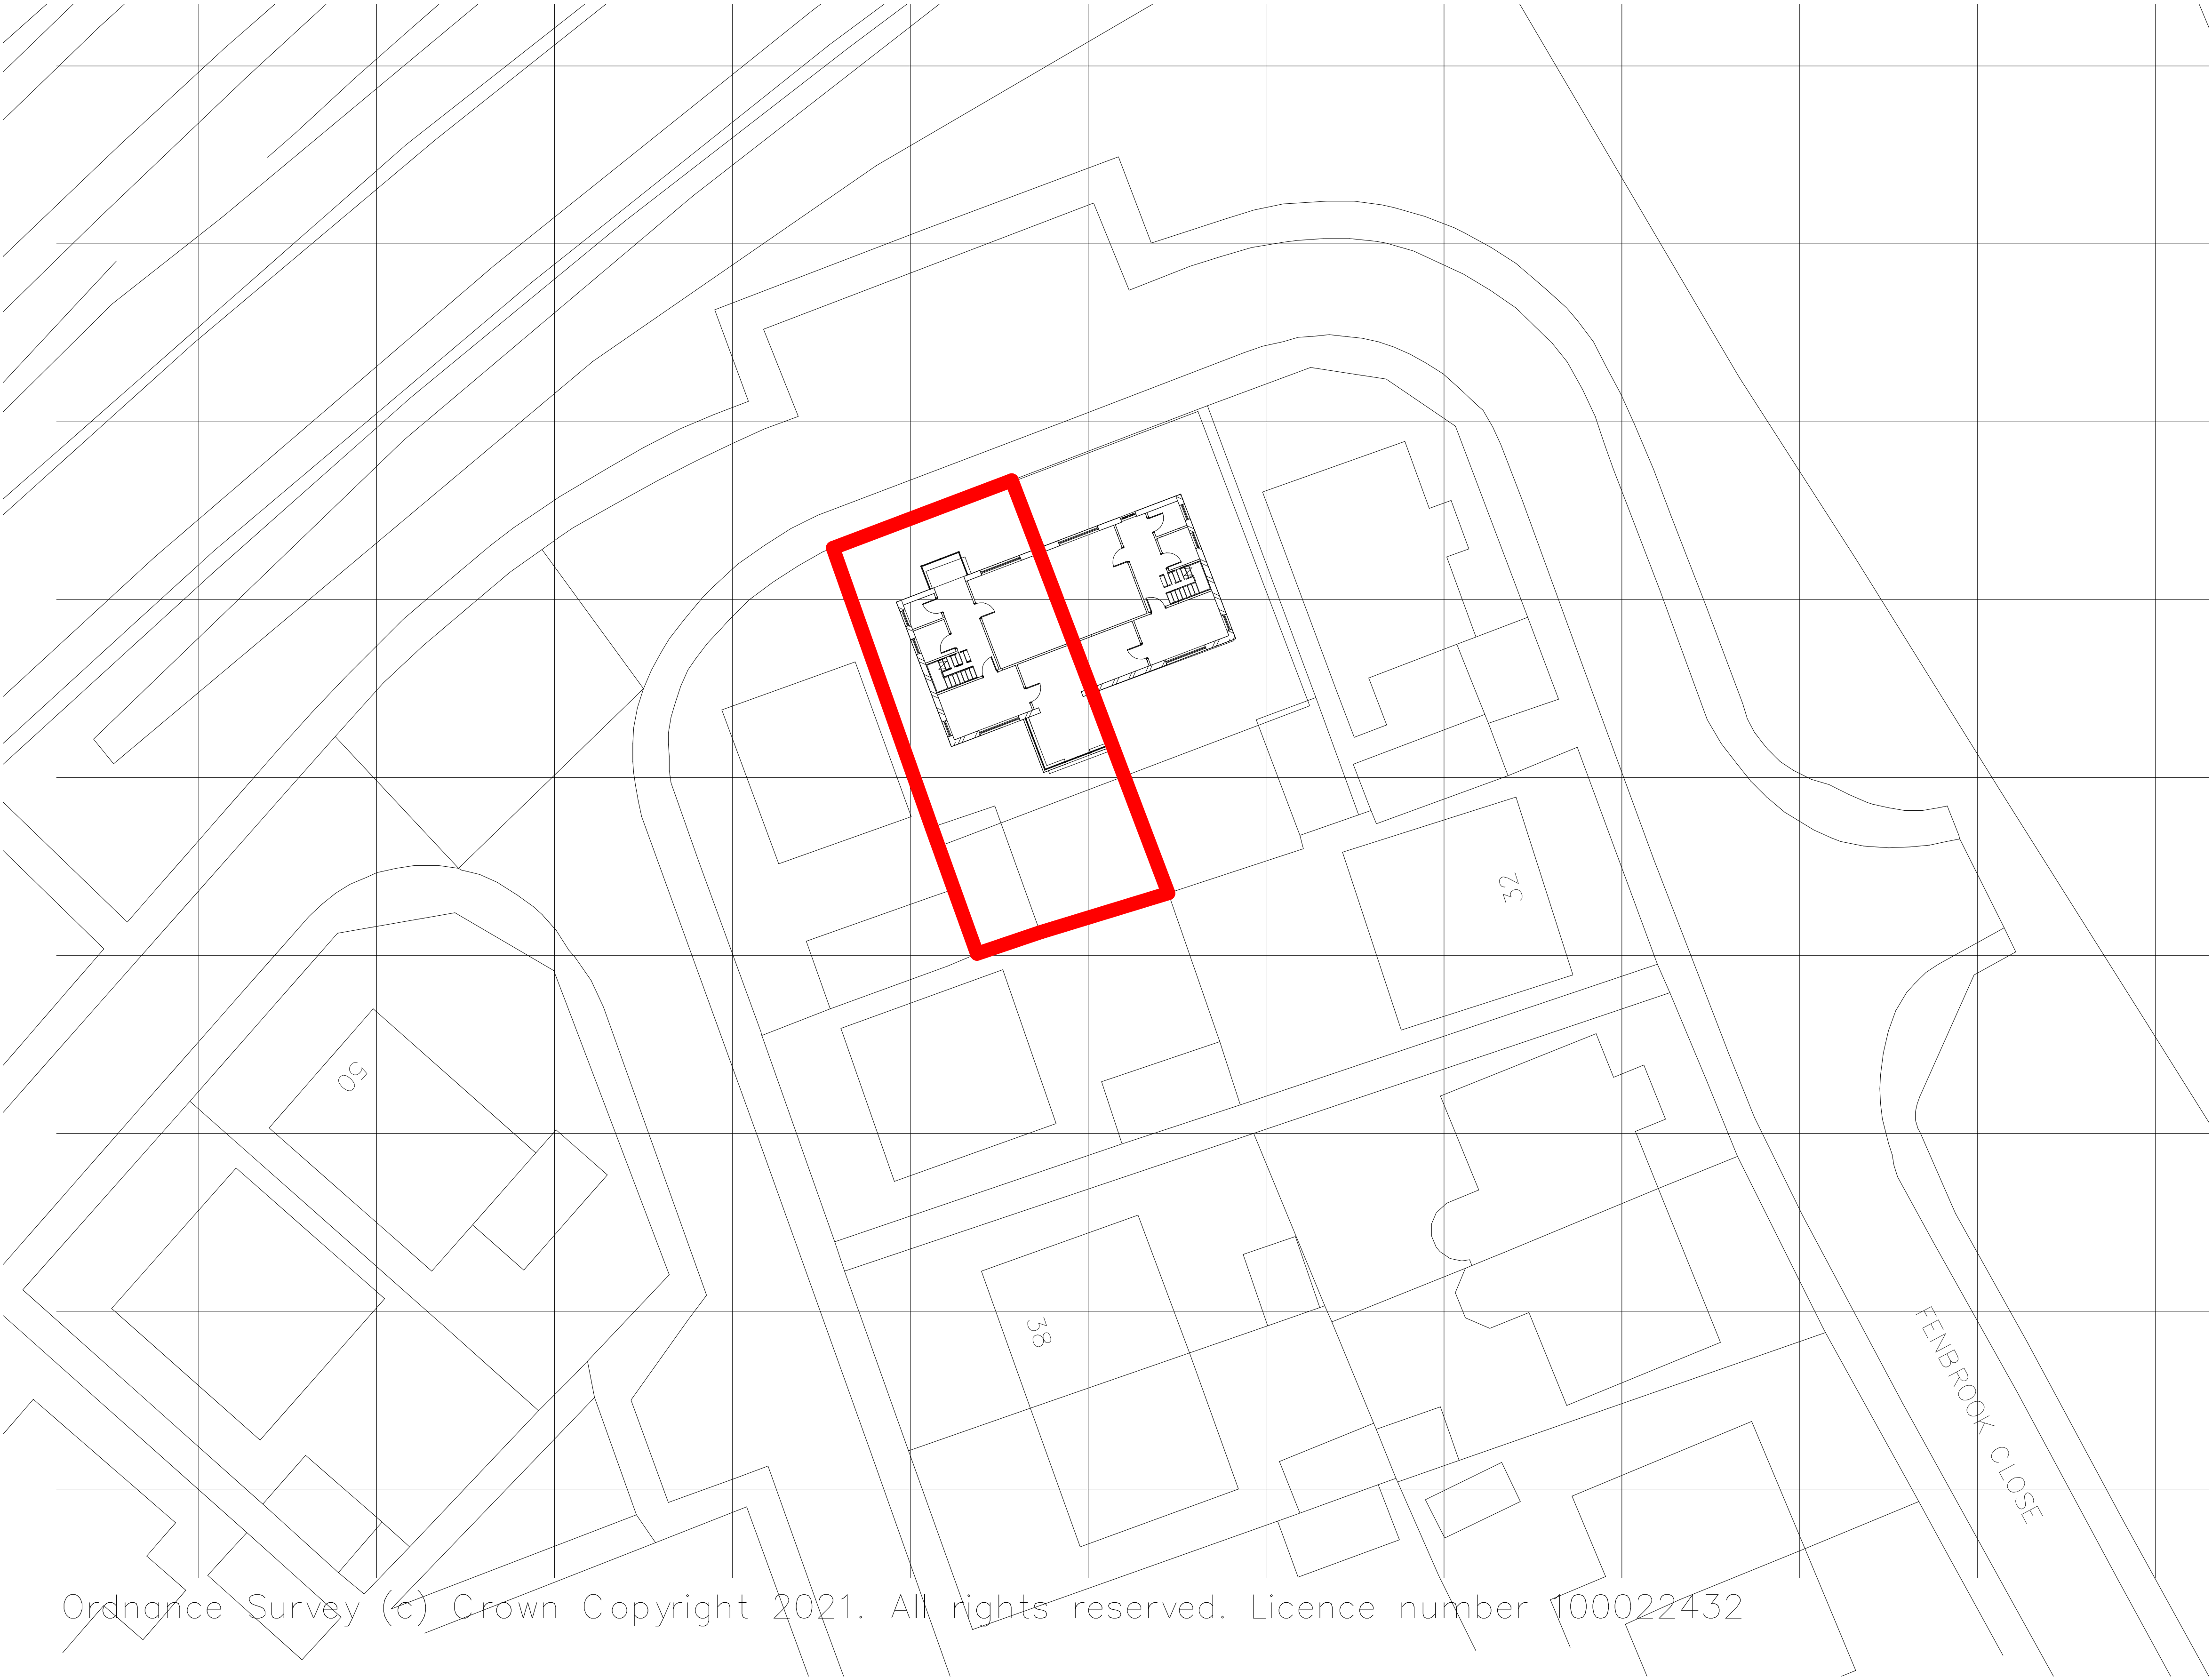

Ordnance Survey (c) Crown Copyright 2021. All rights reserved. Licence number 100022432

EXISTING SITE PLAN
1:200

C.S.A

CLEAR - SPACE - ARCHITECTURE

Project

Project Name
Enter address here

Draw Title

EXISTING SITE PLAN

Date

22.06.21

Scale

1 : 200

Job No

244868

Draw No

A101

Revision

Checked By:
TTC

Drawn By:
AW