


A1 Original
Sheet Size

Revision			
No	Description	Date	Chkd


BOUNDARY

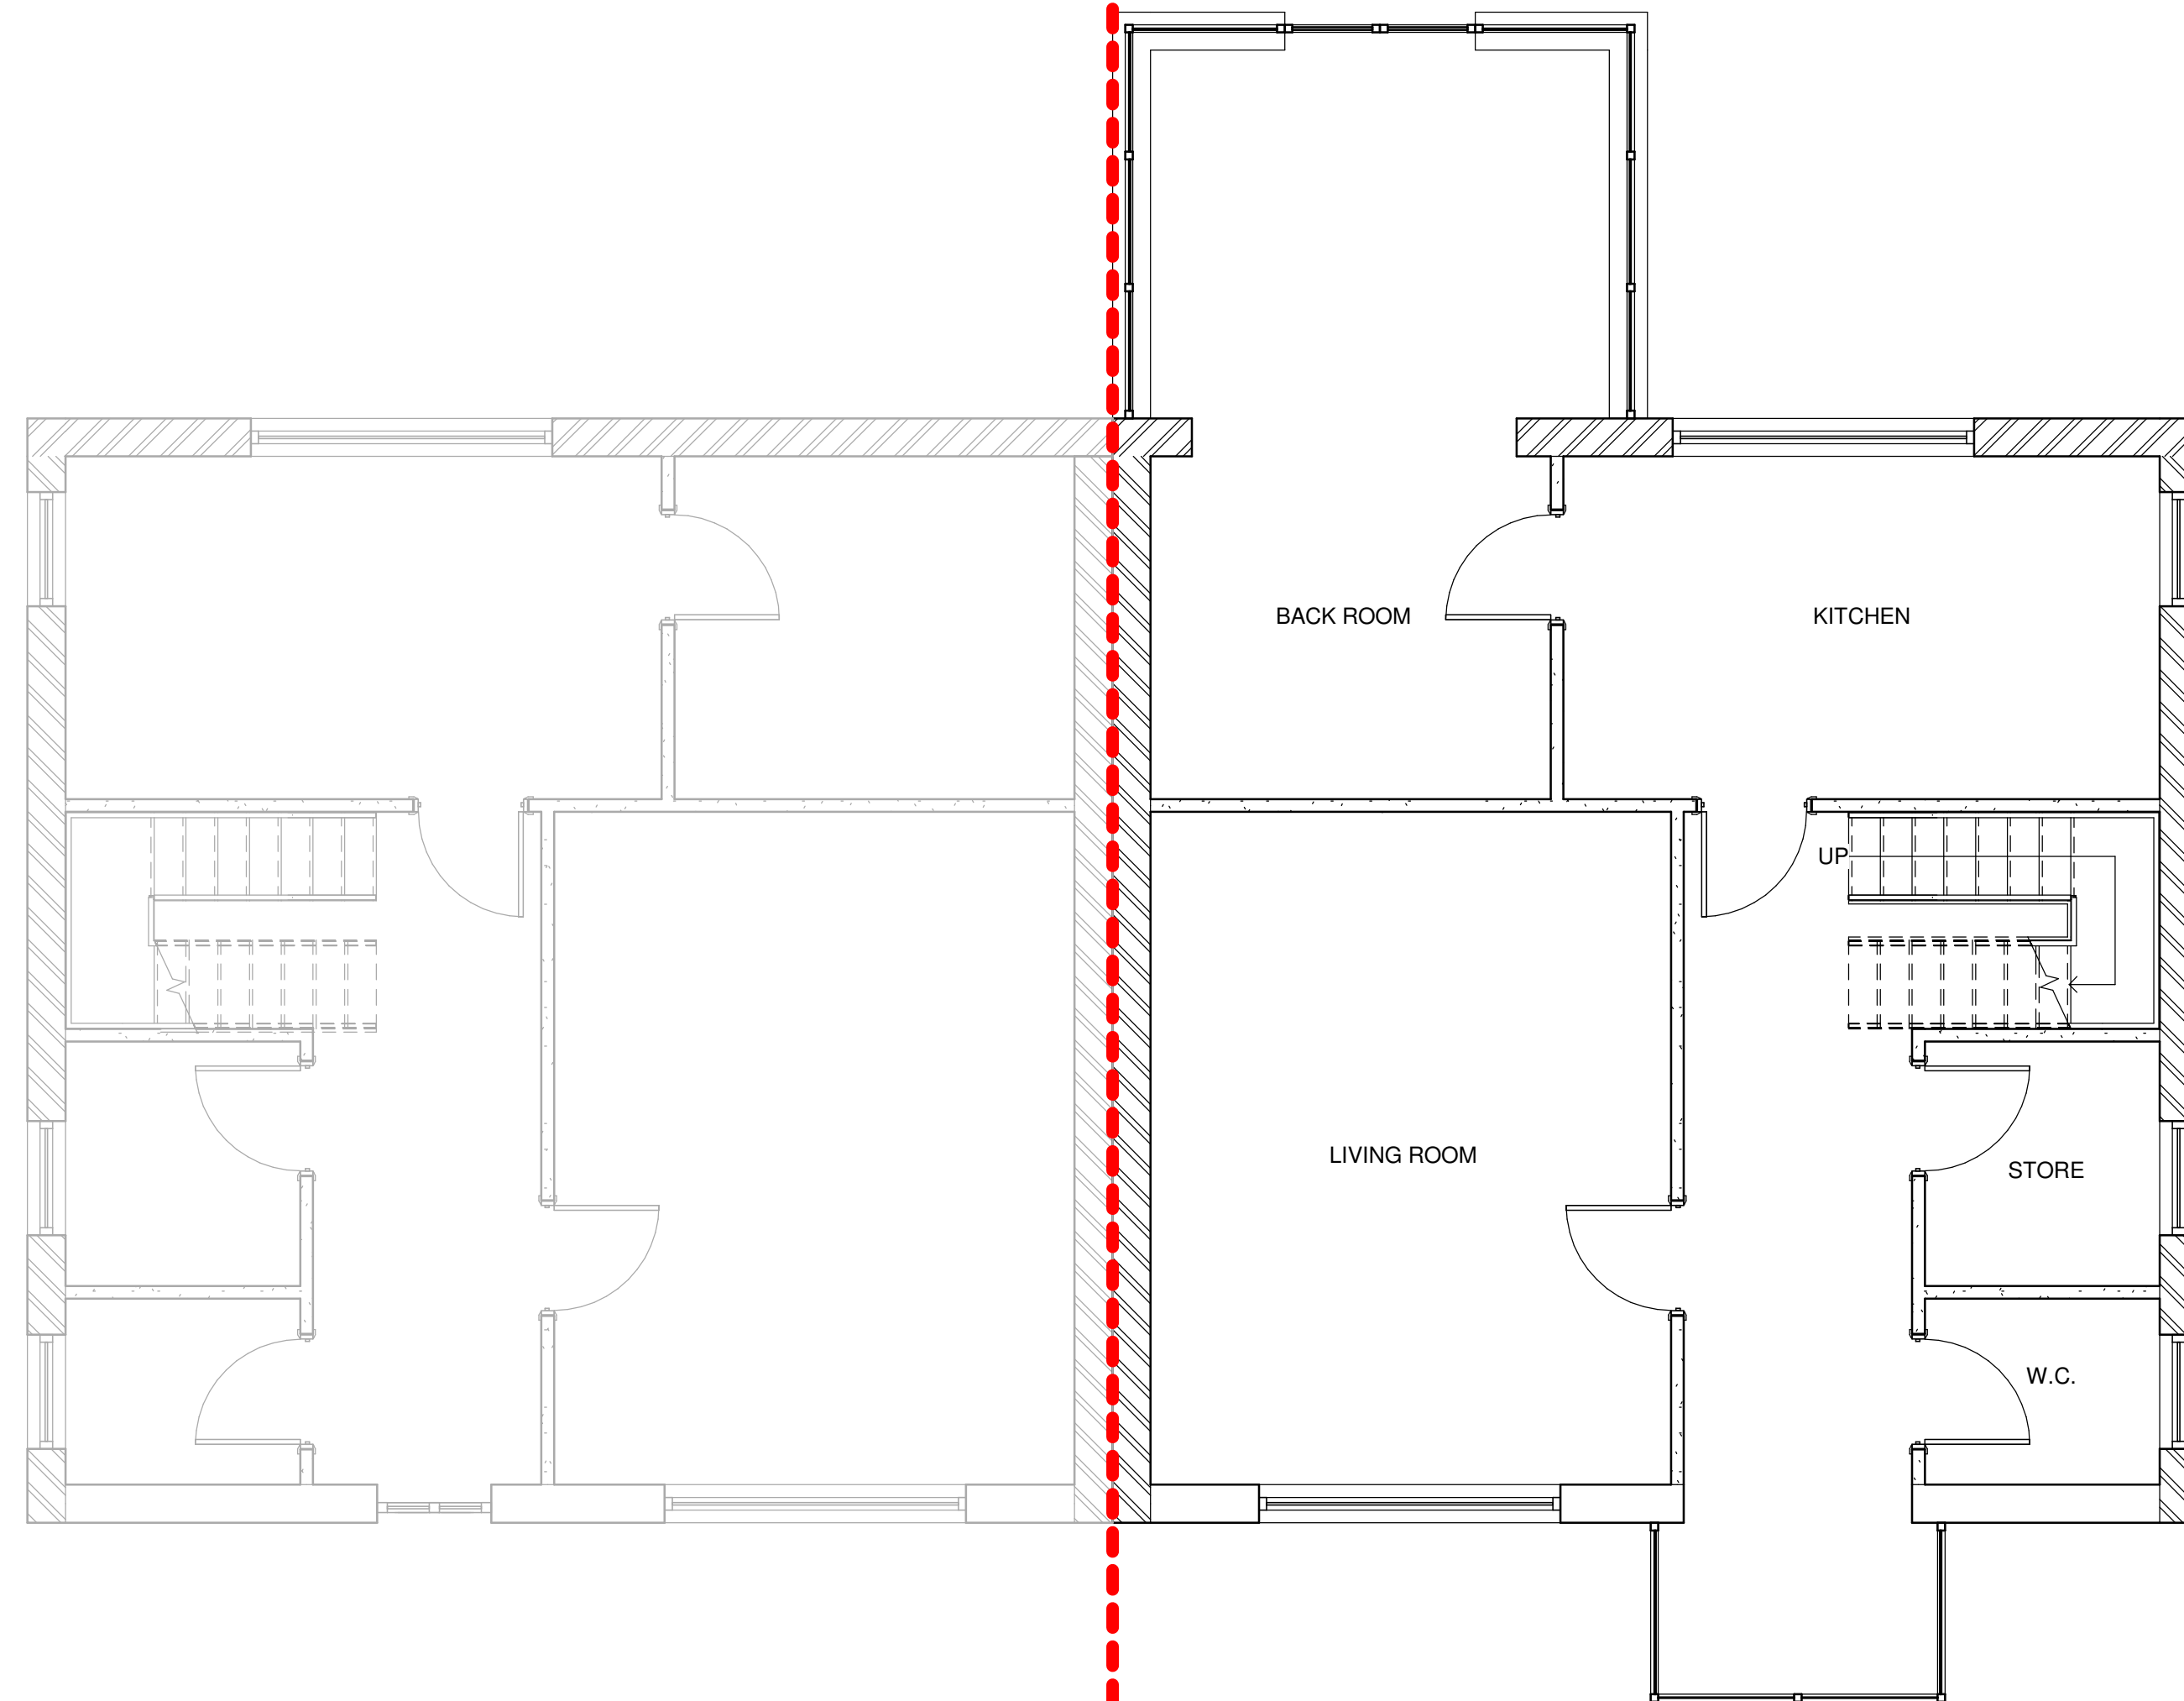

EXISTING GROUND FLOOR

1:50

BOUNDARY

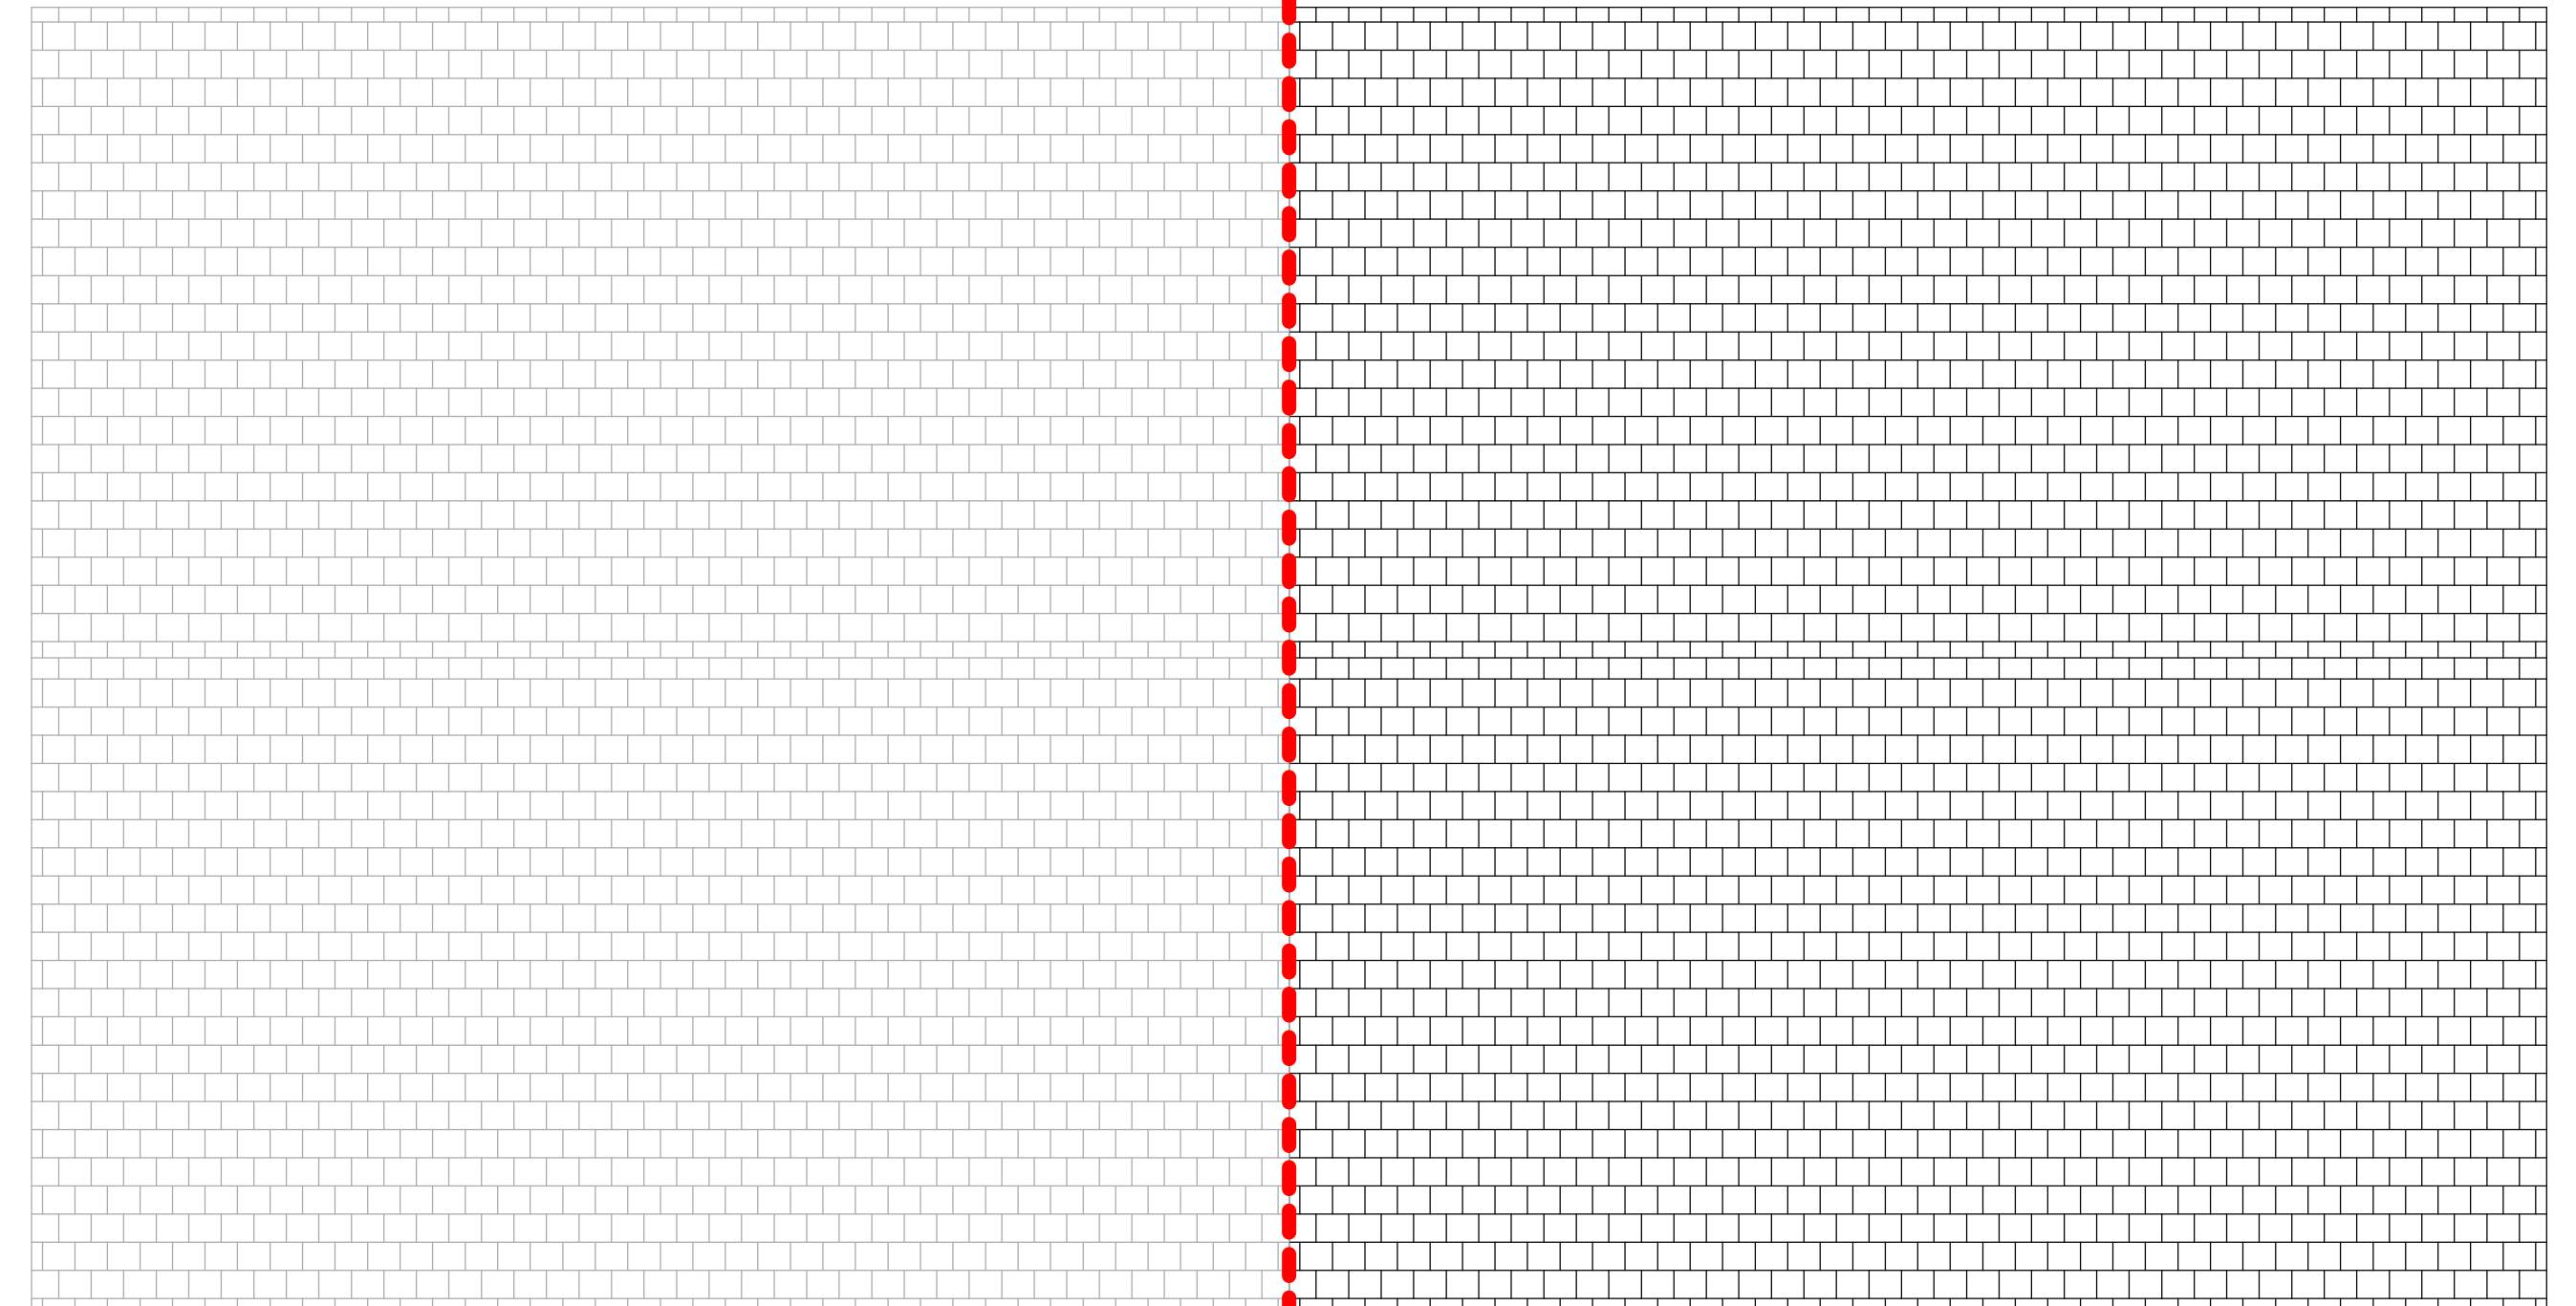

EXISTING ROOF PLAN

1:50

C.S.A

CLEAR - SPACE - ARCHITECTURE

Project
FENBROOK CLOSE
Enter address here

Draw Title
EXISTING FLOOR PLANS

Date 22.06.21 Scale 1 : 50

Job No 244868	Draw No A103	Revision
------------------	-----------------	----------

Checked By: TTC
Drawn By: AW