

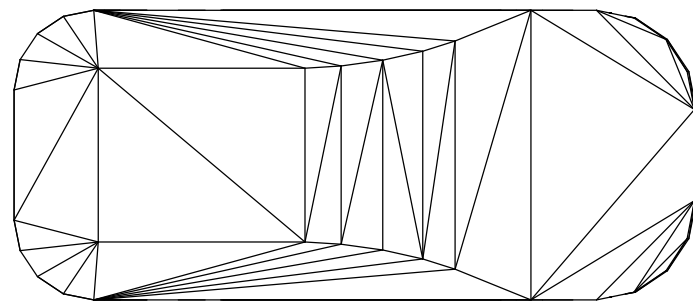
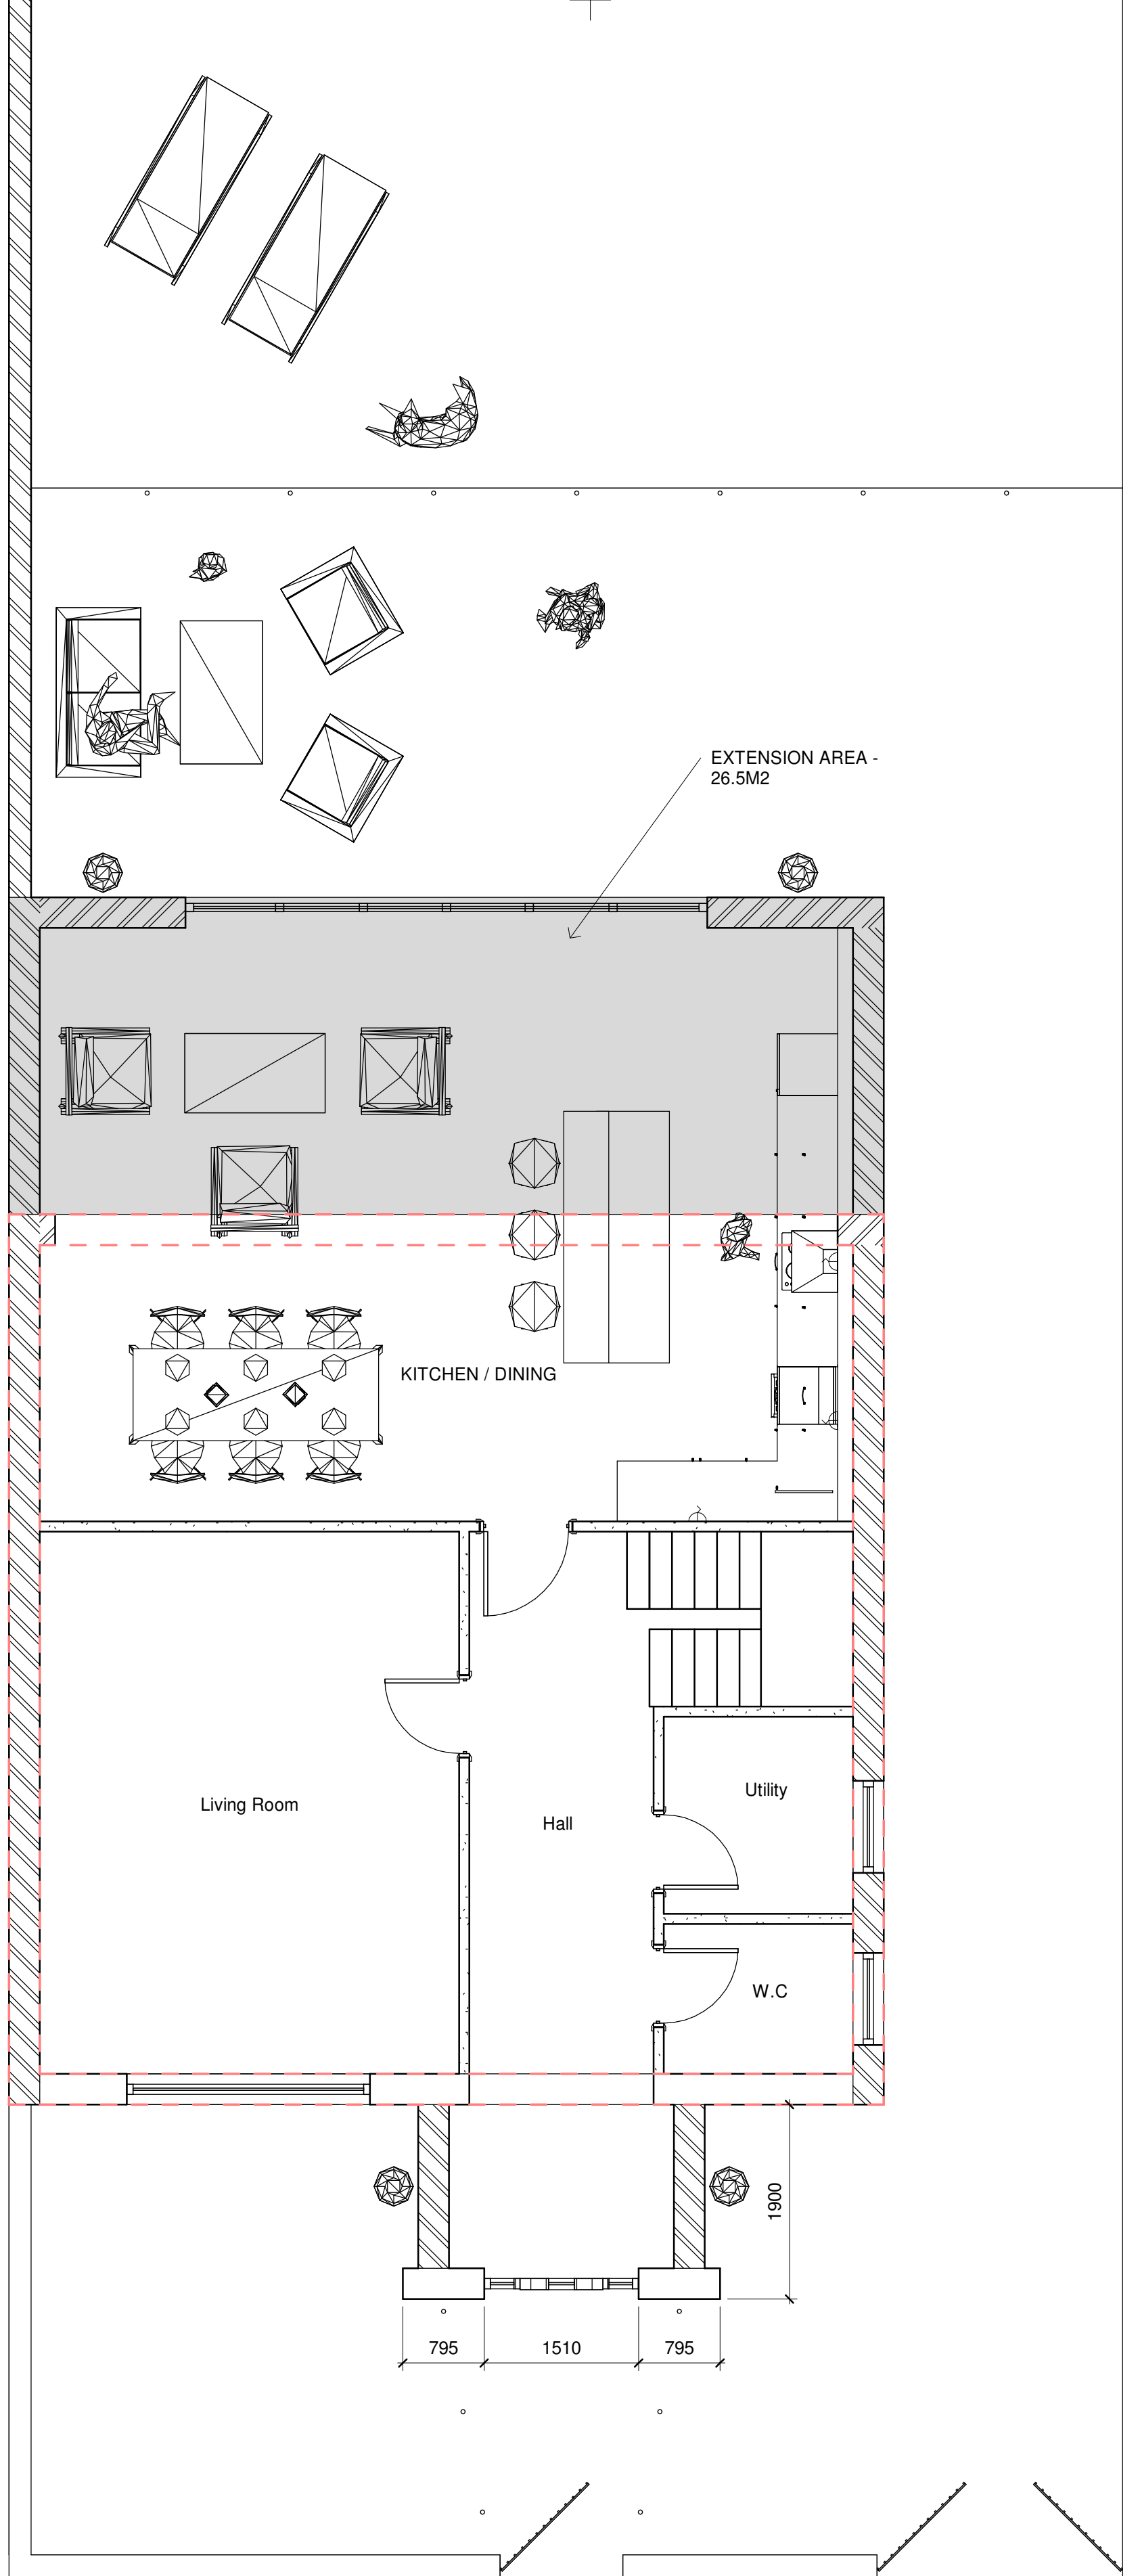


Level 0
1 : 50

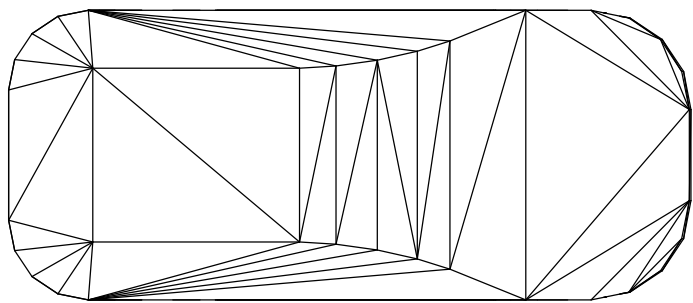

Roof Plan
1 : 50

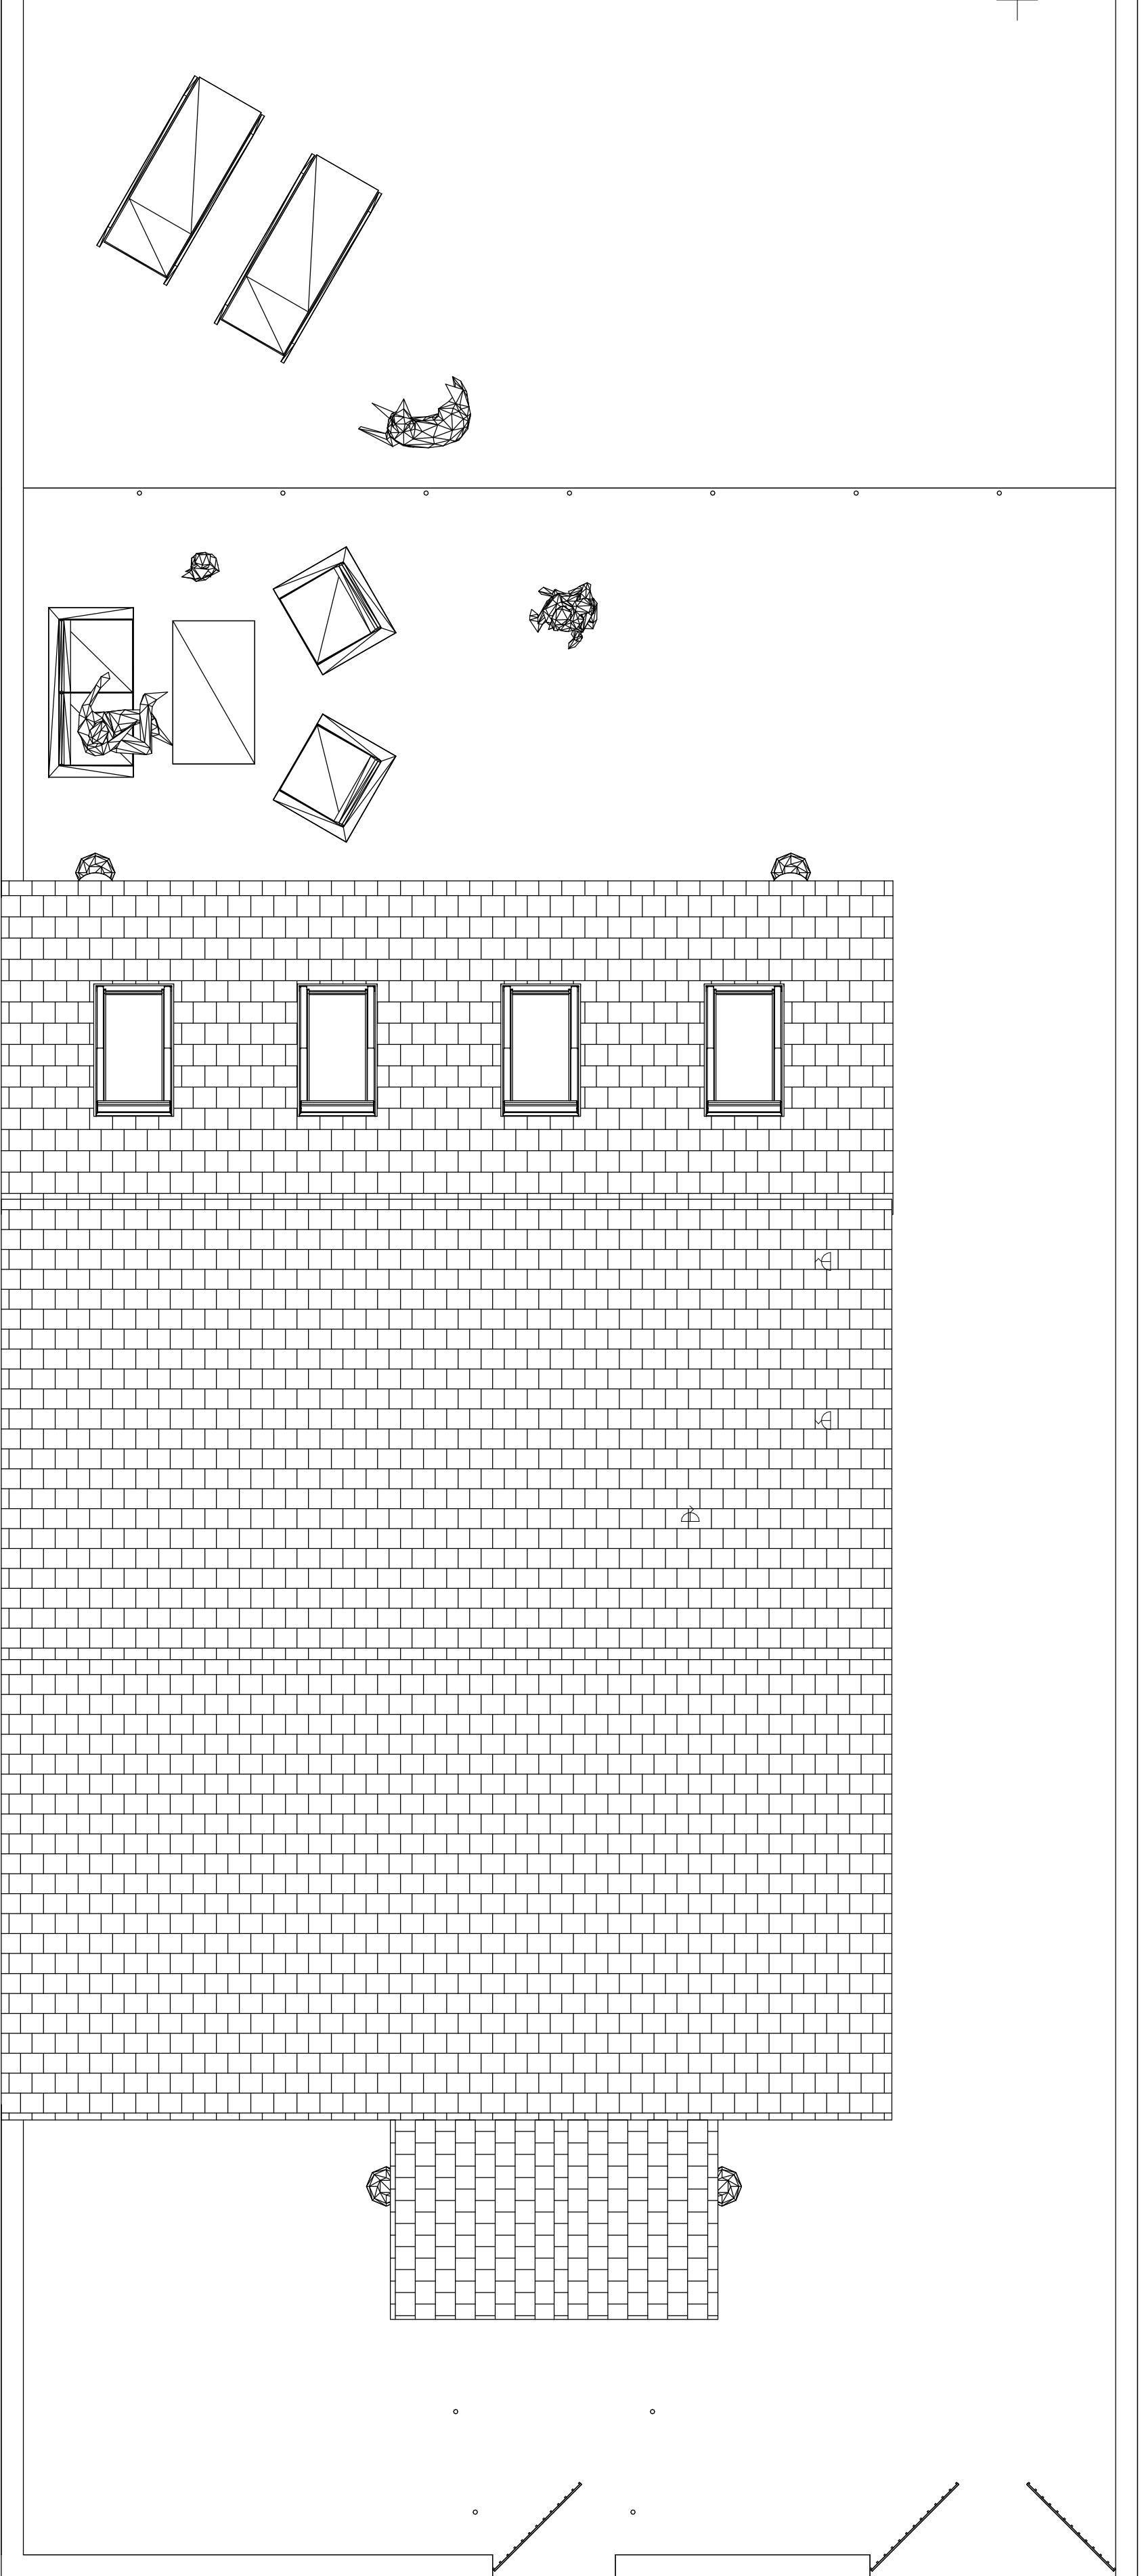

A1 Original Sheet Size

Revision			
No	Description	Date	Chk'd

C.S.A

CLEAR - SPACE - ARCHITECTURE

Project	Project Name			Checked By: TC
	Enter address here			
Draw Title	Ground Floor Plan & Roof Plan			Drawn By: AW
Date	01/23/07	Scale	1 : 50	Revision
Job No	244868	Draw No	A105	