



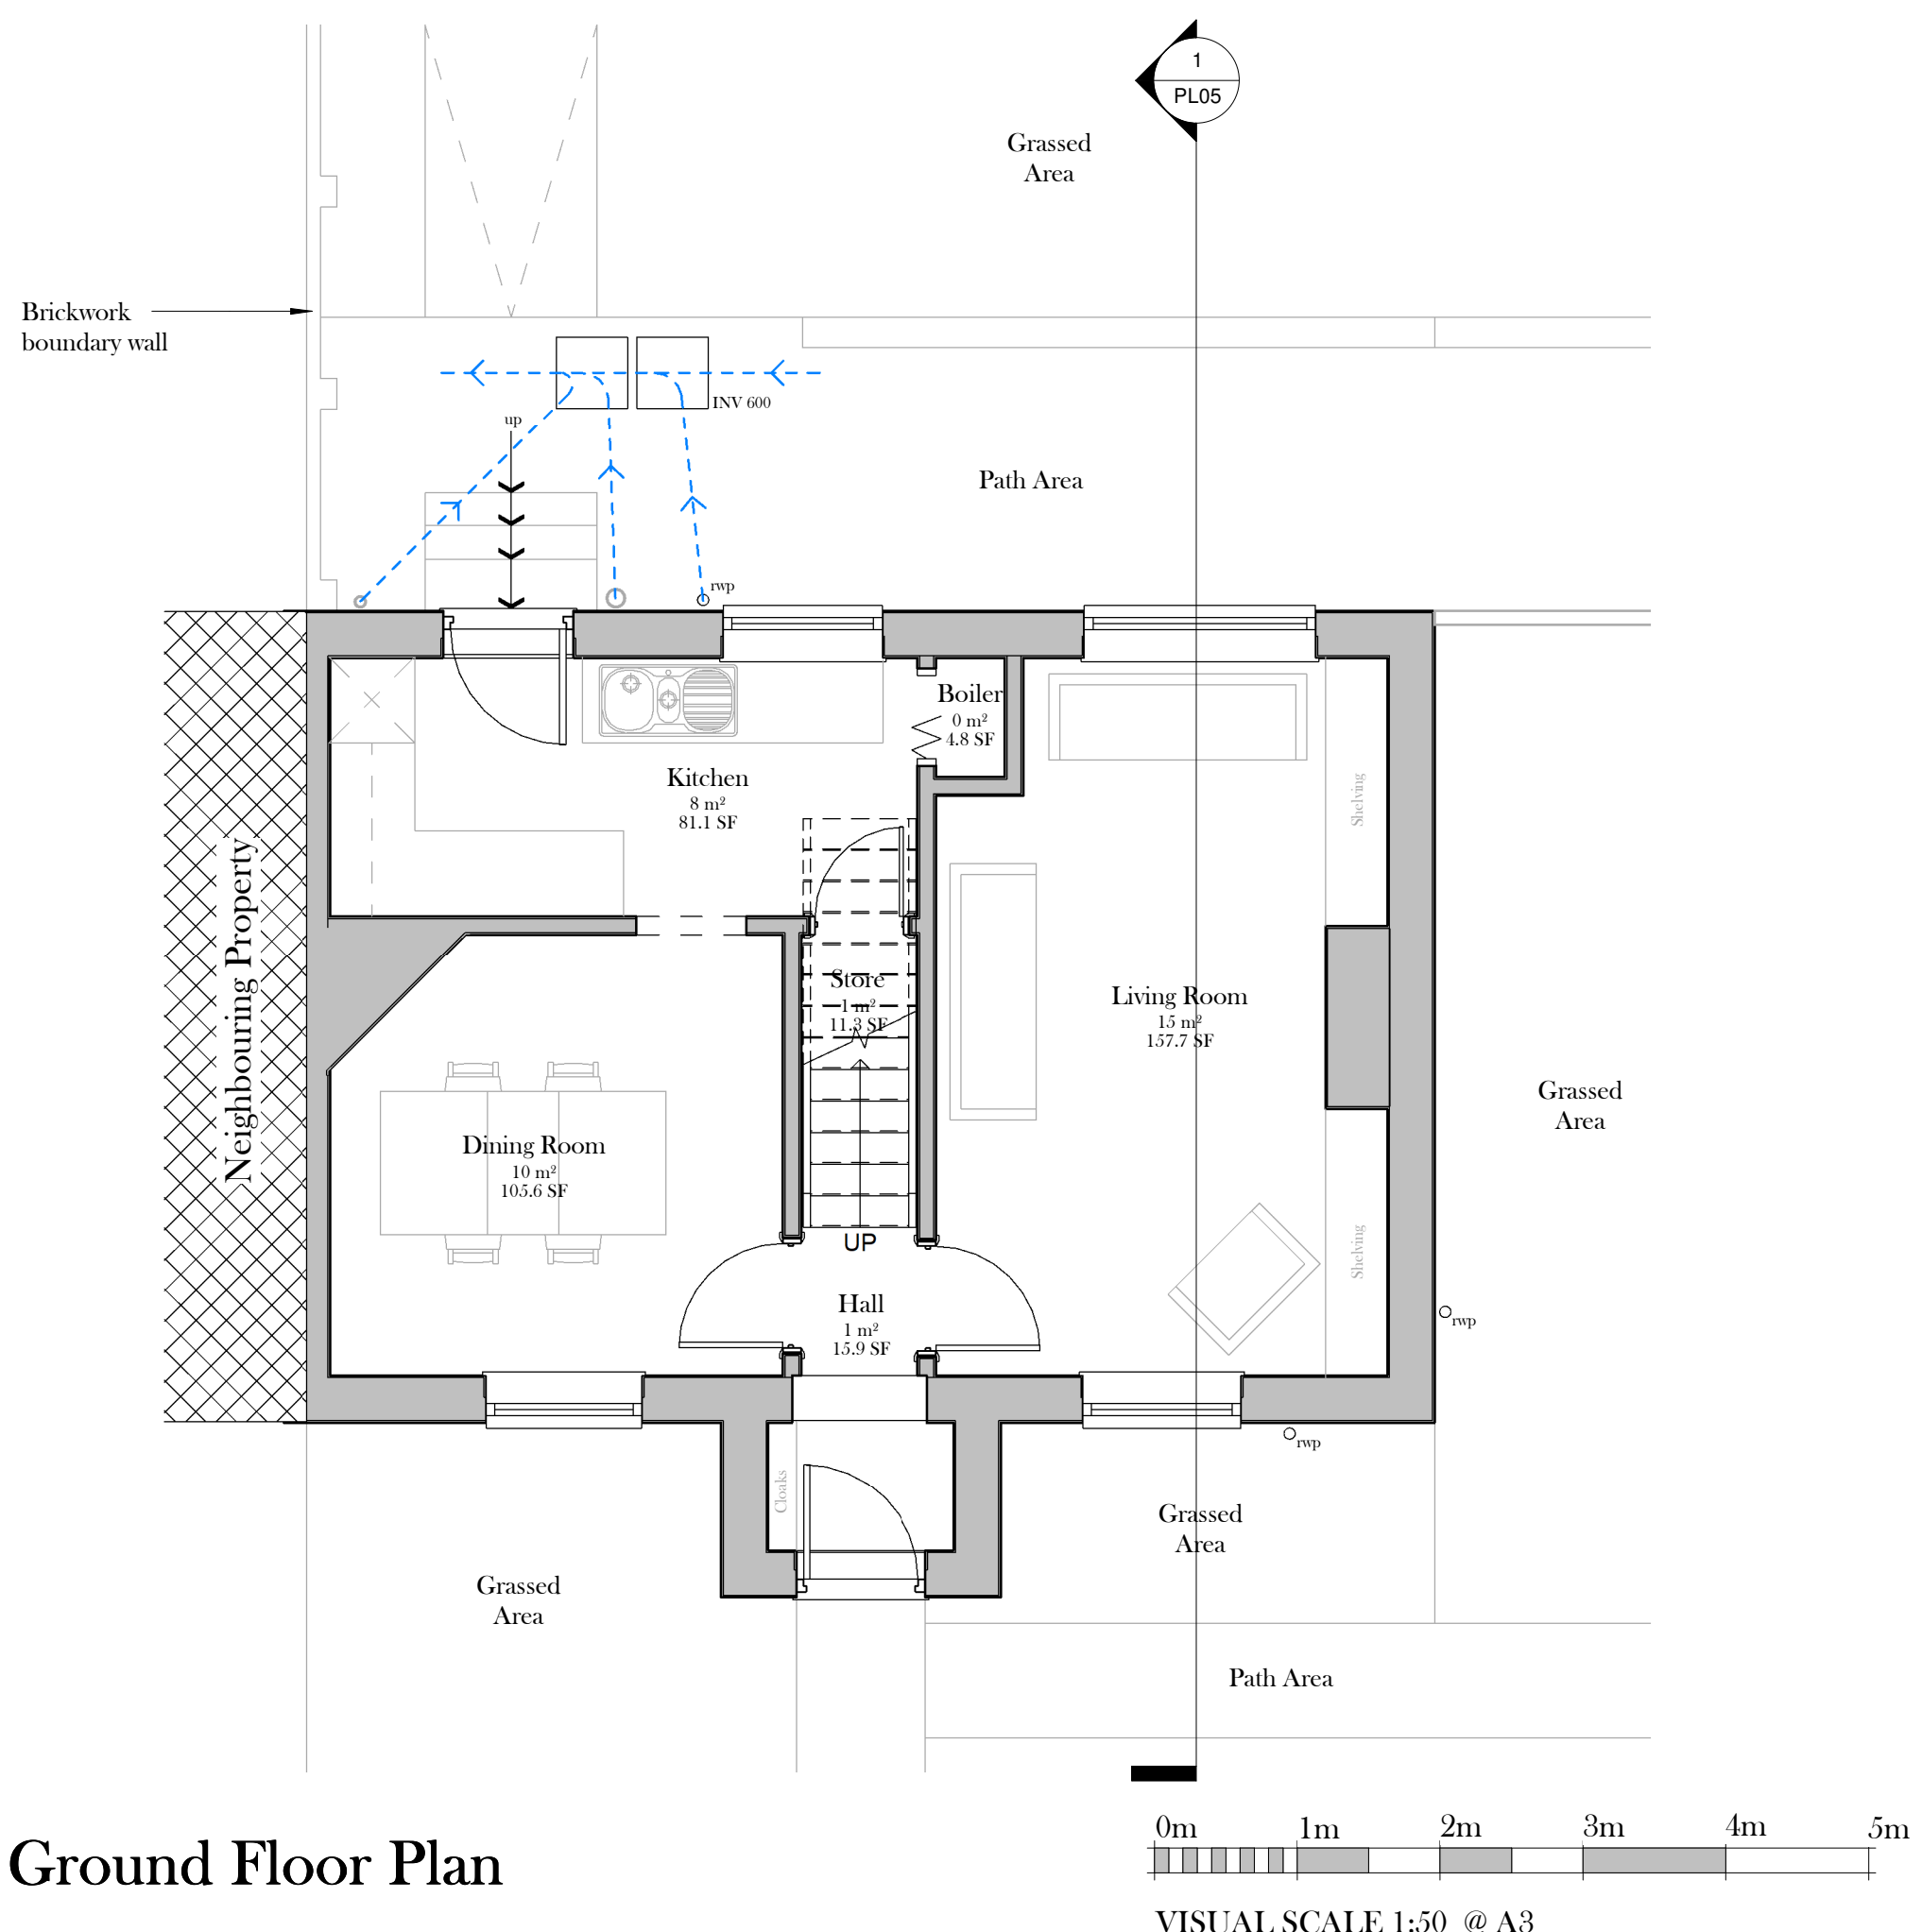

Existing Ground Floor Plan
1 : 50

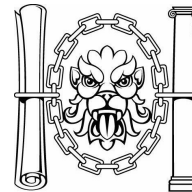

CIAT

REGISTERED PRACTICE

ADDITIONAL NOTES:

These drawings have been prepared for Planning Purposes Only.

REVISION	DESCRIPTION	DATE
----------	-------------	------

PURPOSE OF ISSUE

PLANNING



INSPIRED ARCHITECTURE

Email: jason.smith@inspired-architecture.co.uk **Tel:** 07967020793

Website: www.inspired-architecture.co.uk **F:** @InspiArch **T:** @InspiArch

PROJECT

Proposed Double Storey to Rear of Existing Dwelling @ 19 The Greenway, Llandarcy, SA10 6JA

TITLE

Existing Ground Floor Plan

CLIENT

Mr. Matthew Griffiths

DRAWN BY	SCALE (@A2)	DATE
JSmith	1 : 50	14/06/2021
DRAWING NUMBER		REV
PL02		