

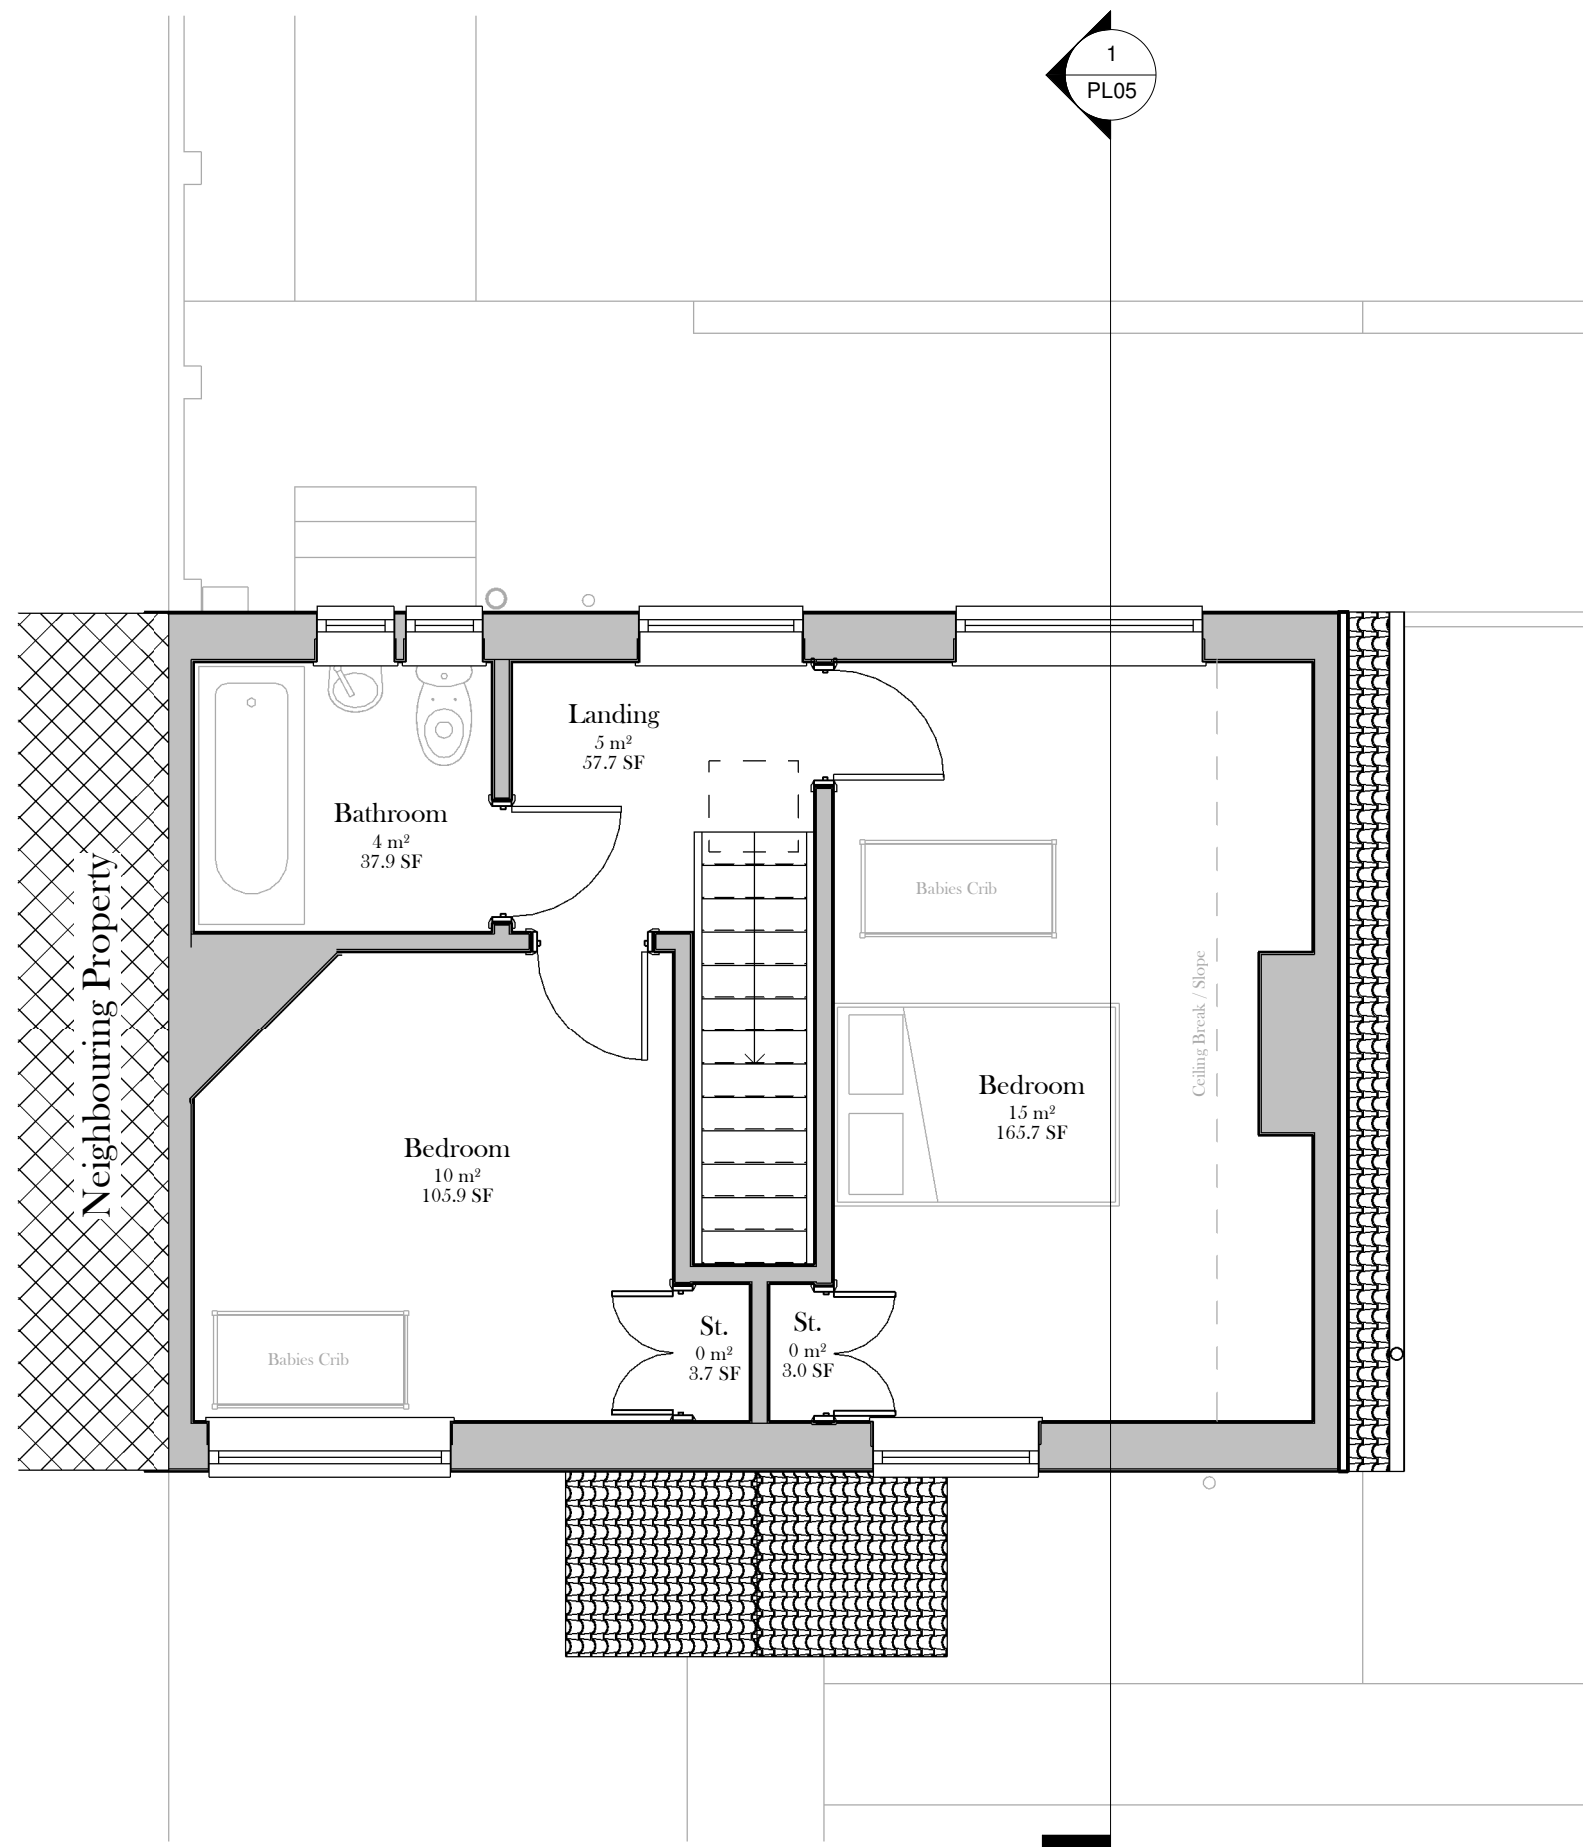


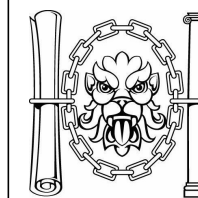

Existing First Floor Plan
1 : 50

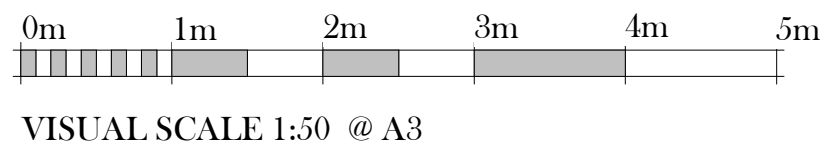

CIAT
REGISTERED PRACTICE

ADDITIONAL NOTES:

These drawings have been prepared for Planning Purposes Only.

REVISION	DESCRIPTION	DATE
----------	-------------	------

PURPOSE OF ISSUE

PLANNING



Email: jason.smith@inspired-architecture.co.uk

Tel: 07967020793

Website: www.inspired-architecture.co.uk **F:** @InspArch **T:** @InspArch

PROJECT

Proposed Double Storey to Rear of
Existing Dwelling @ 19 The
Greenway, Llandarcy, SA10 6JA

TITLE

Existing First Floor Plan

CLIENT

Mr. Matthew Griffiths

DRAWN BY JSmith	SCALE (@A2) 1 : 50	DATE 14/06/2021
DRAWING NUMBER PL03	REV	