

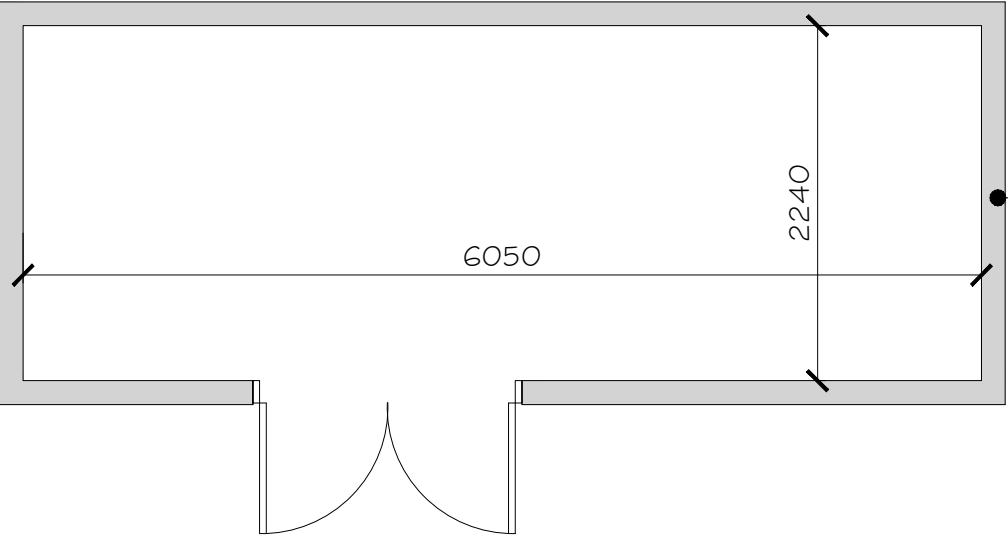


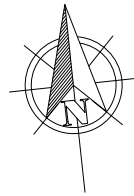

PROPOSED FLOOR PLAN

TIMBER FRAME CONSTRUCTION


GREY UPVC FRENCH DOORS

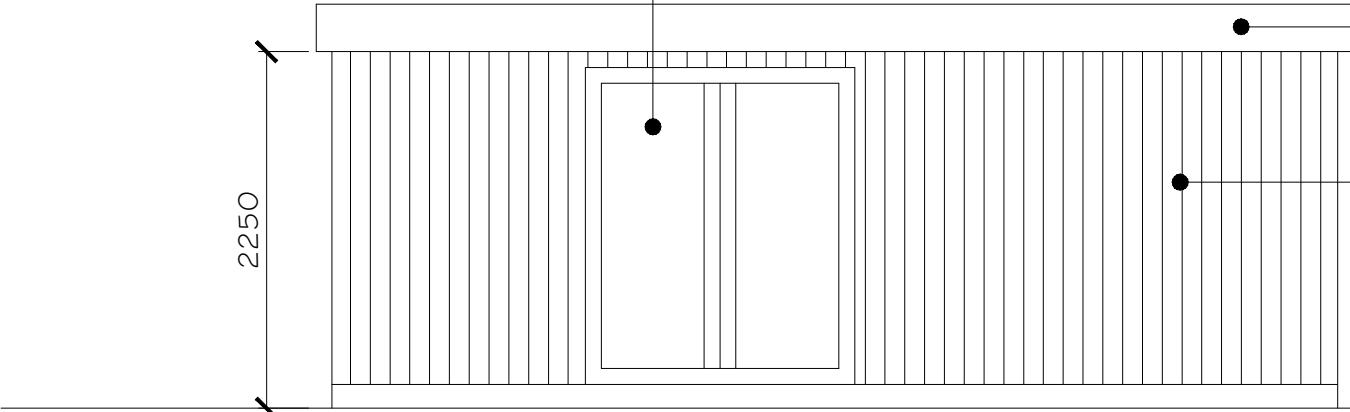

PROPOSED FRONT ELEVATION


GREY UPVC FACIAS

CEDER TIMBER CLADDING

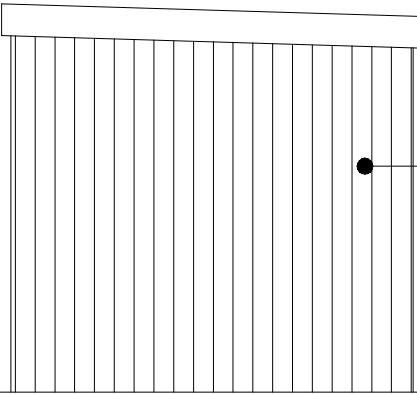


CEDER TIMBER CLADDING

PROPOSED SIDE ELEVATION

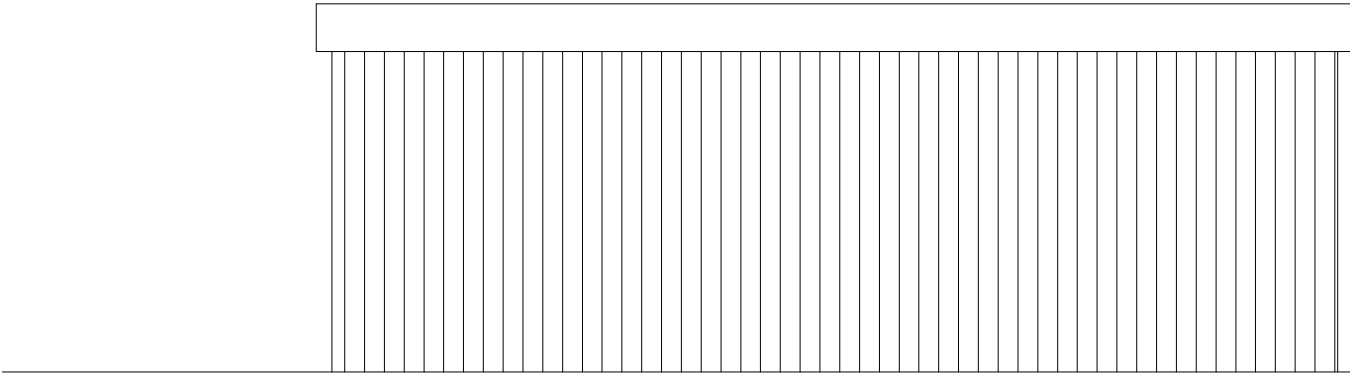

PROPOSED REAR ELEVATION

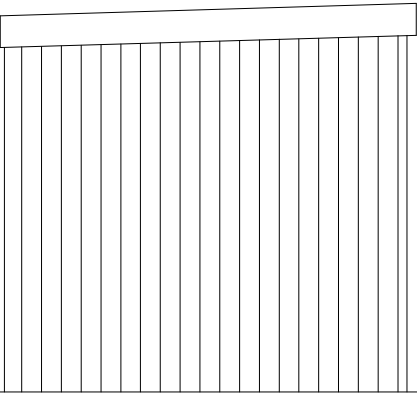

PROPOSED SIDE ELEVATION

Client DARYL HERBERT	Drawn SLF Checked	Date FEBRAURY 2021	Scale 1:50 @ A3 AutoCAD	Dwg No DH/2021/03	Rev.
Site Address 5 MAIN ROAD, CRYNANT, NEATH, SA10 8RD	Drawing Title FLOOR PLAN & ELEVATIONS		Project Title FULL PLANNING APPLICATION PROPOSED GARDEN ROOM		