




CONDITION 4 DISCHARGE

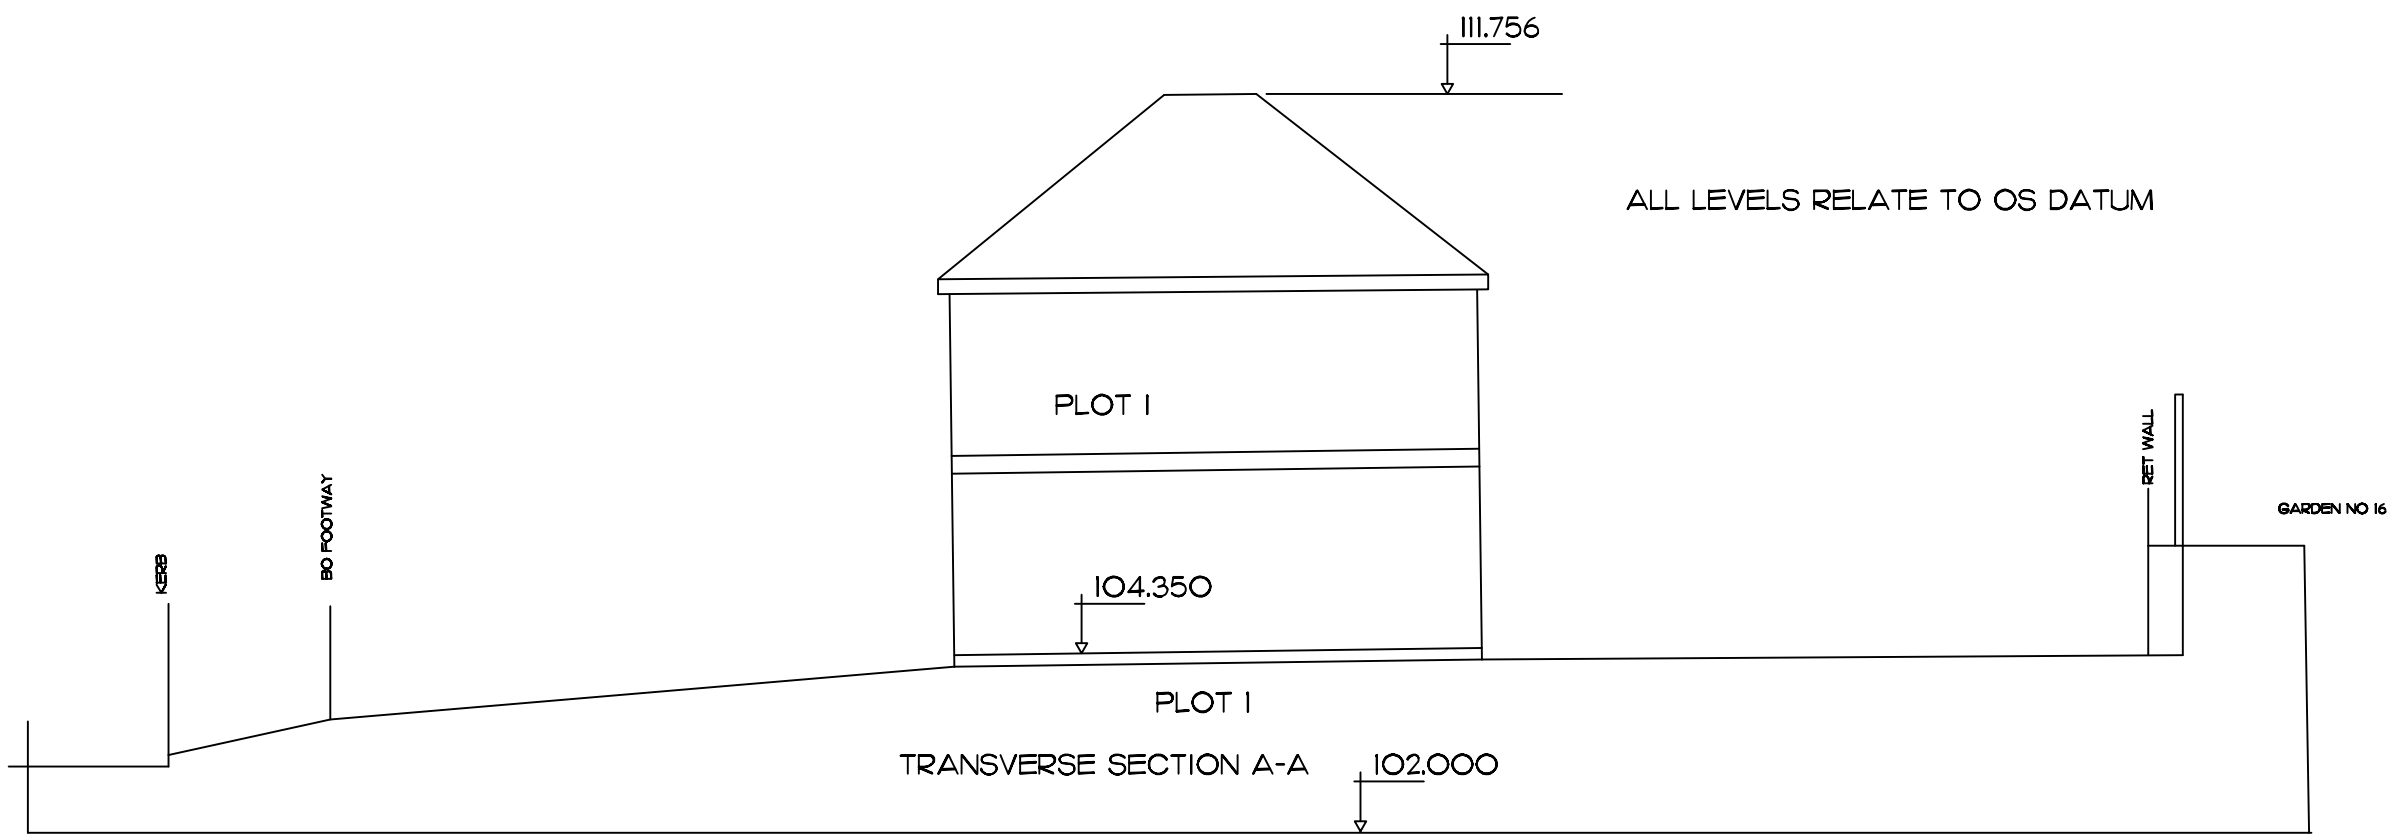

INFORMATION ADDED TO THIS DRAWING REFERS TO DISCHARGE OF CONDITIONS 4 AND 7

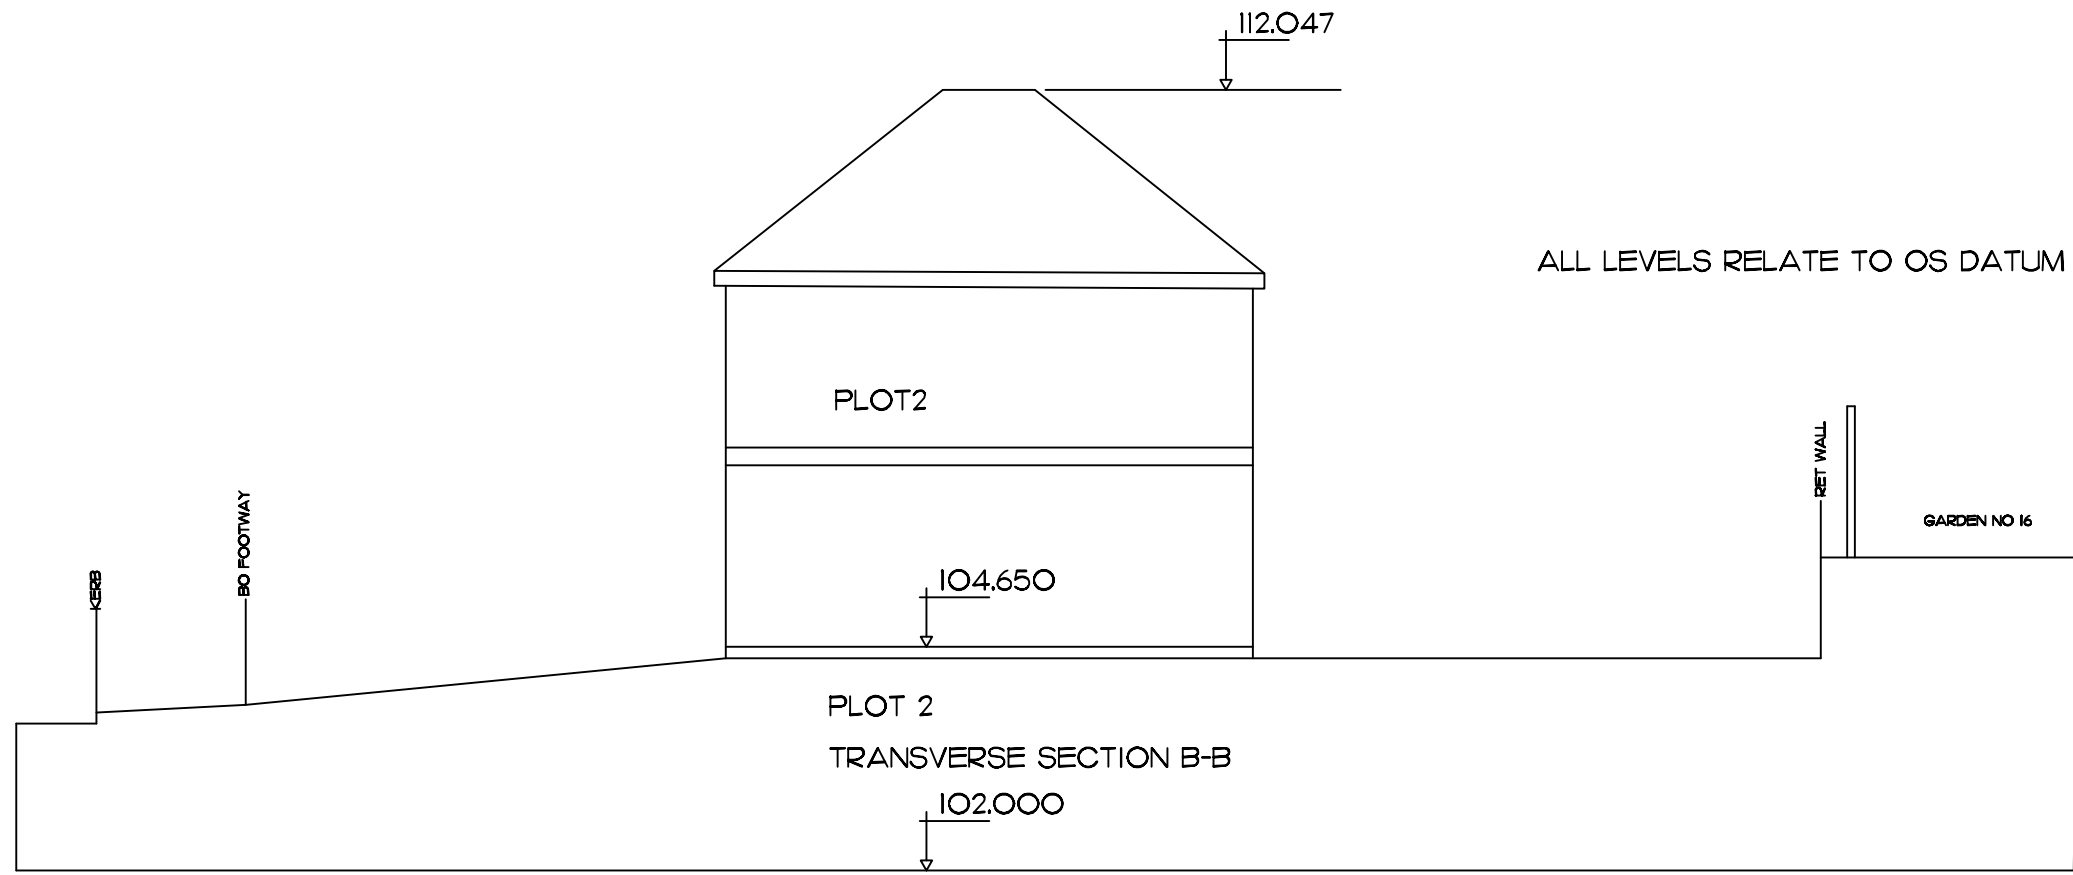

ALL WINDOWS ON REAR ELEVATION OF ALL PLOTS TO BE OBSCURE GLAZED AND NON OPENABLE BELOW 1.7M ABOVE FFL
CONDITION 7

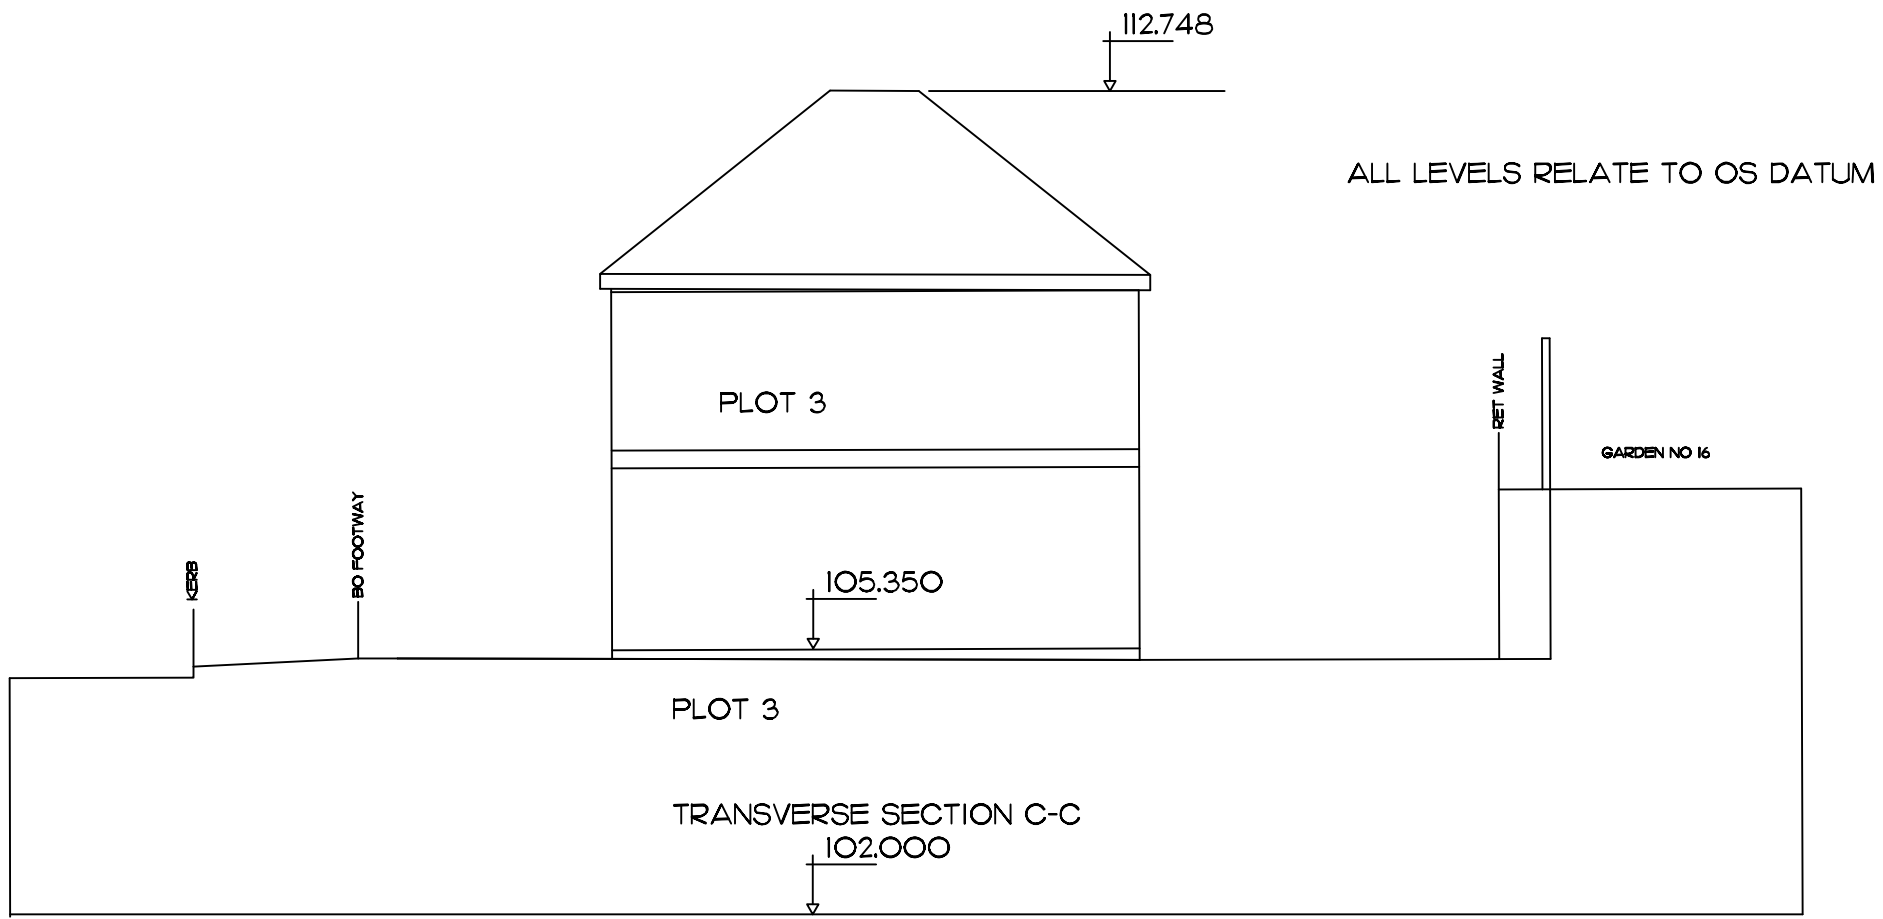

A		JUNE '21	FINISHED LEVELS ADDED DISCHARGE CONDITION 4	
REV		DATE	AMENDMENTS	
GWYR DESIGN CONSULTANCY LTD 120 BISHOPSTON RD BISHOPSTON SWANSEA SA3 3EU 01792 233833				
NEATH ABBEY CONSTRUCTION LTD 29 TAILLWYD RD NEATH ABBEY				
PROPOSED 3 HOUSE DEVELOPMENT AT MARY ST/A4019 CRYNANT NEATH				
DRAWING TITLE CROSS SECTIONS CONDITIONS 4 AND 7 DISCHARGE				
JOB NO				
DRAWN				
DATE			DATE	
SCALES 1/100				
DRAWING NO NAC - AP - CRY -01 A				