
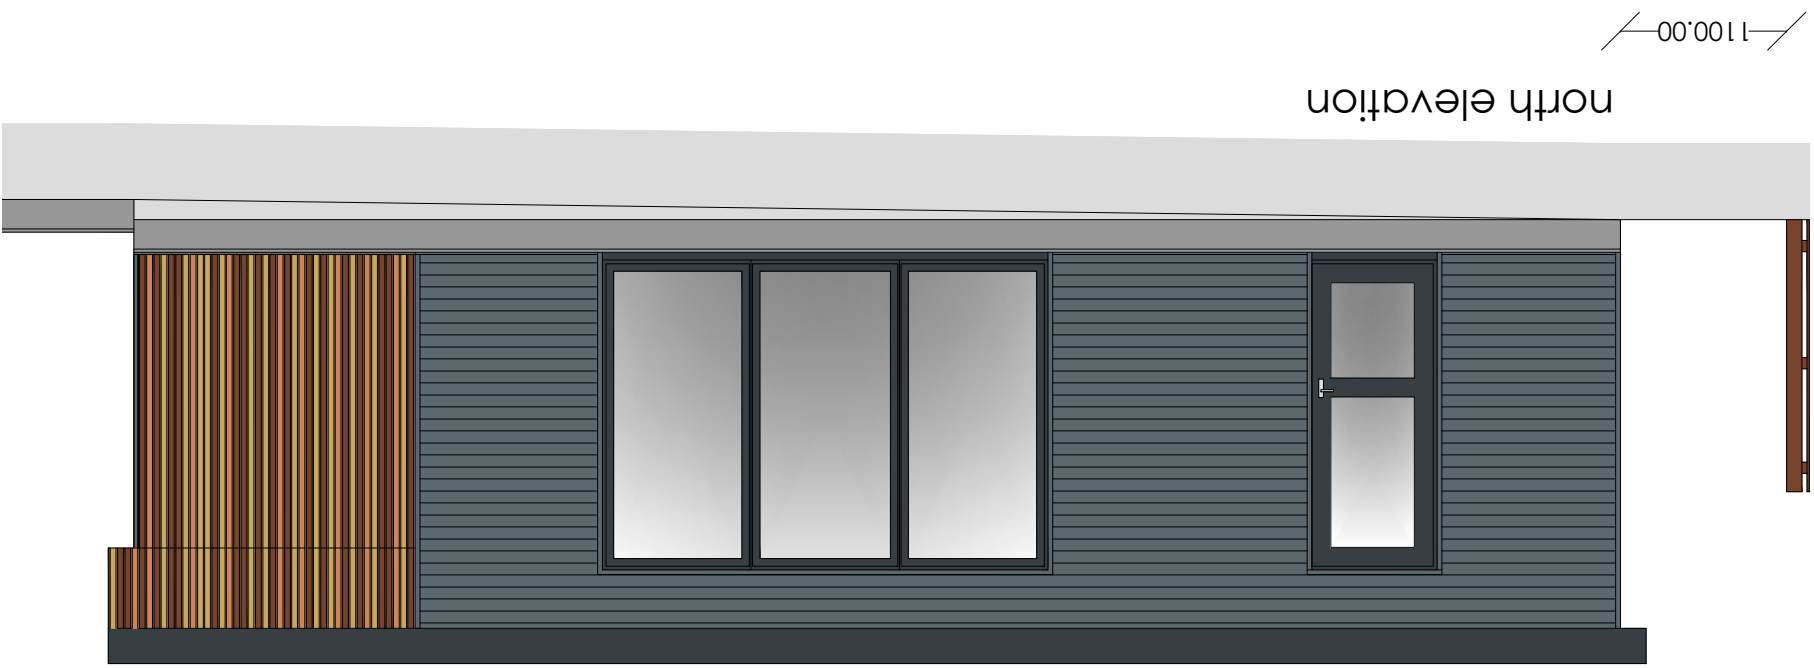
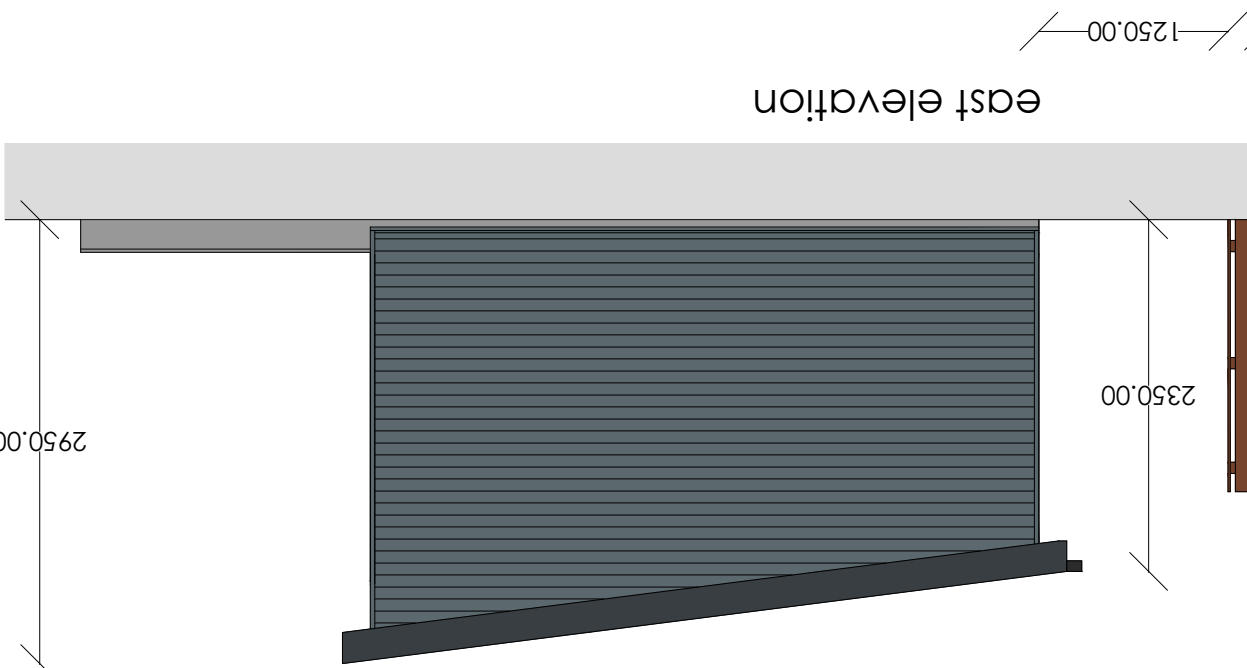
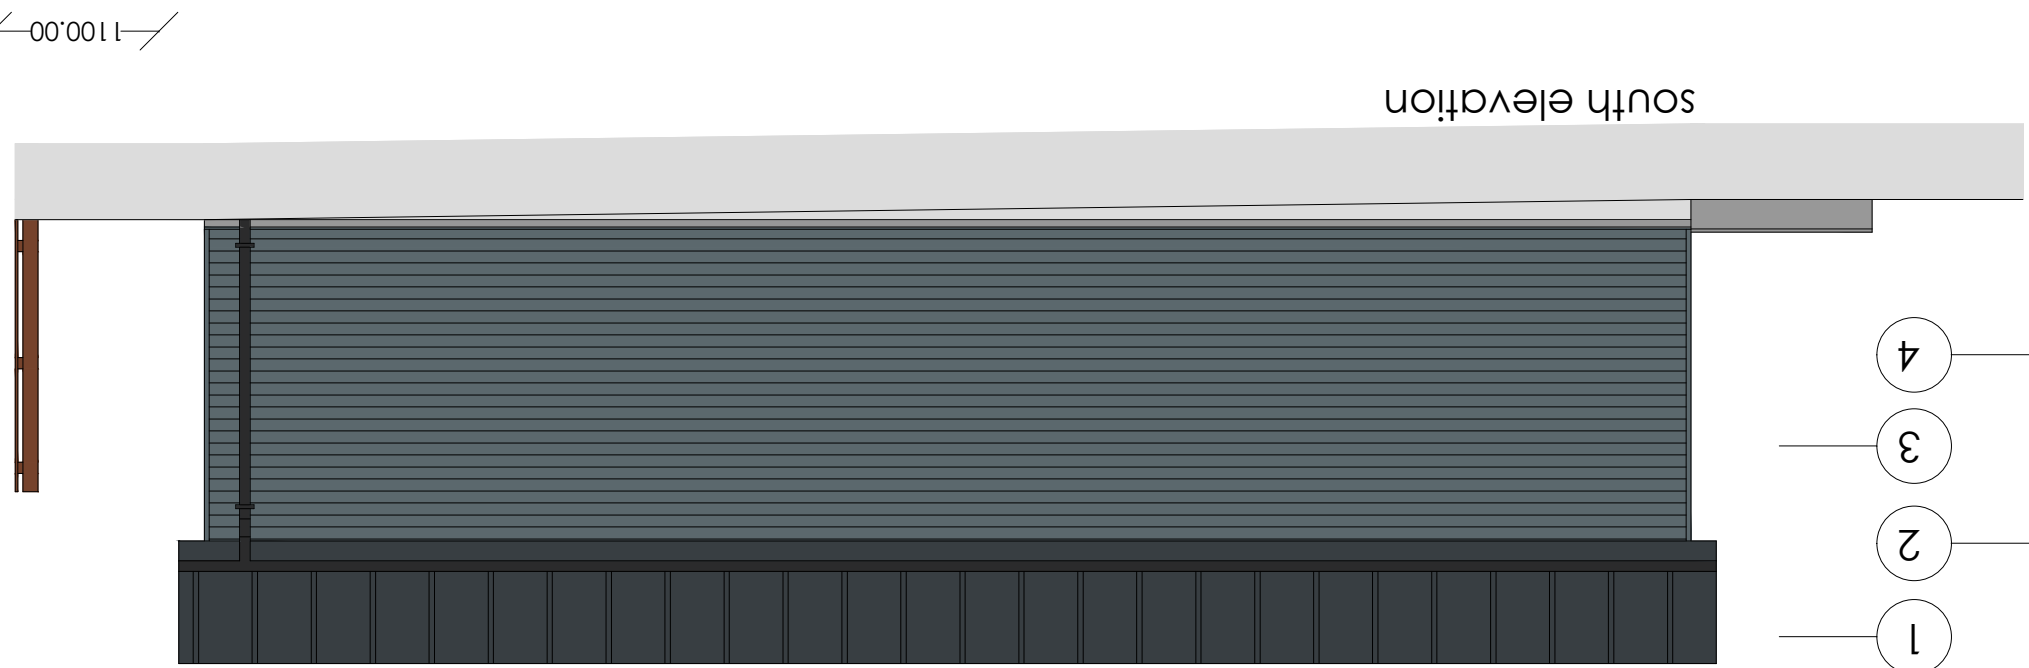
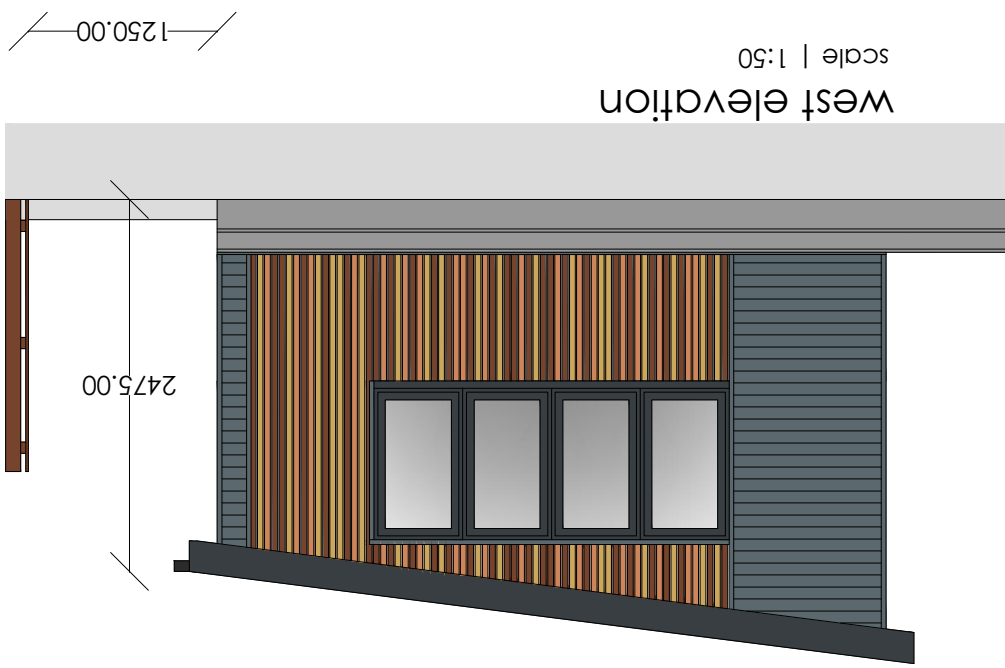
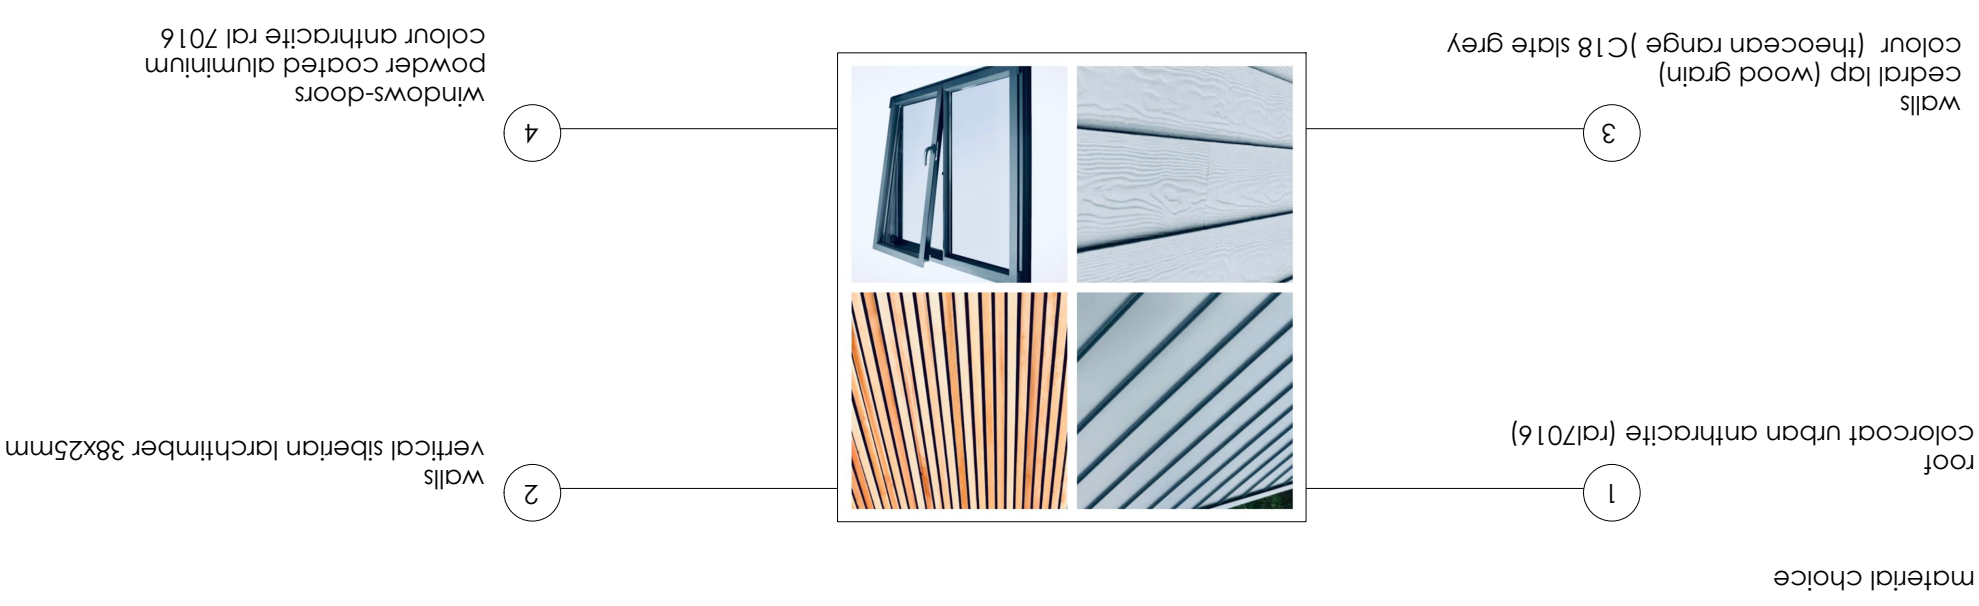
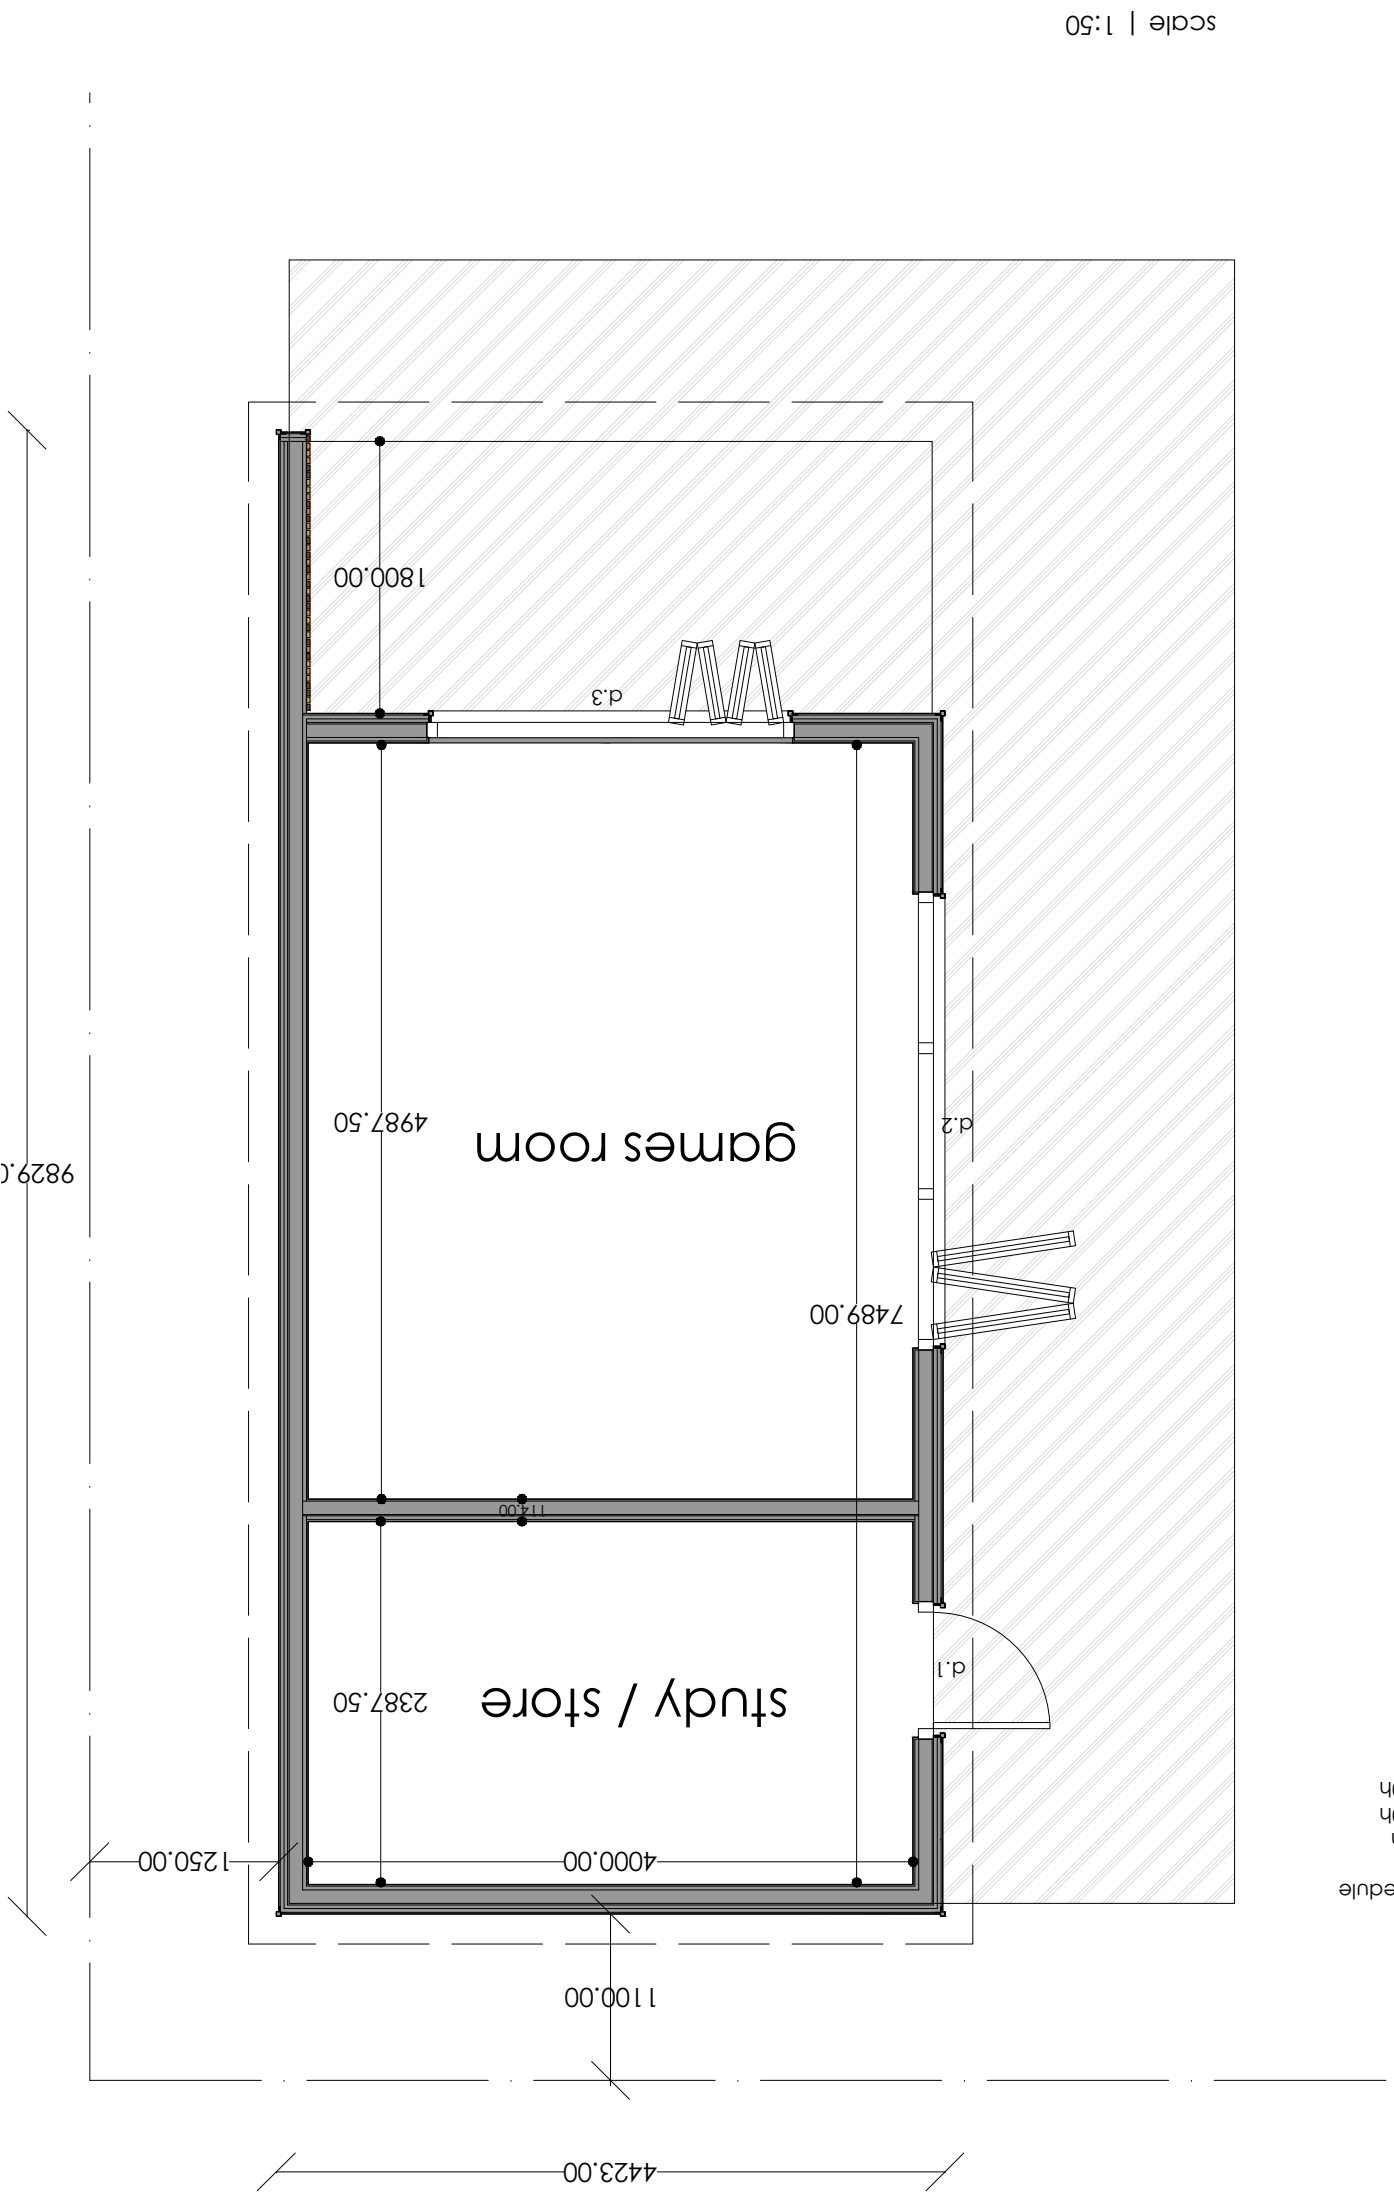


project	DAISEY BARN, EOLWYS NUNNYOD, MARGAM SA13 2PS
drawing	PROPOSED LAYOUT
date	JULY 2021
client	MR & MRS HALL
drawing no.	21.248.03a
scale	1:50 @ A1
www.iplanarchitecture.co.uk	hello@iplanarchitecture.co.uk
07765 660189	

revision	0 floor plan annotated at the request of the ipd, 15/07/2021
a	
b	
c	
d	
e	
f	
g	

site layout
scale | 1:200

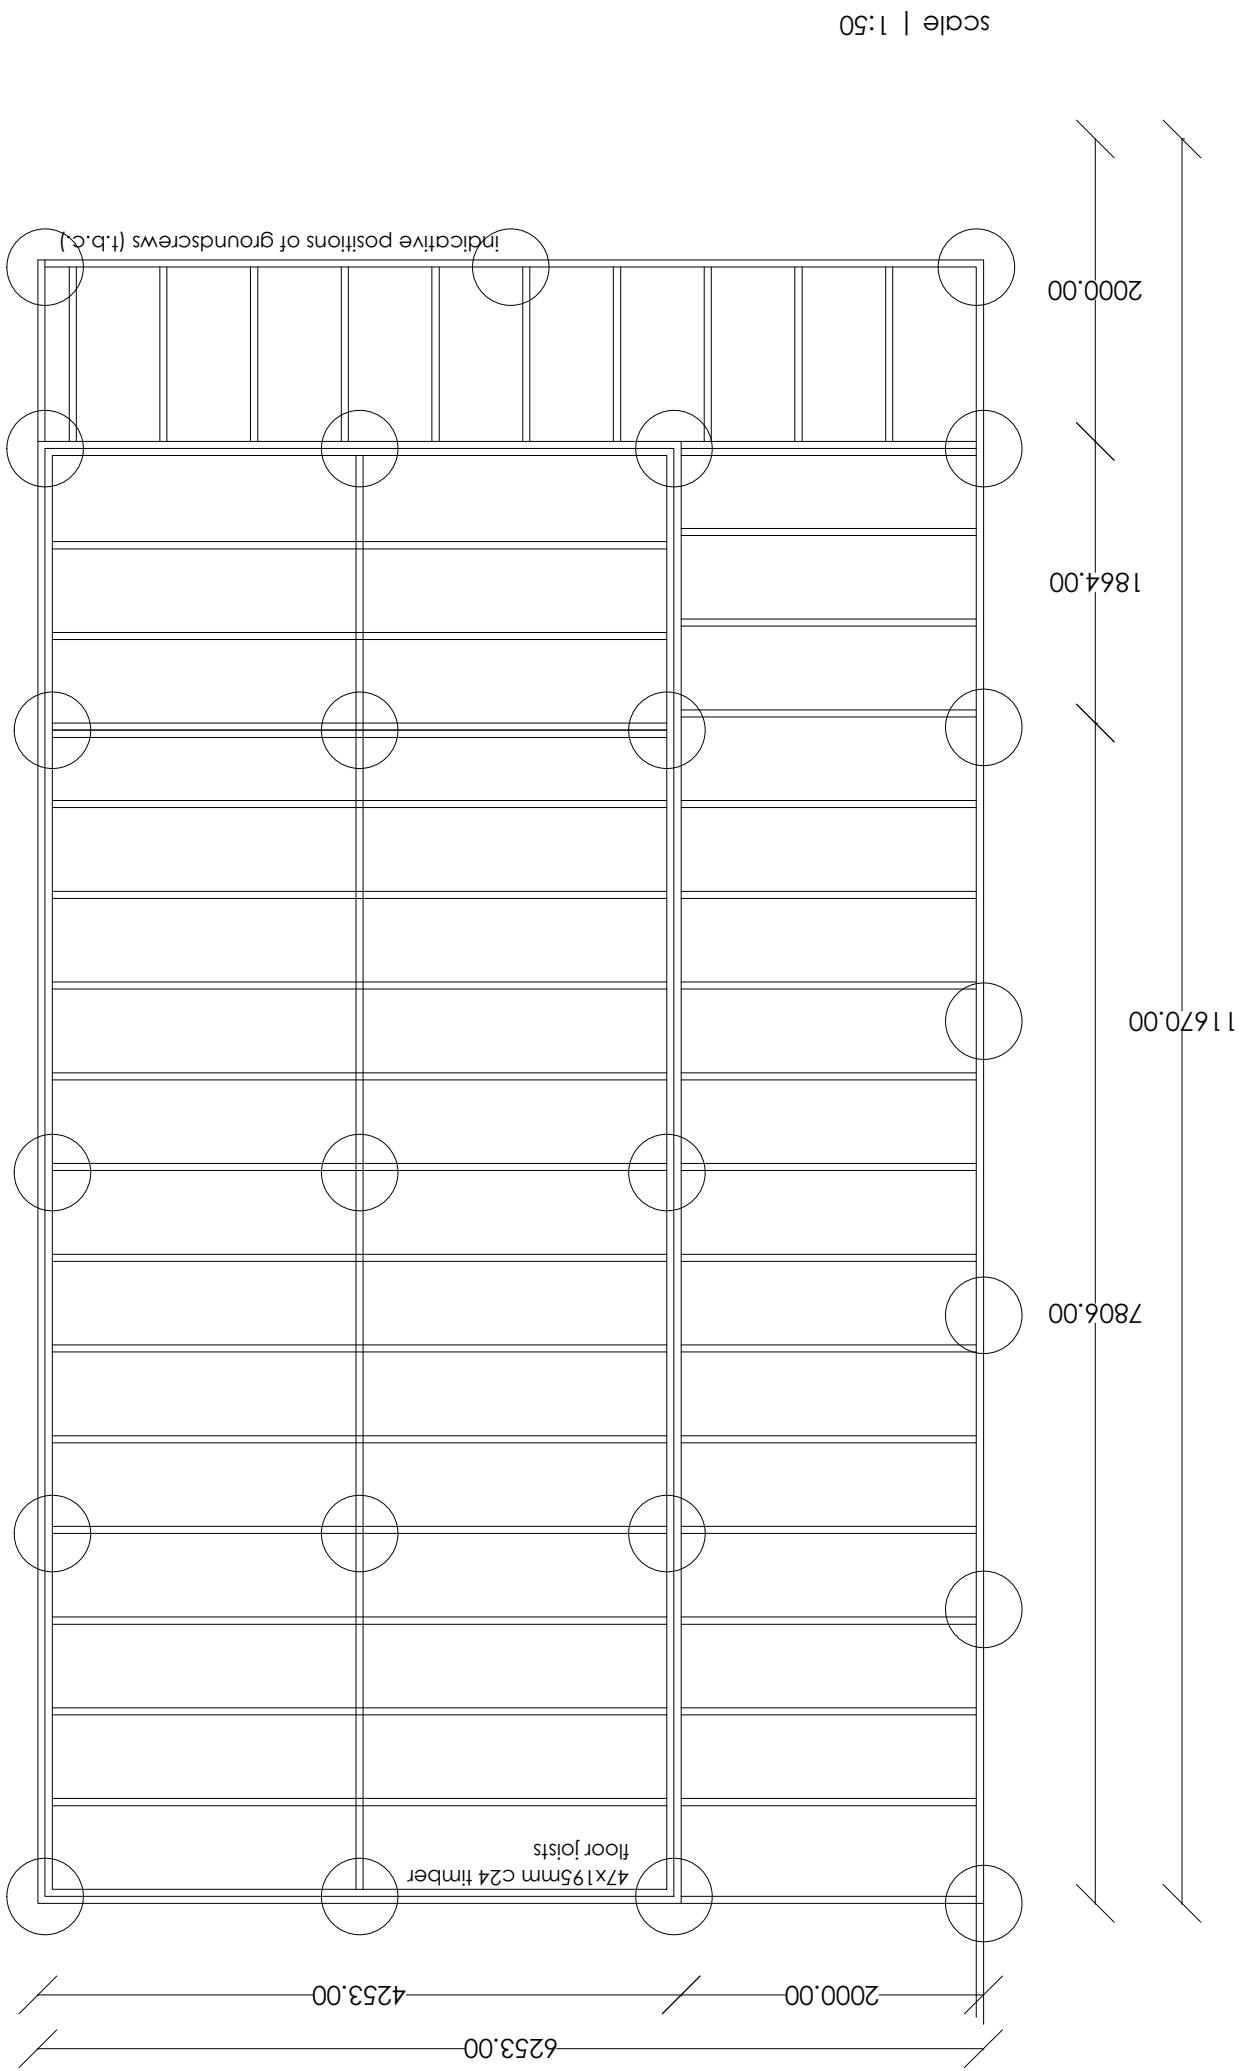