



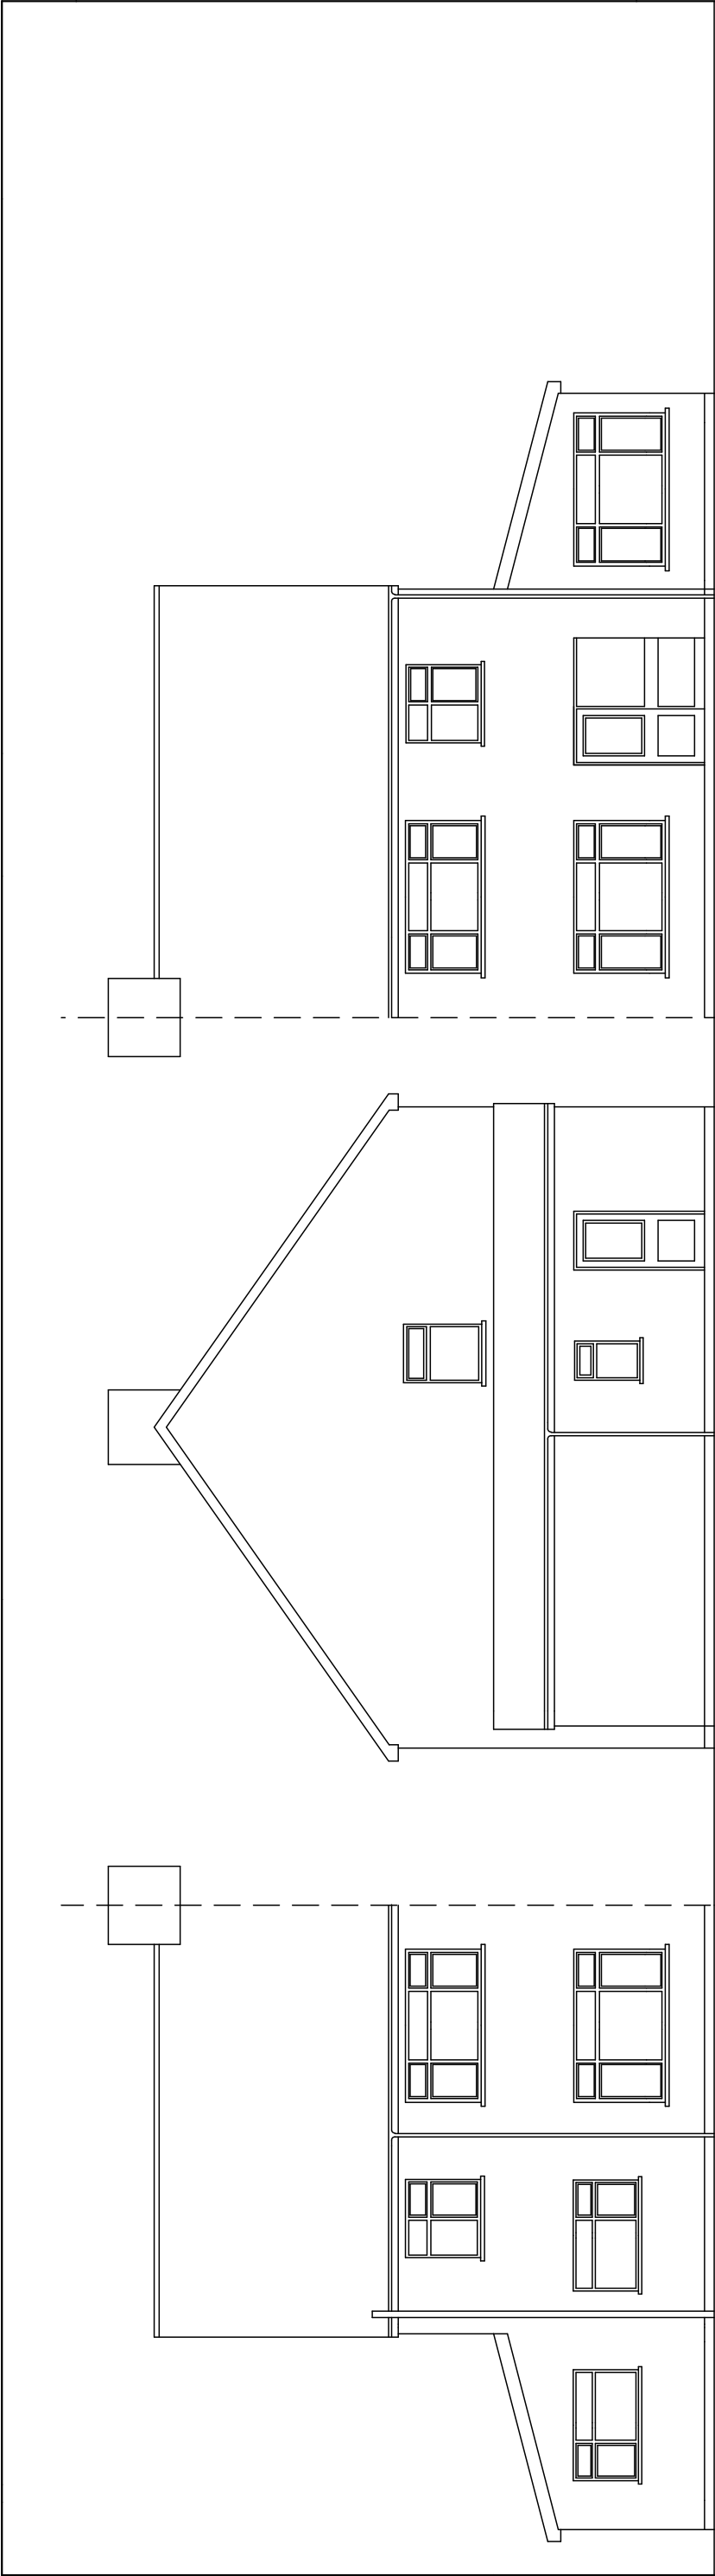

EXISTING
REAR, SIDE and FRONT ELEVATIONS

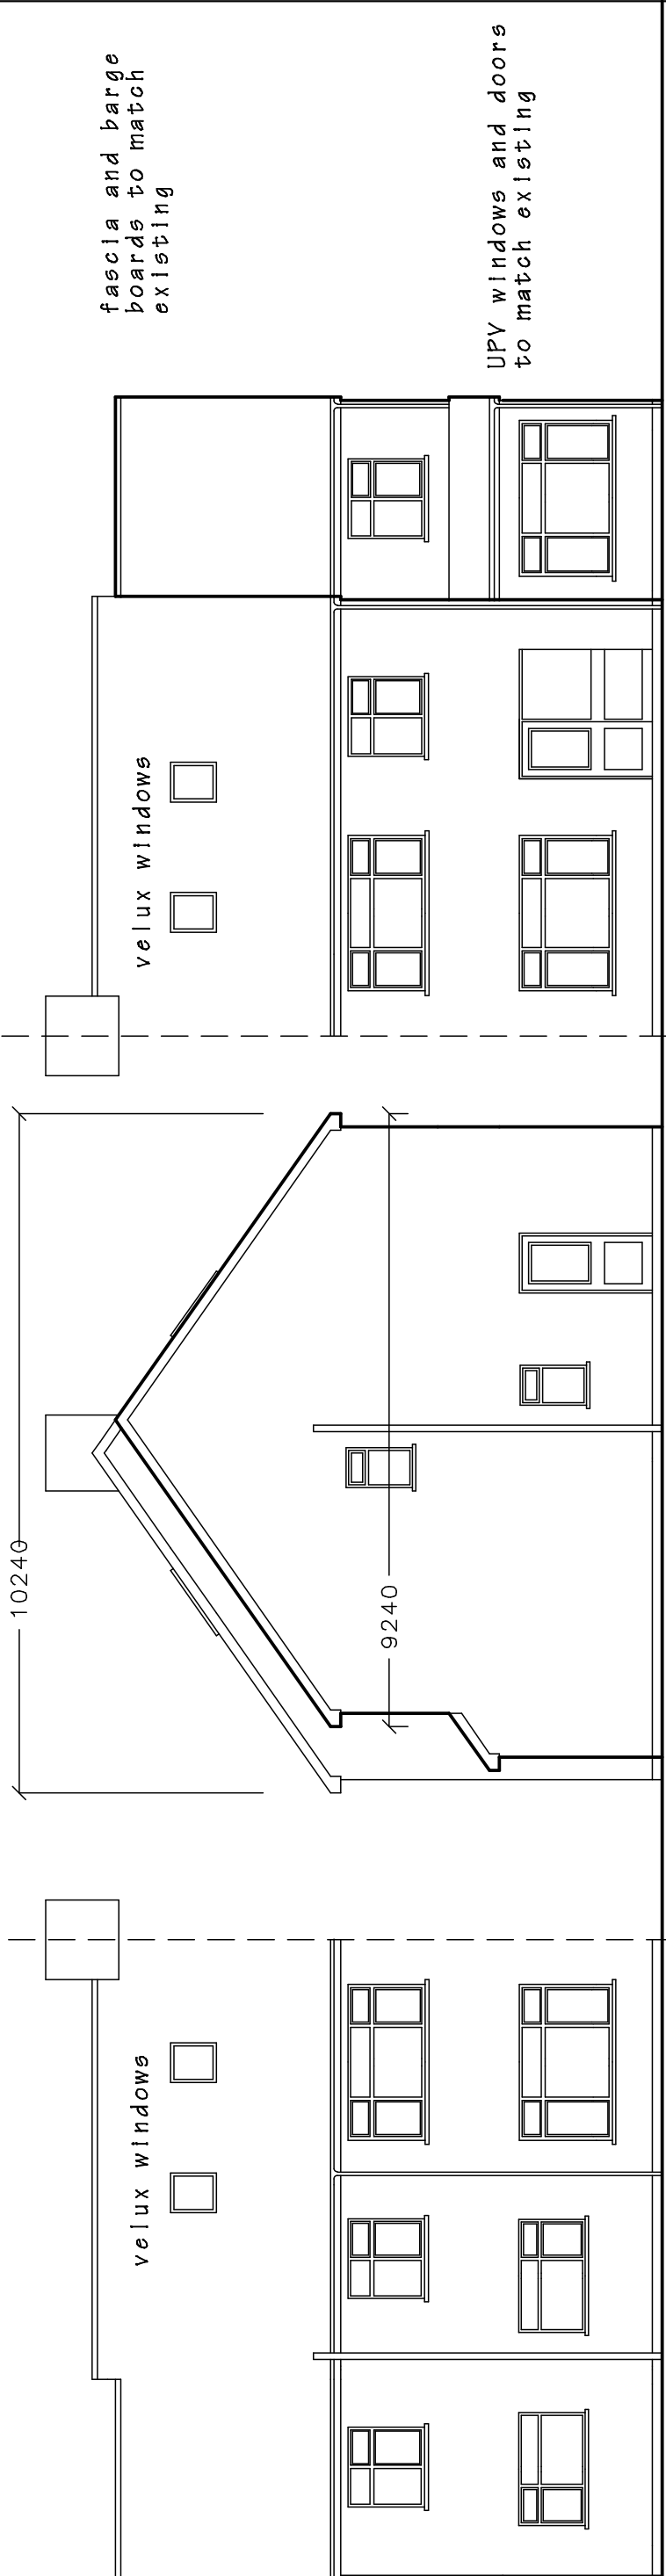

PROPOSED
REAR, SIDE and FRONT ELEVATIONS

external render
to match existing

PROPOSED EXTENSION AT 189 WESTERN AVE,
PORT TALBOT . SA12 7NE.
Mrs.B.Fouche. 07828 203645.

DRAWING TITLE		
EXISTING and PROPOSED ELEVATIONS		
SCALE 1 to 100 @ A3	DATE June 2021.	DRAWING No. 2021/11
DO NOT SCALE DRAWING. FIGURED DIMENSIONS ONLY TO BE USED. DISCREPANCIES TO BE REPORTED IMMEDIATELY.		