






LOCATION PLAN
SCALE 1:1250 @A1

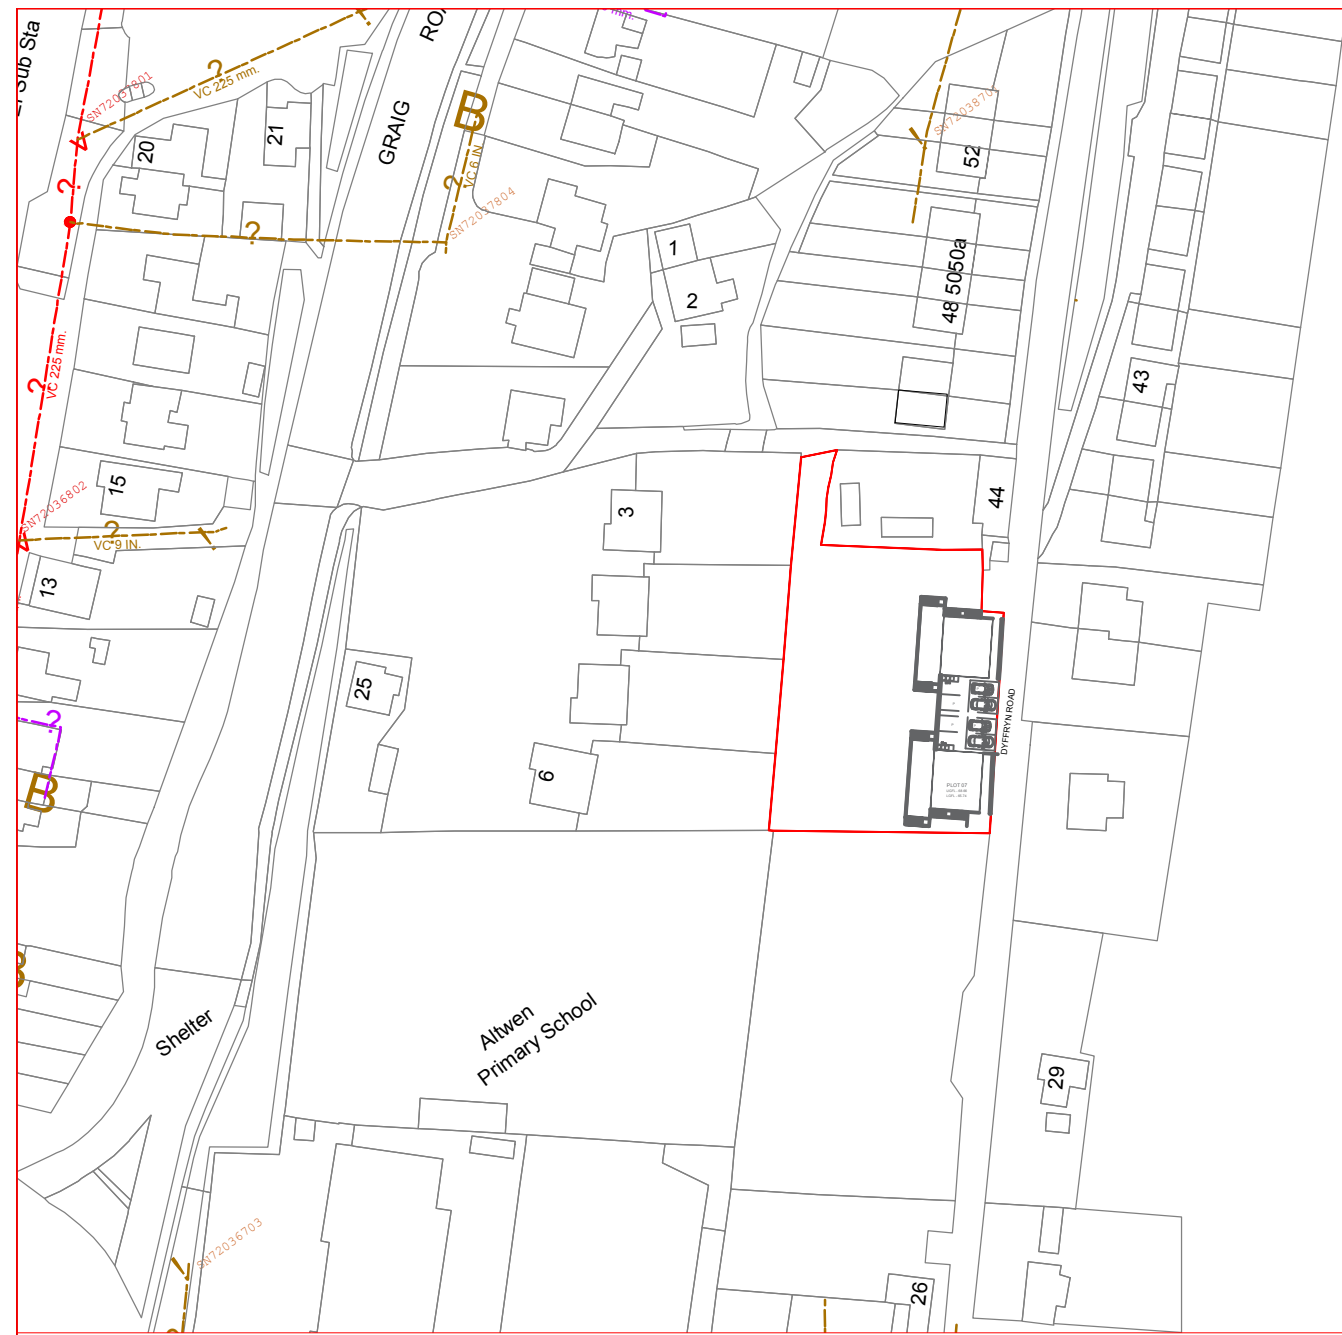


BLOCK PLAN
SCALE 1:500 @A1

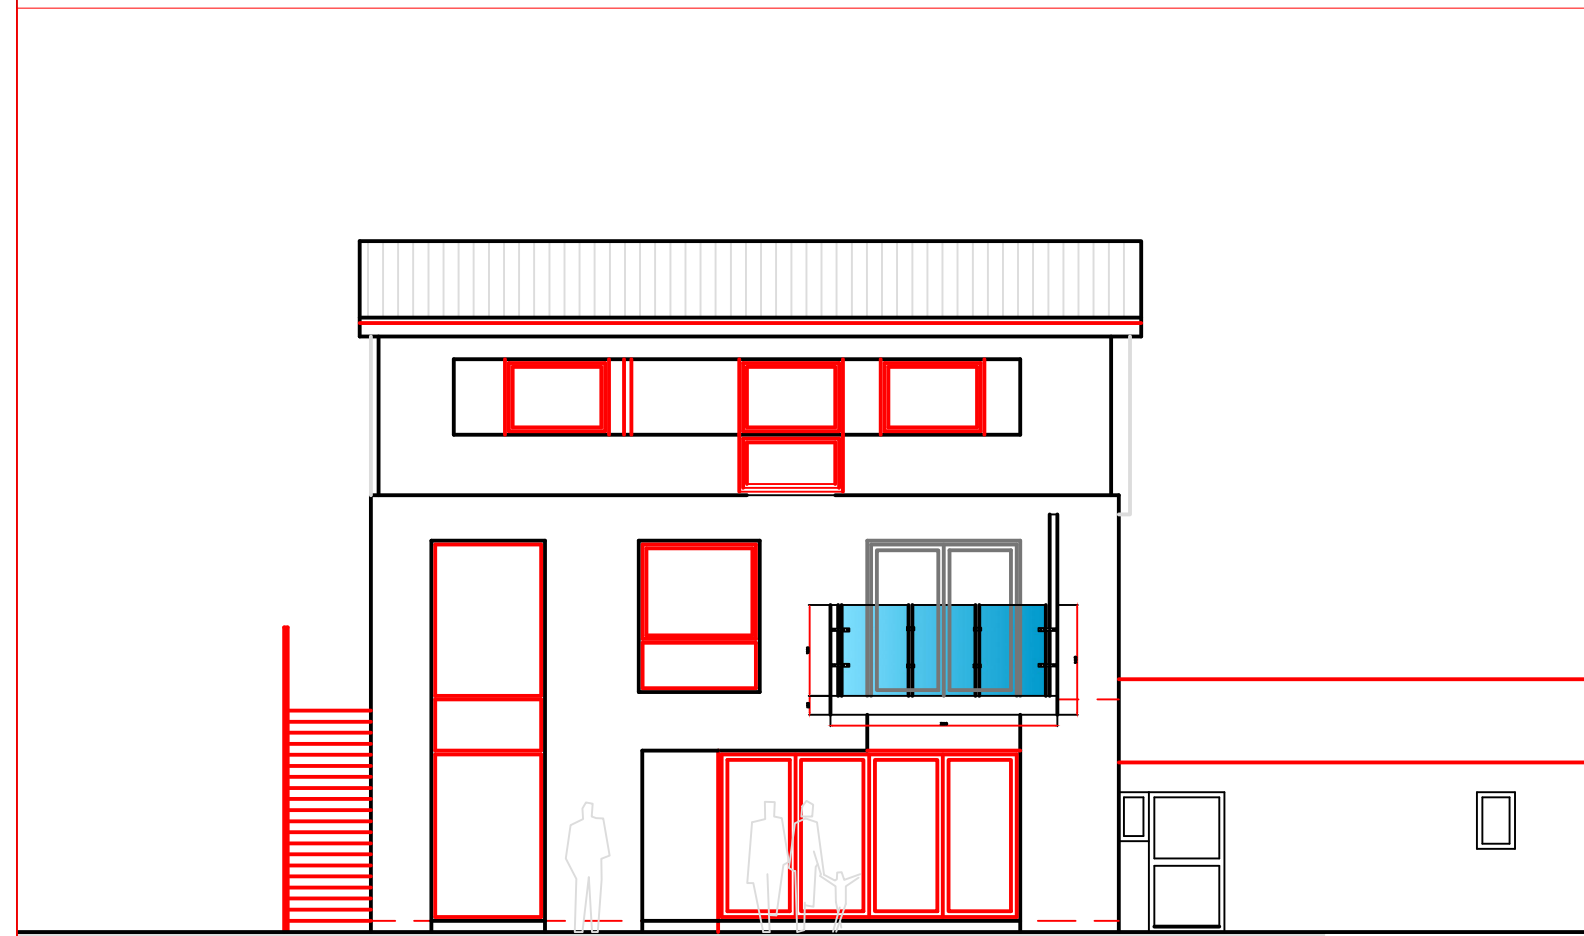


PLOT 6 REAR ELEVATION BALCONY
SCALE 1:50 @A1

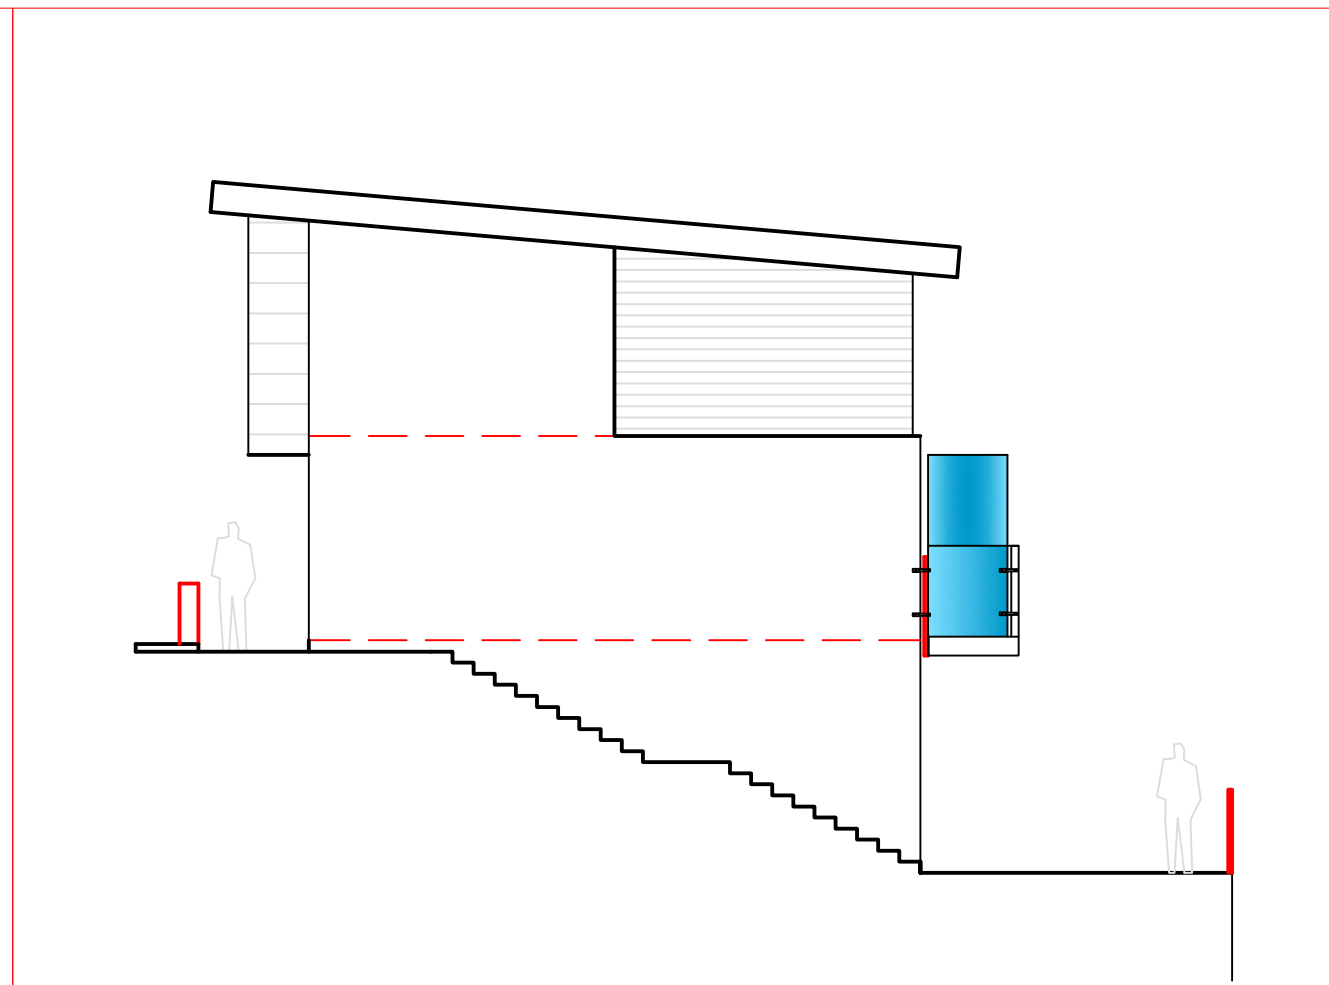


PLOT 6 SIDE ELEVATION BALCONY
SCALE 1:100 @A1

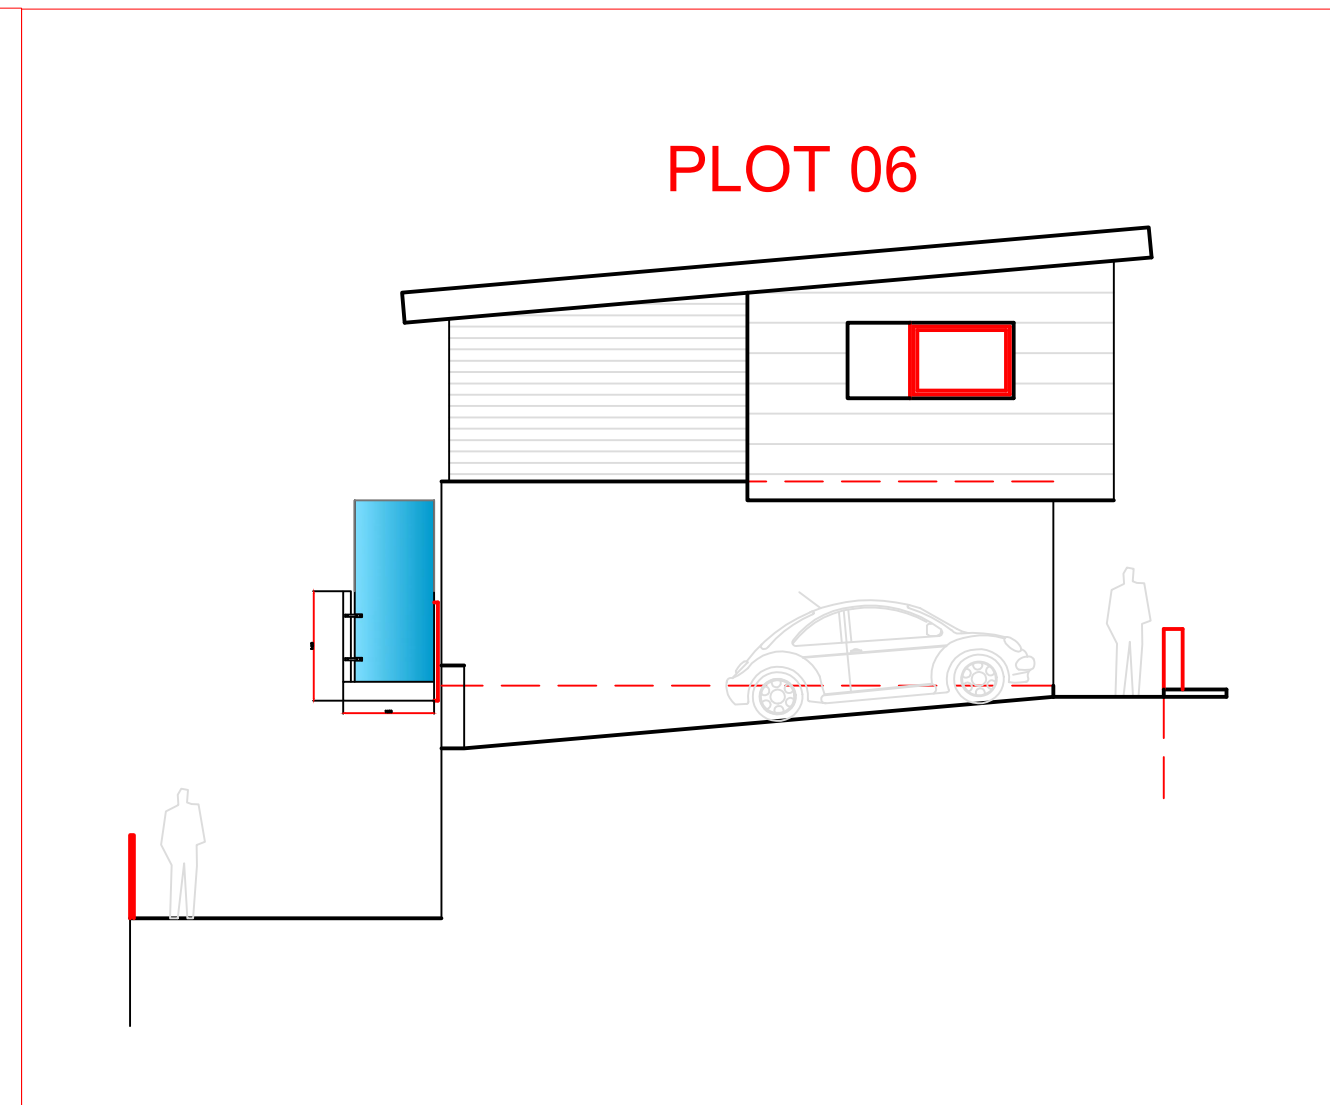


PLOT 6 SIDE ELEVATION BALCONY
SCALE 1:100 @A1

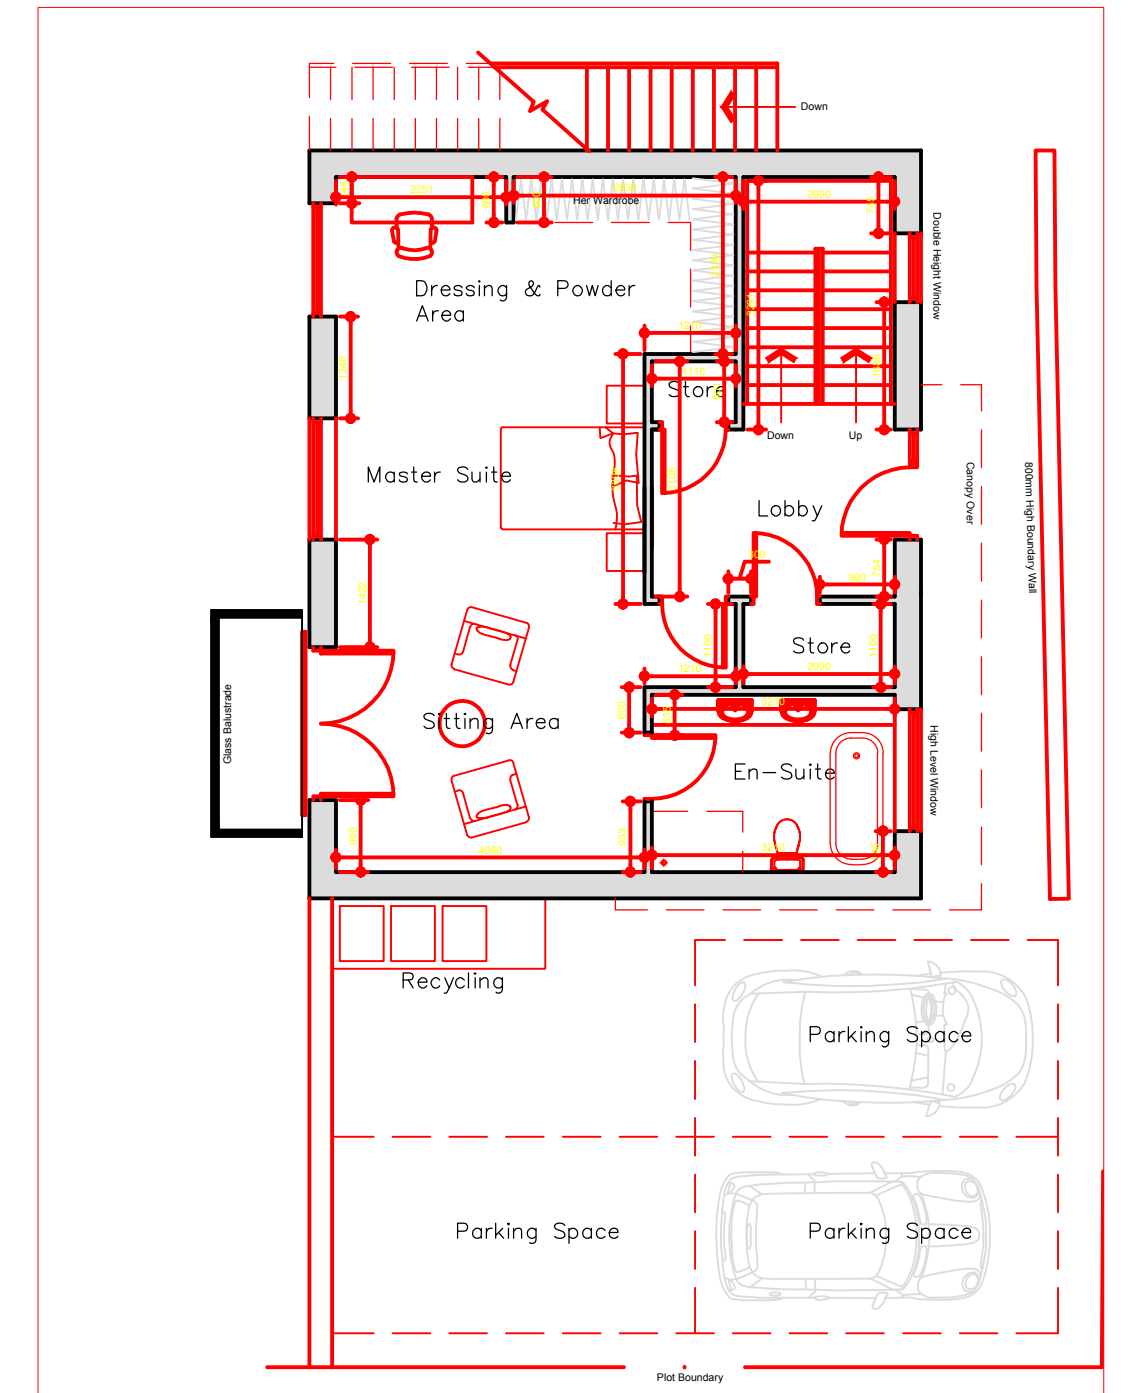


PLOT 6 FLOORPLAN
SCALE 1:100 @A1

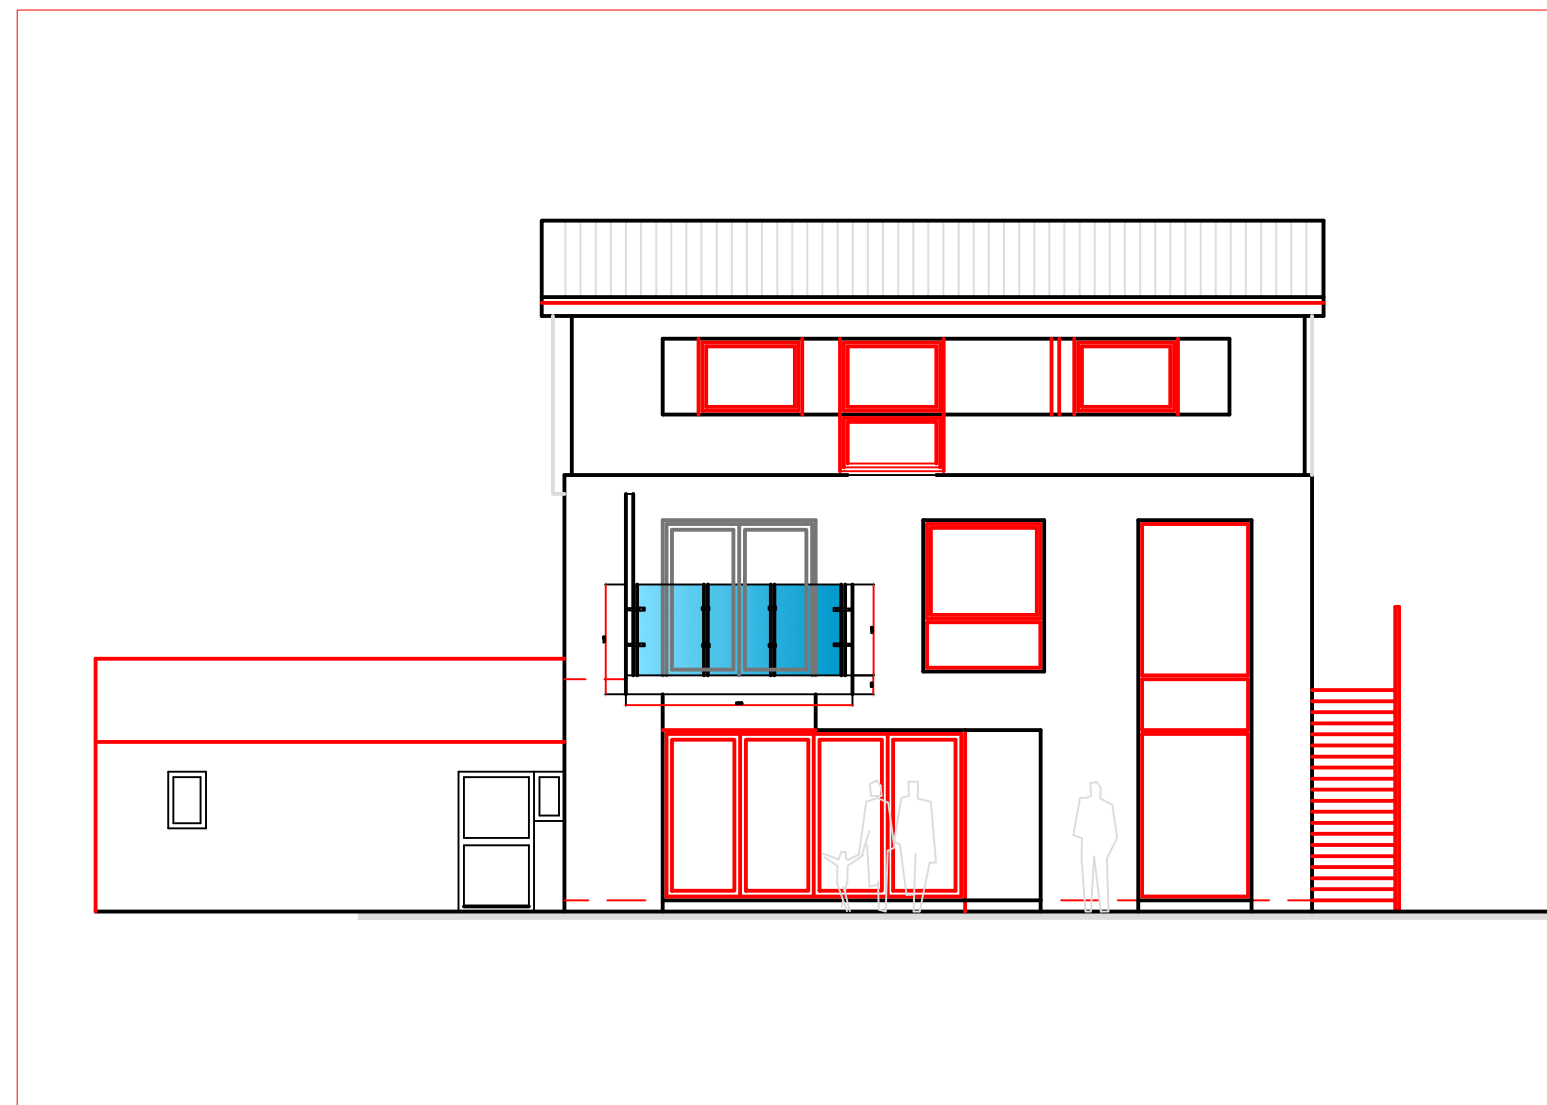


PLOT 7 SIDE ELEVATION BALCONY
SCALE 1:50 @A1

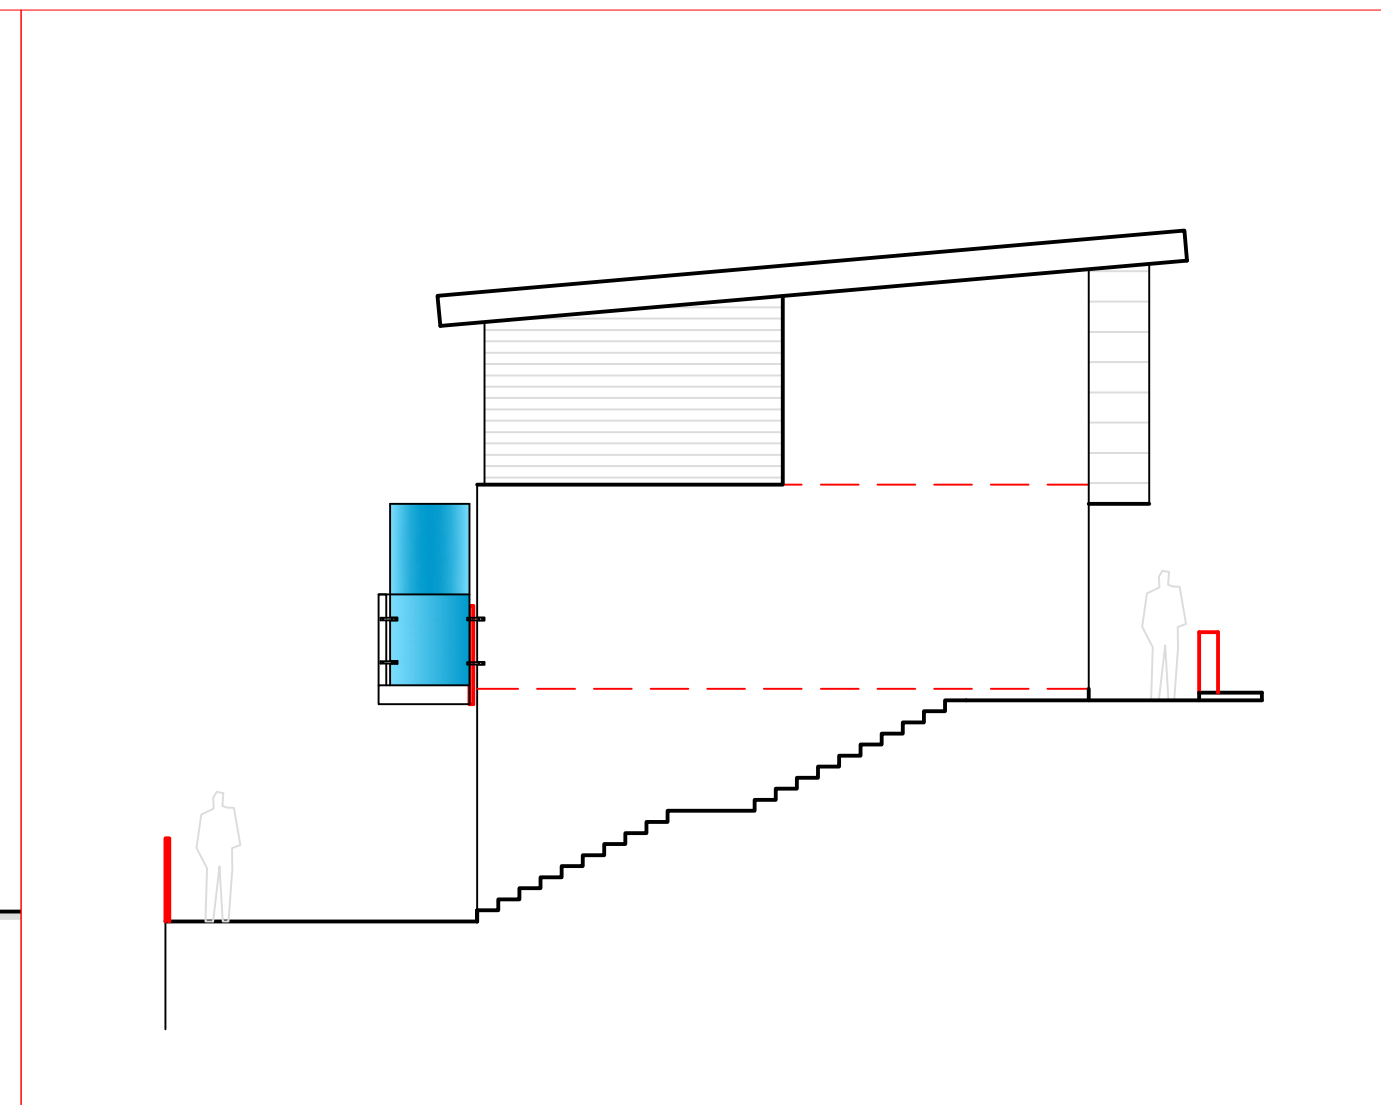

PLOT 7 SIDE ELEVATION BALCONY
SCALE 1:100 @A1

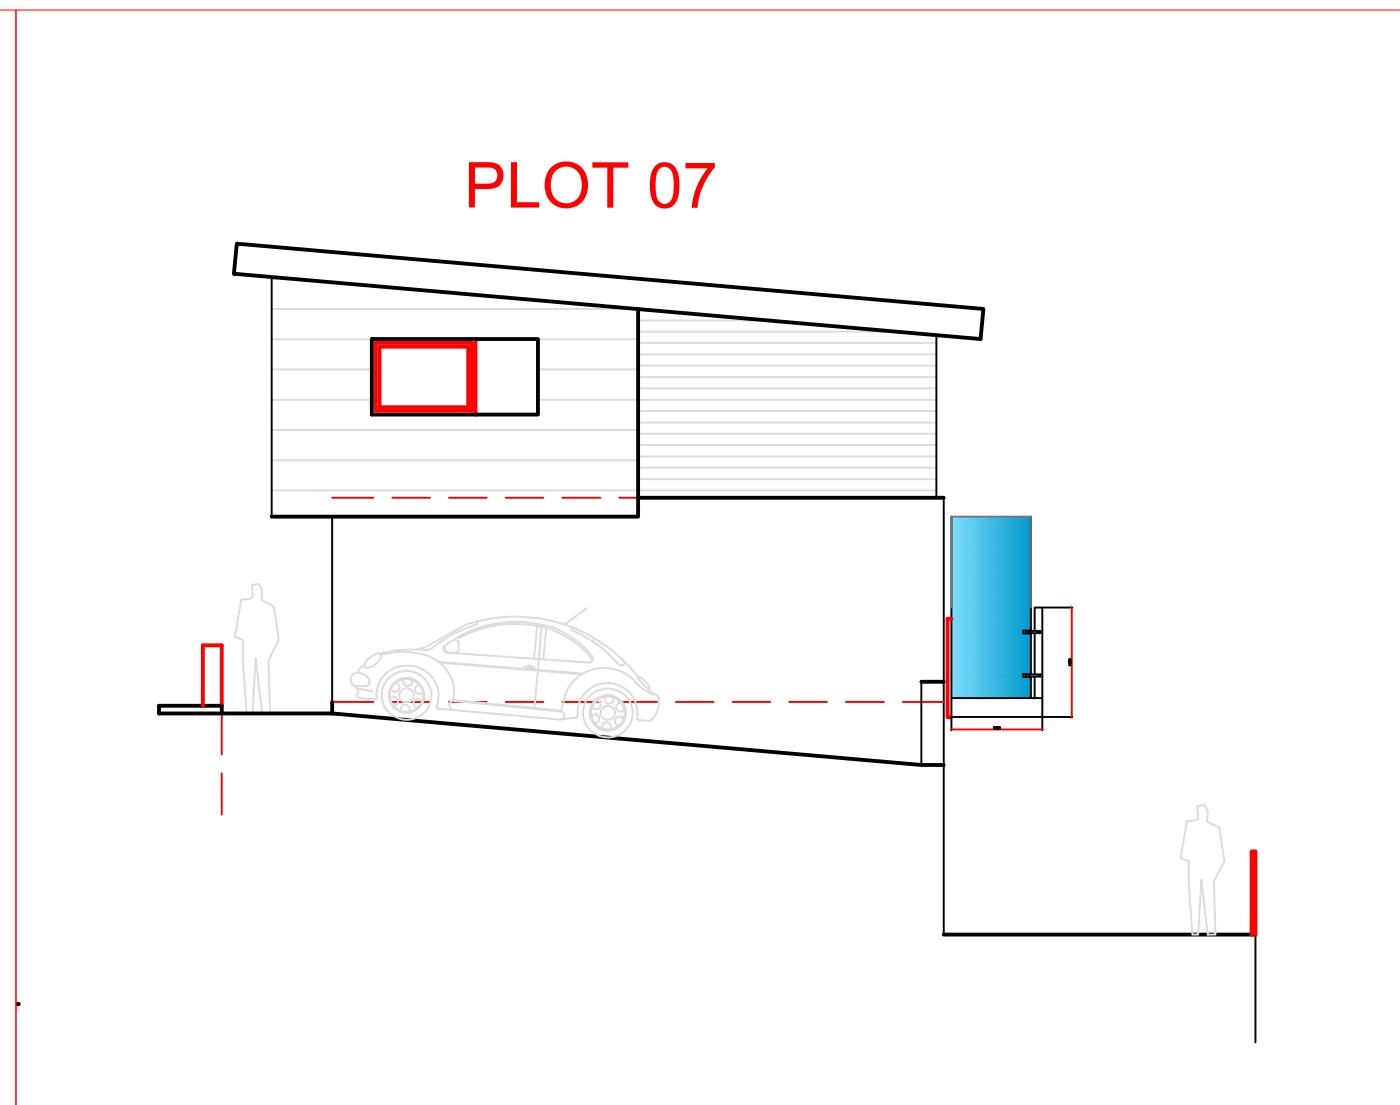

PLOT 7 SIDE ELEVATION BALCONY
SCALE 1:100 @A1

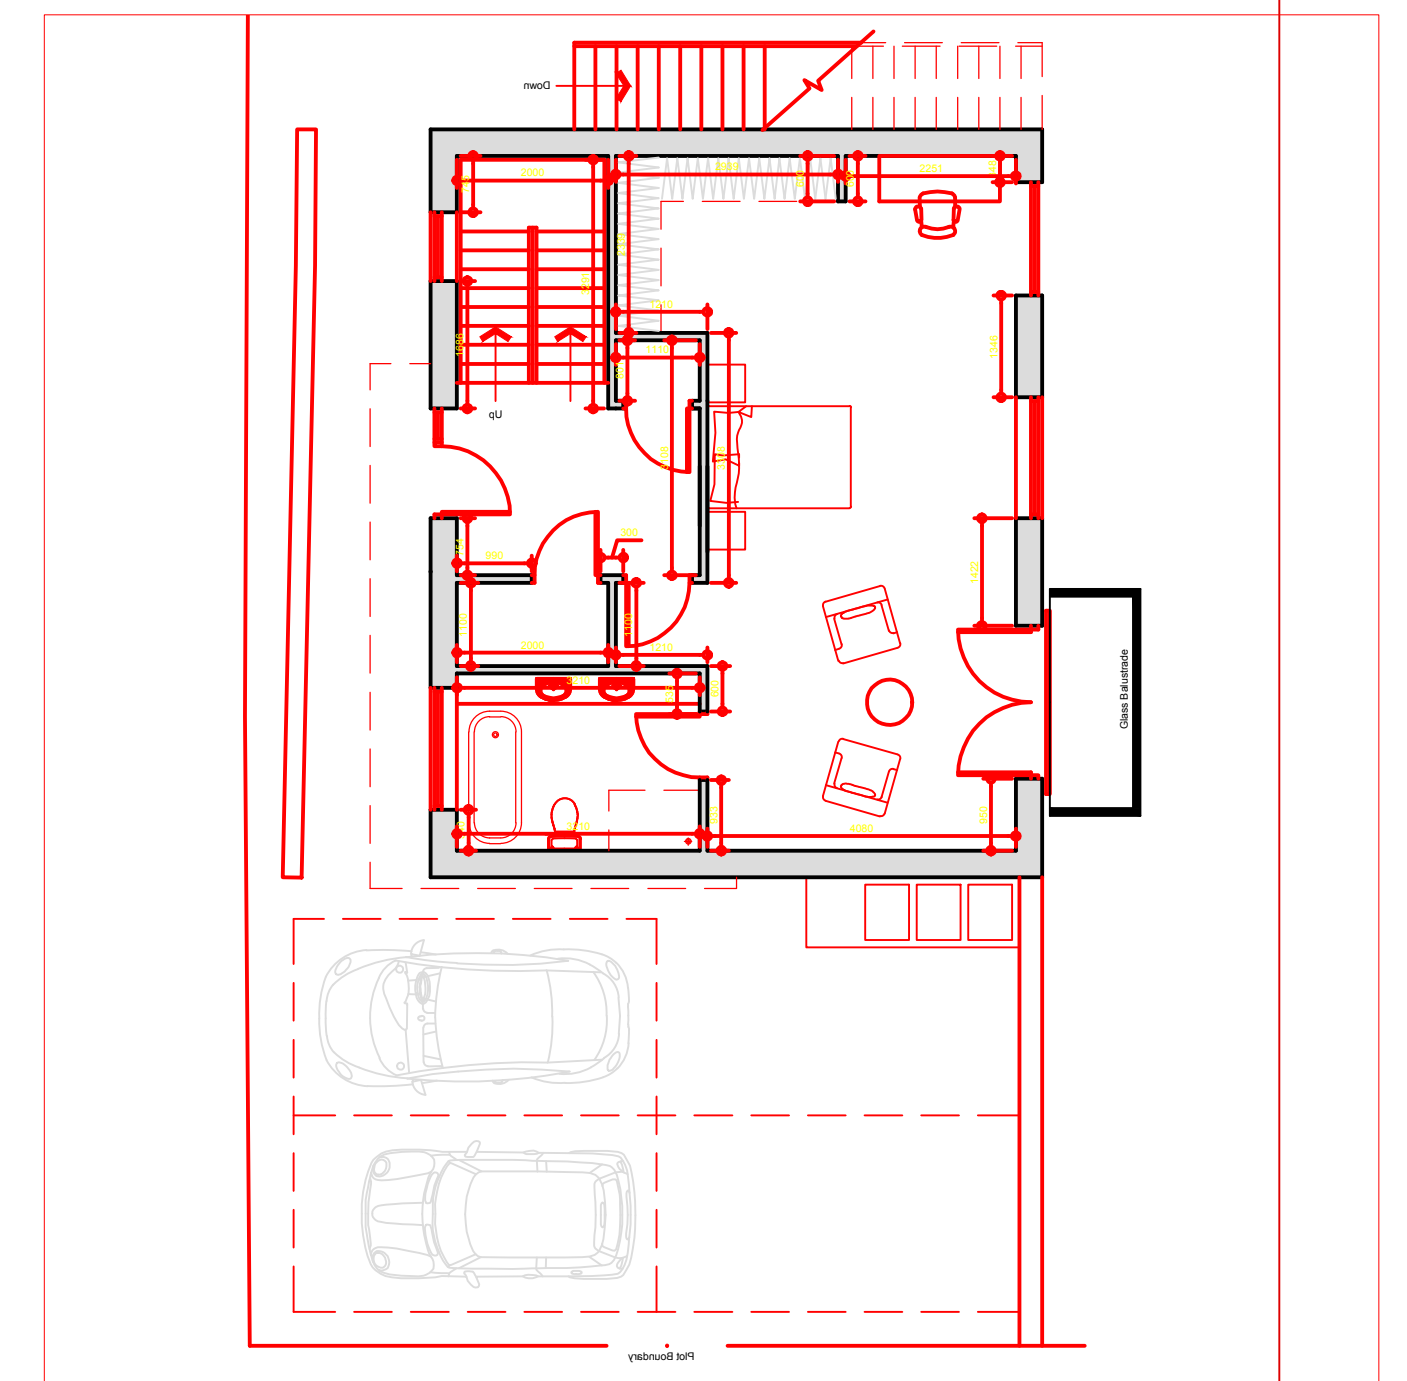

PLOT 7 FLOORPLAN
SCALE 1:100 @A1