




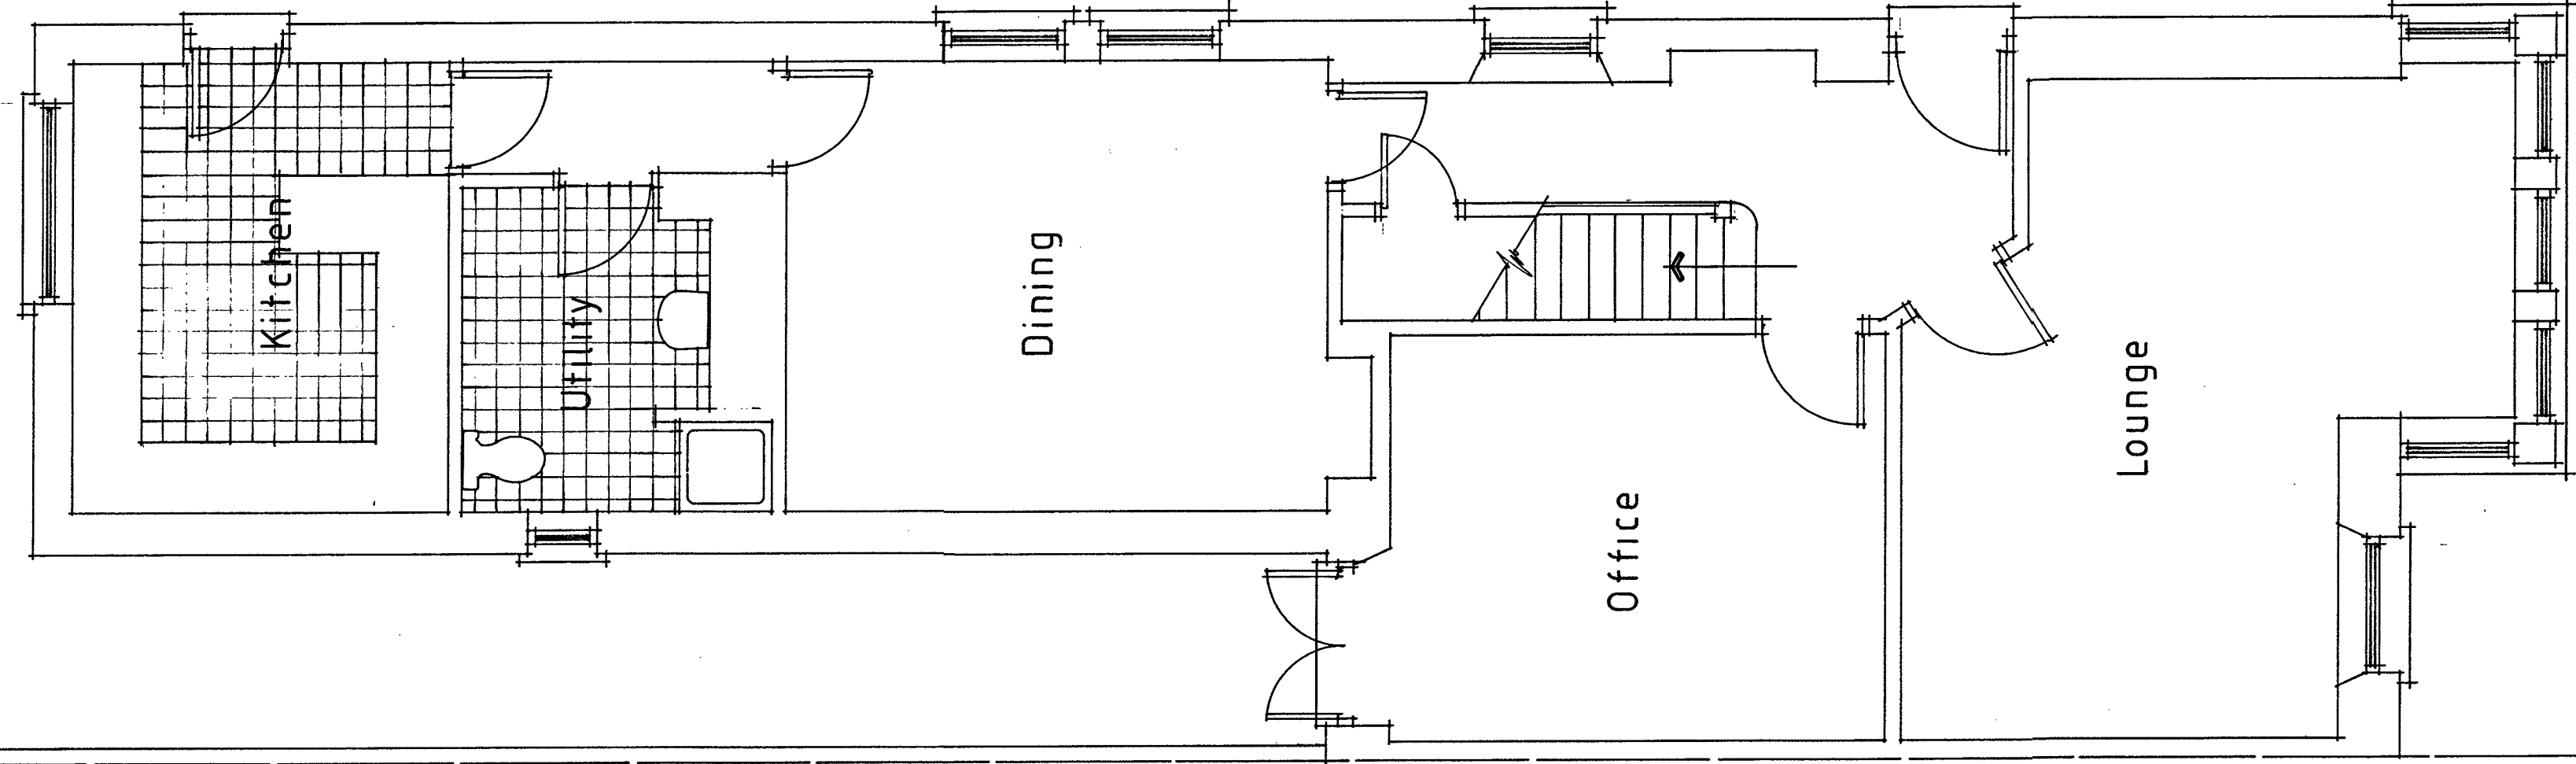

Ground Floor Plan

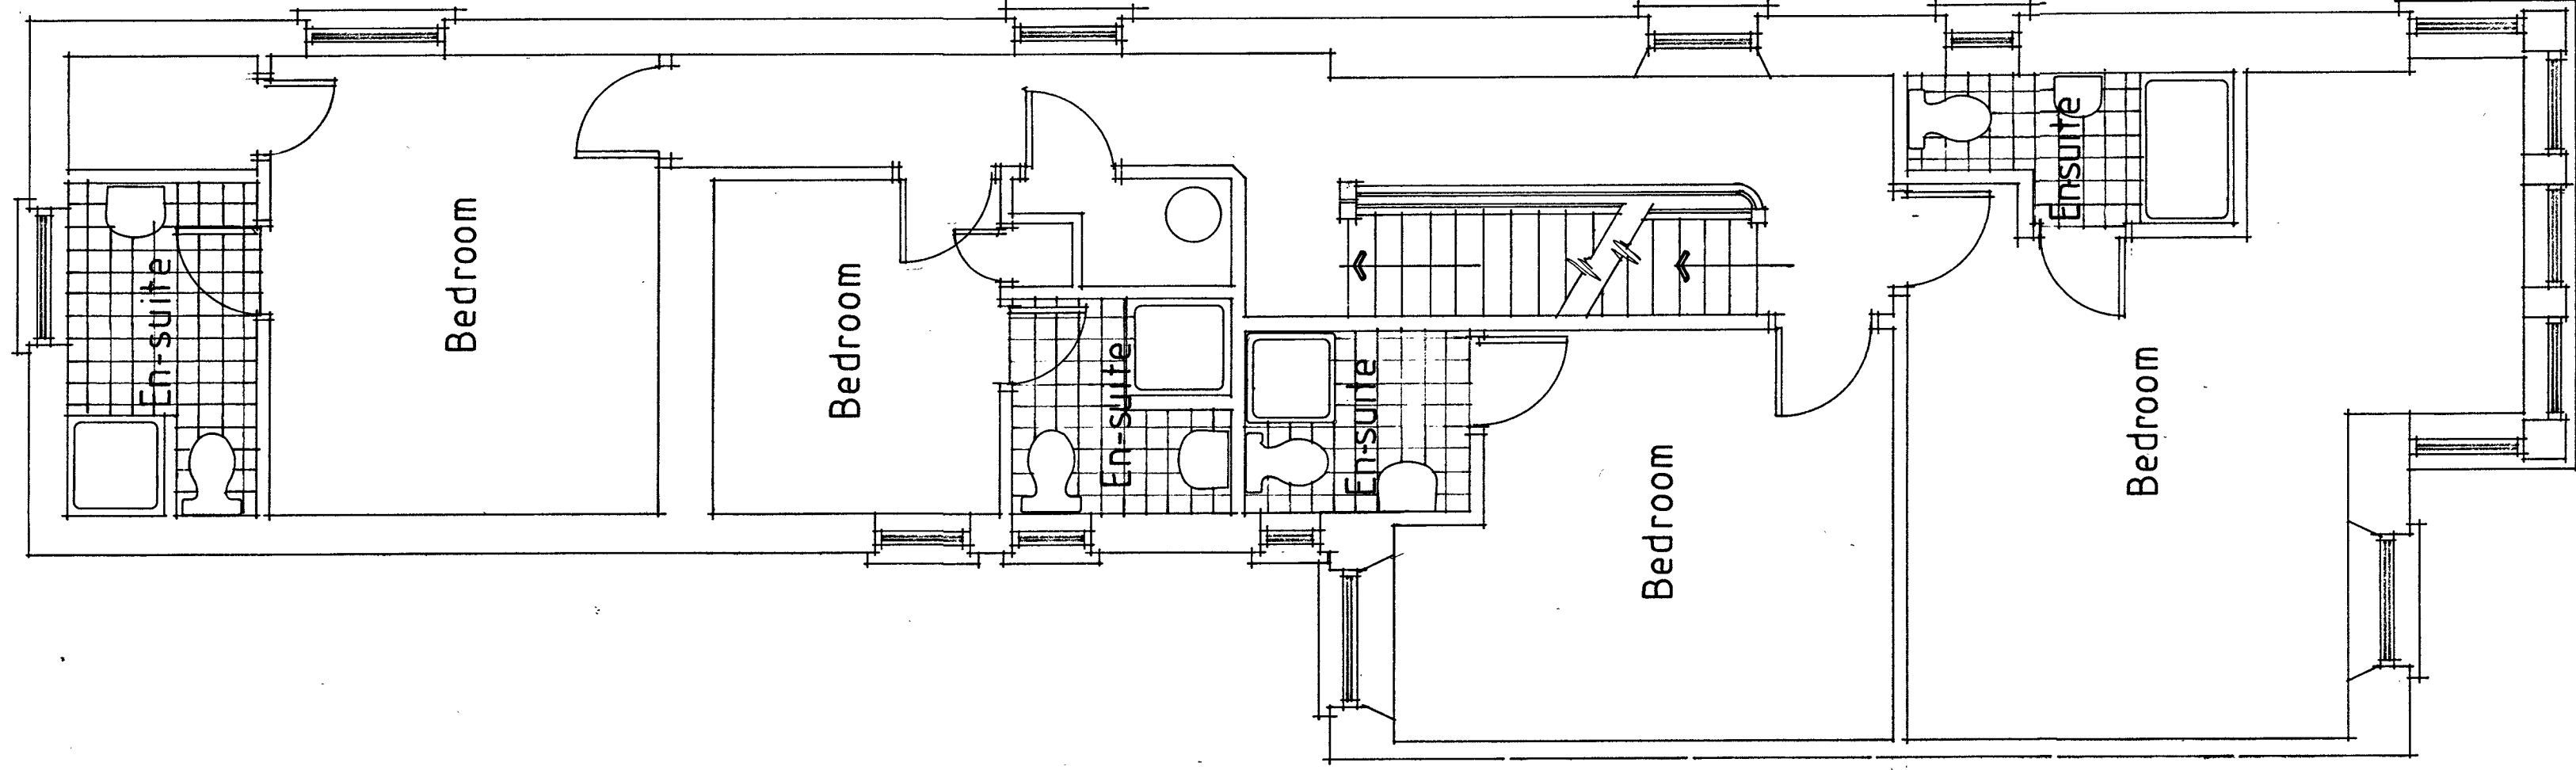

First Floor Plan

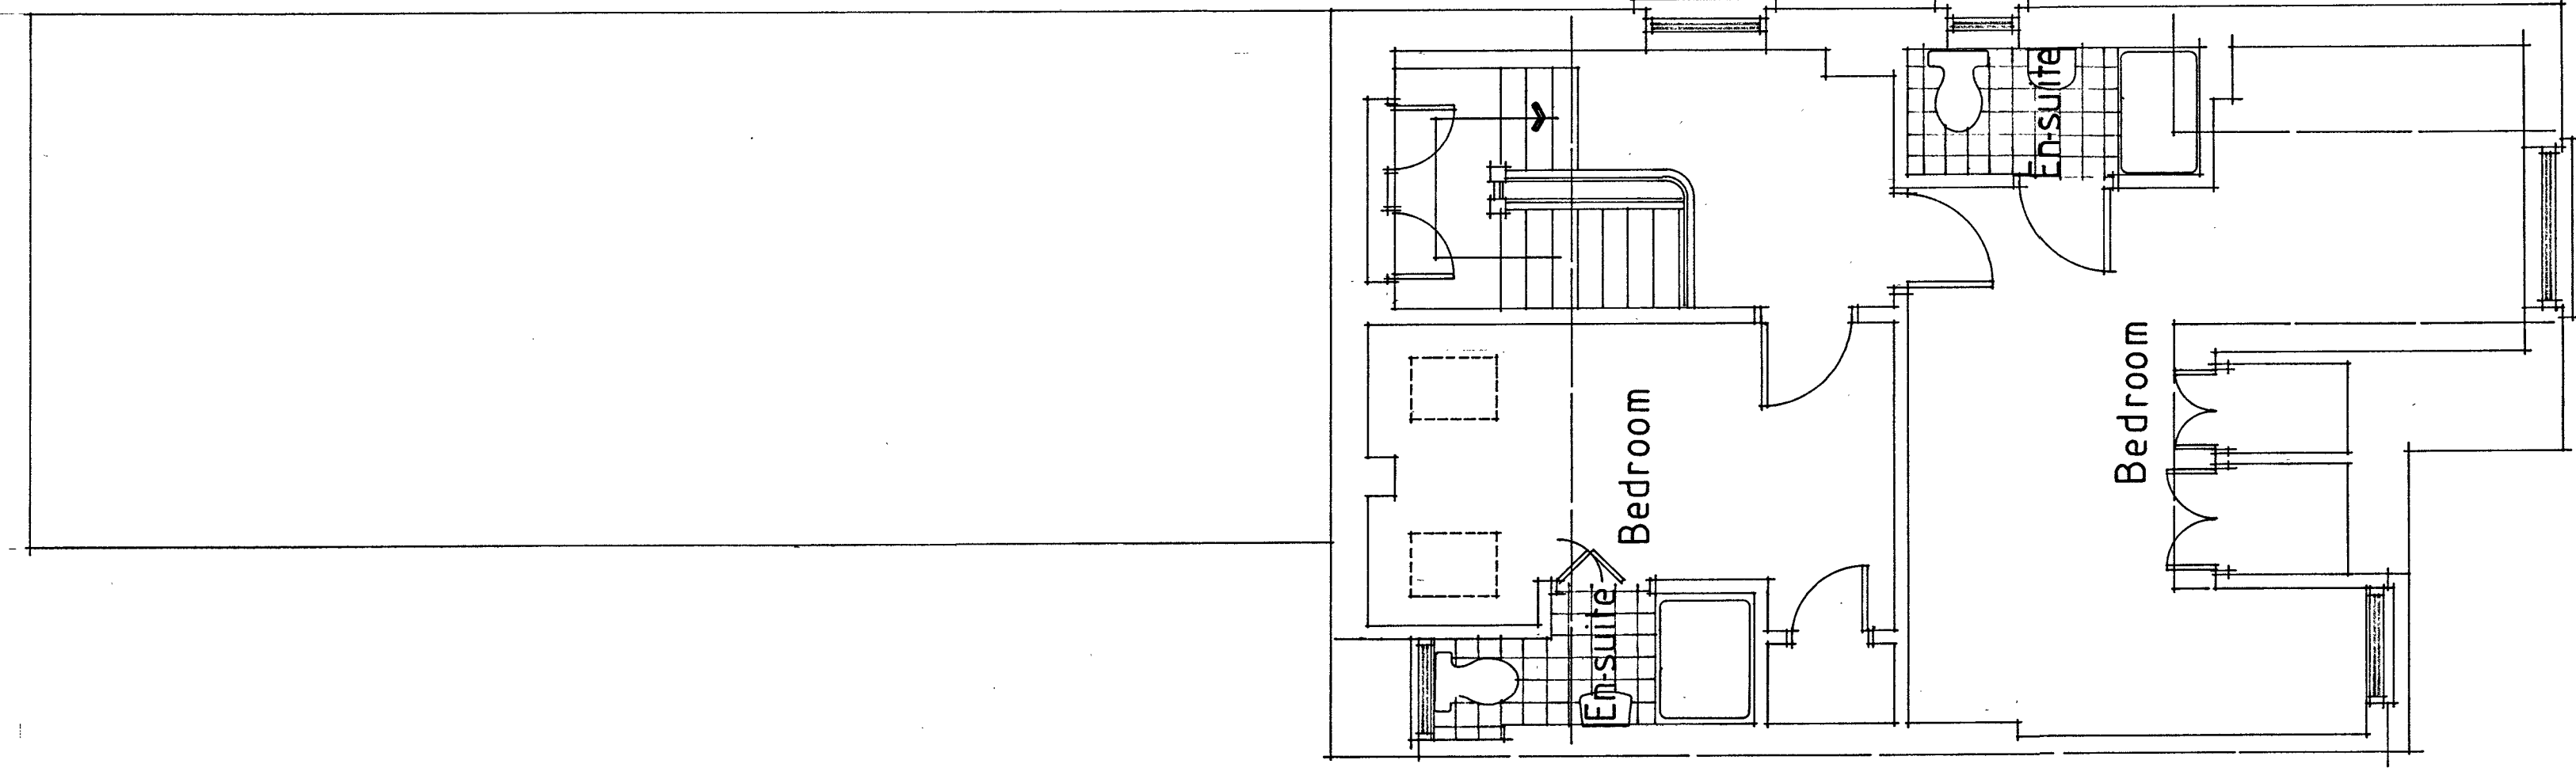

Second Floor Plan

EXISTING

PROPOSED CHANGE OF USE

J Fusco

282 Neath Road

Briton Ferry

Neath

M T H

Drawn.....R A HUGHES

Date.....JULY

Scale.....1:50 @ A2

221 786 01