




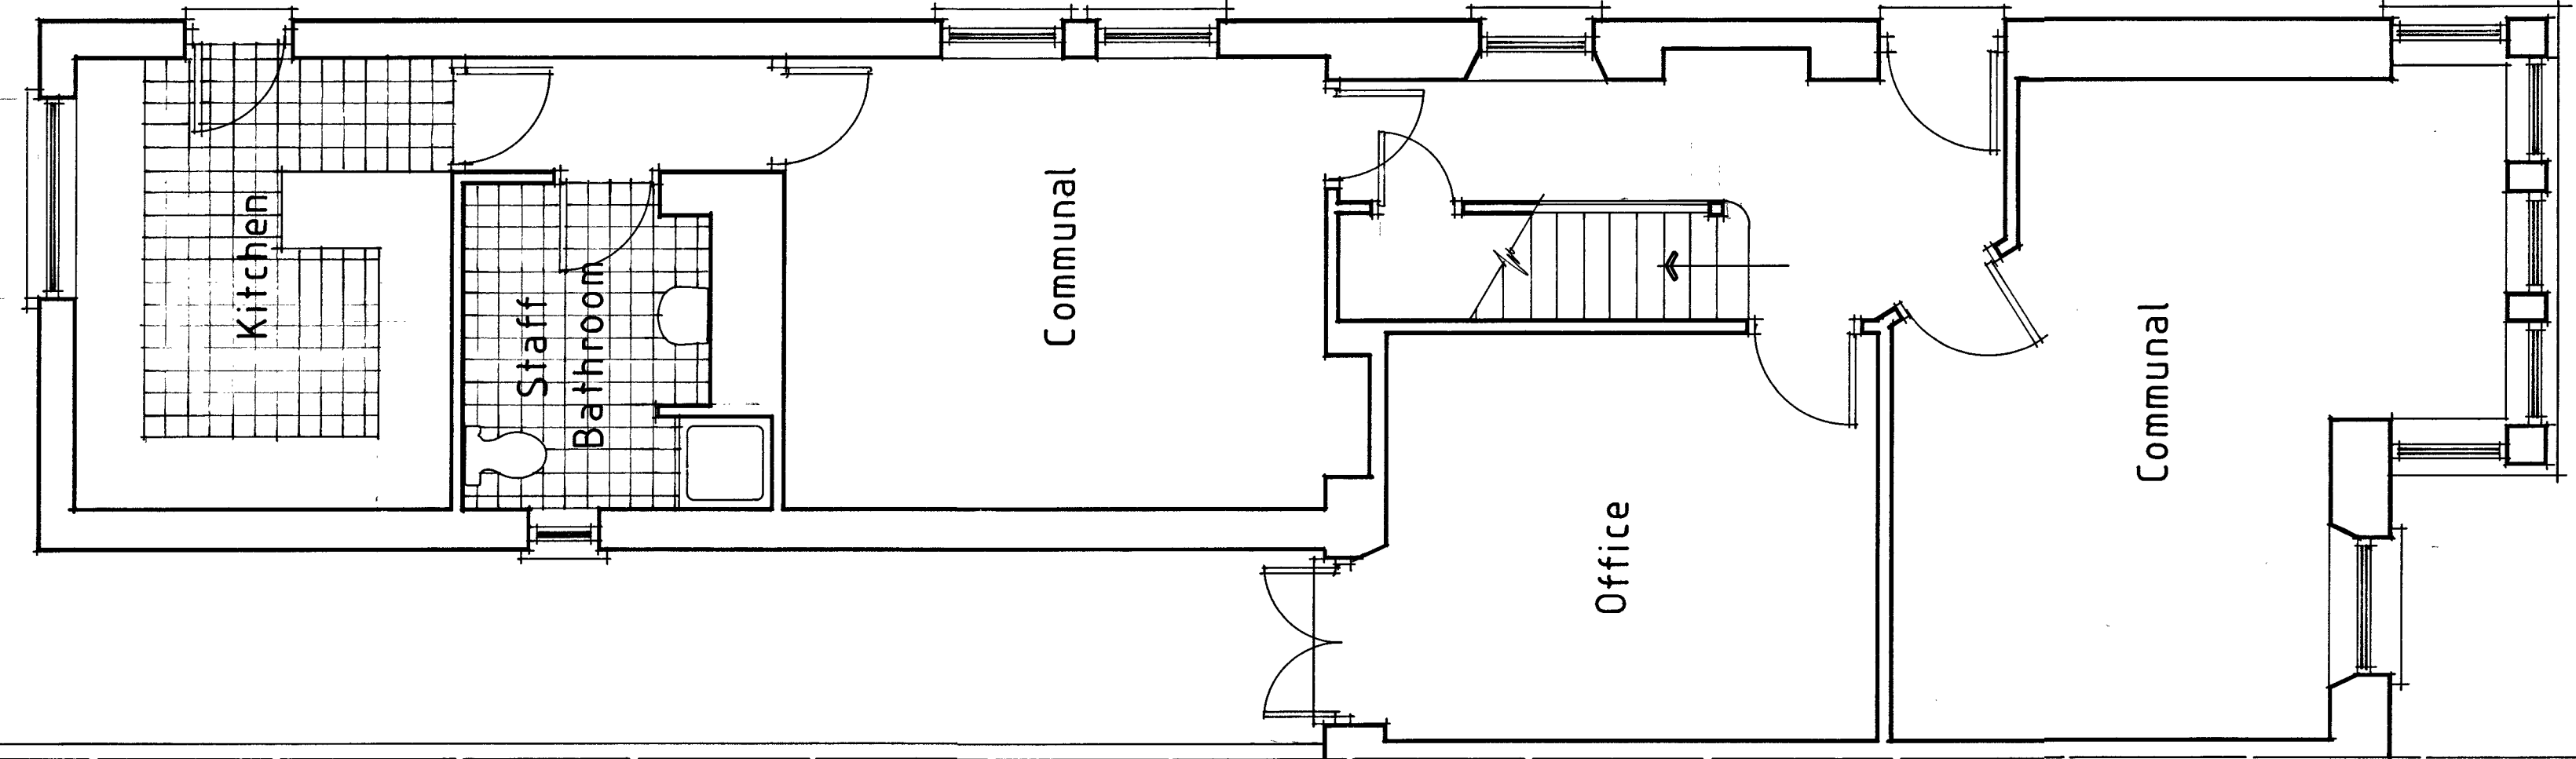

Ground Floor Plan

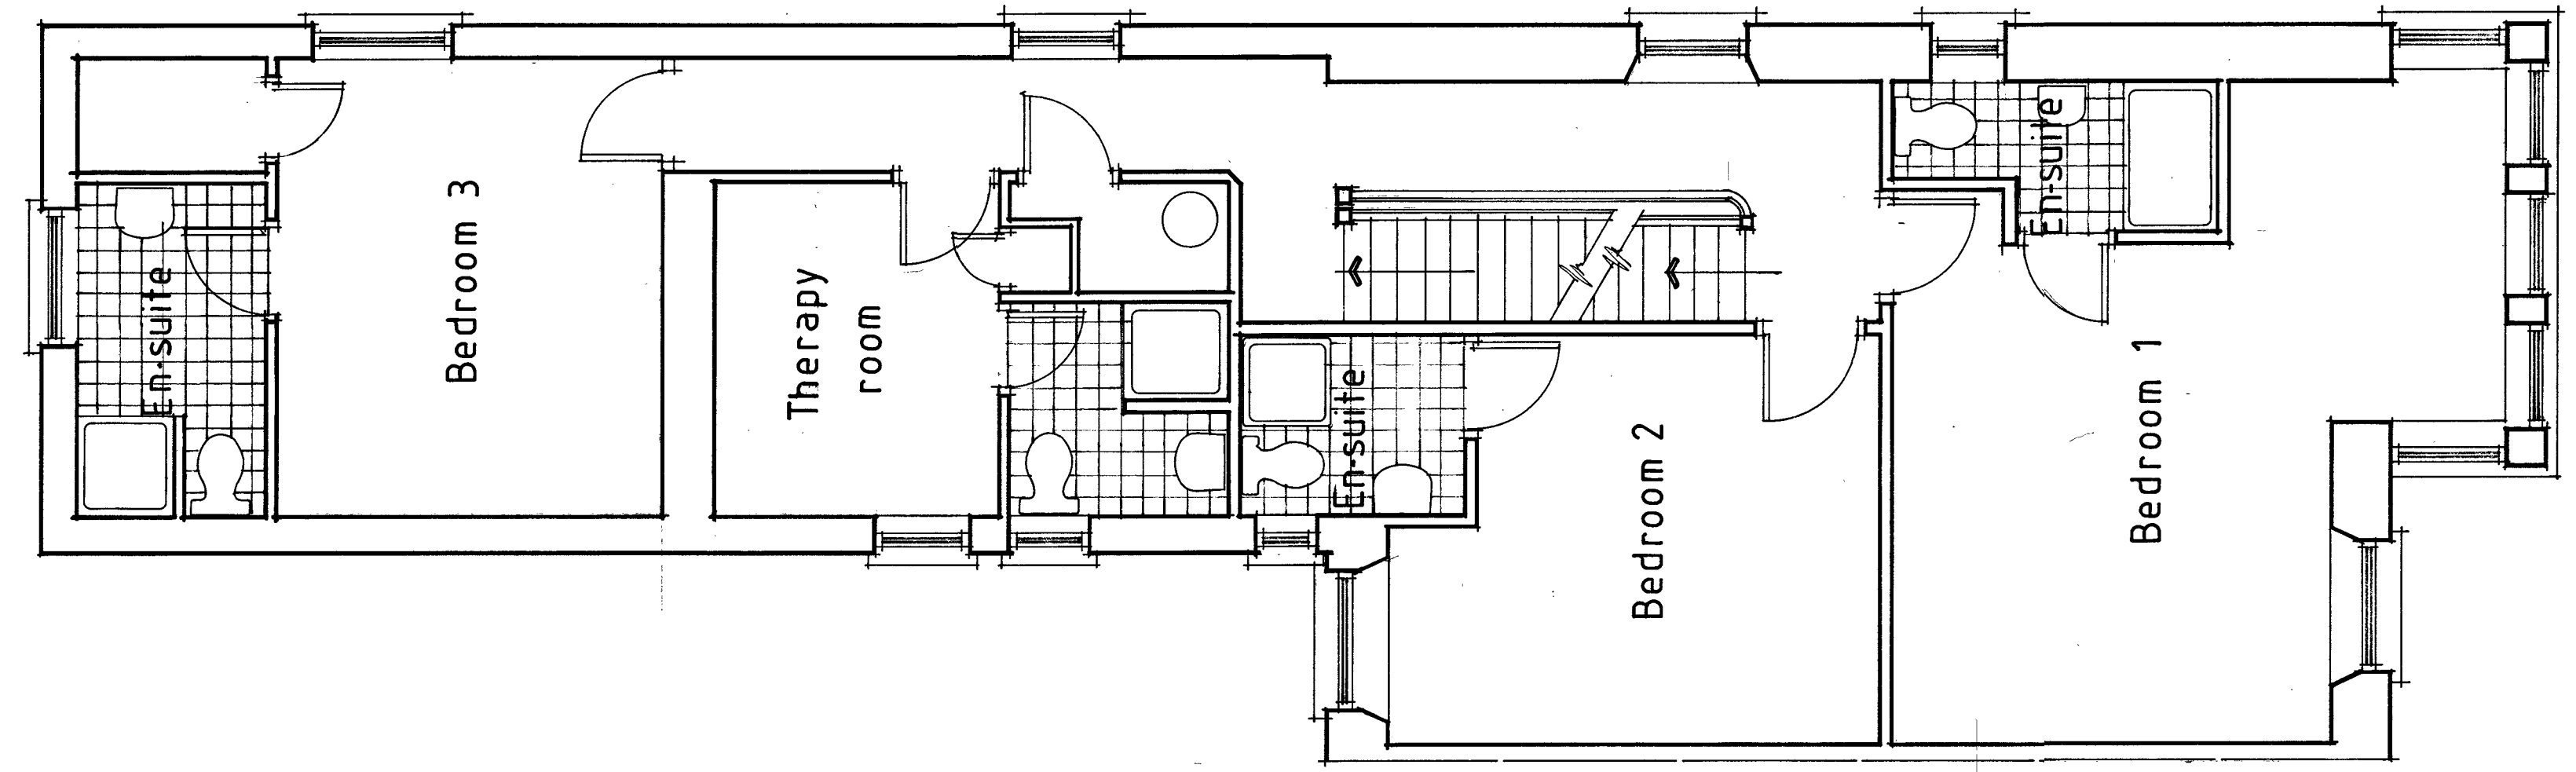

First Floor Plan

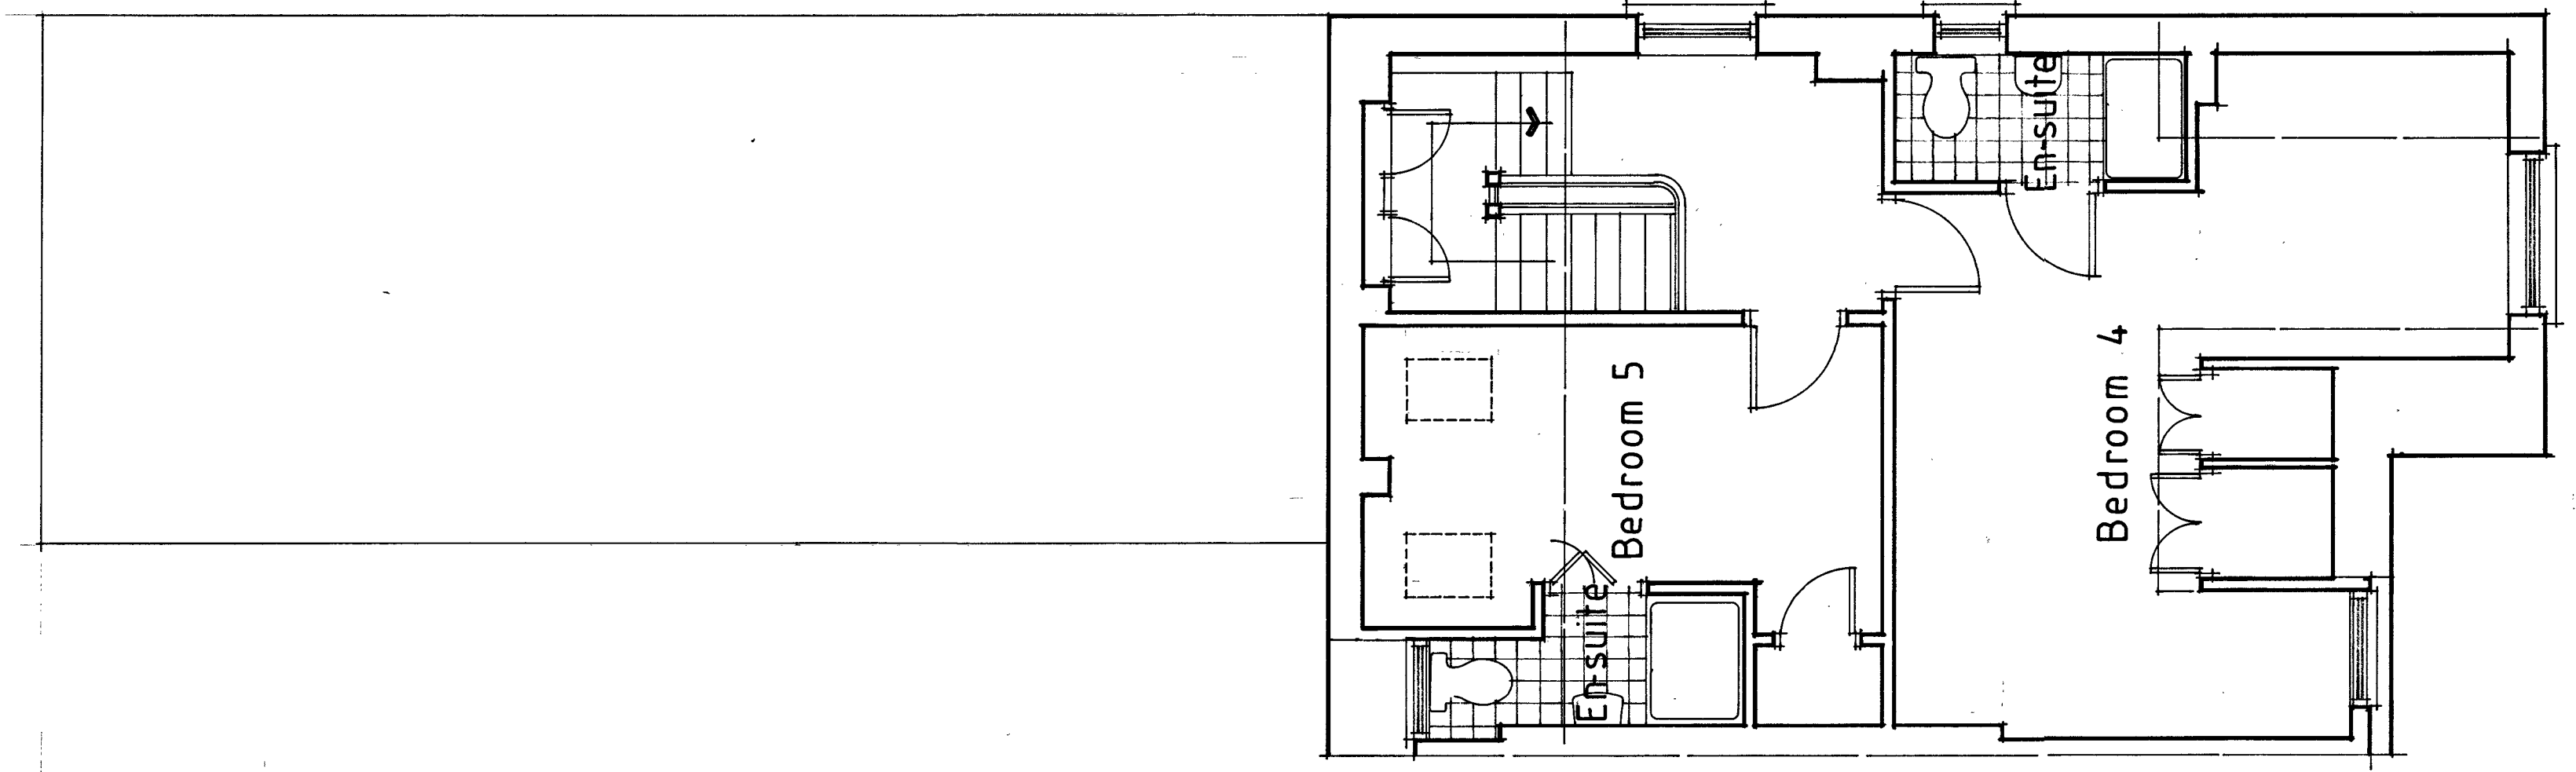

Second Floor Plan

PROPOSED

PROPOSED CHANGE OF USE		M	T	H
J Fusco 282 Neath Road Briton Ferry Neath		Drawn.....R A HUGHES		
		Date.....JULY		
		Scale.....1:50 @ A2		
		221 786 02		