



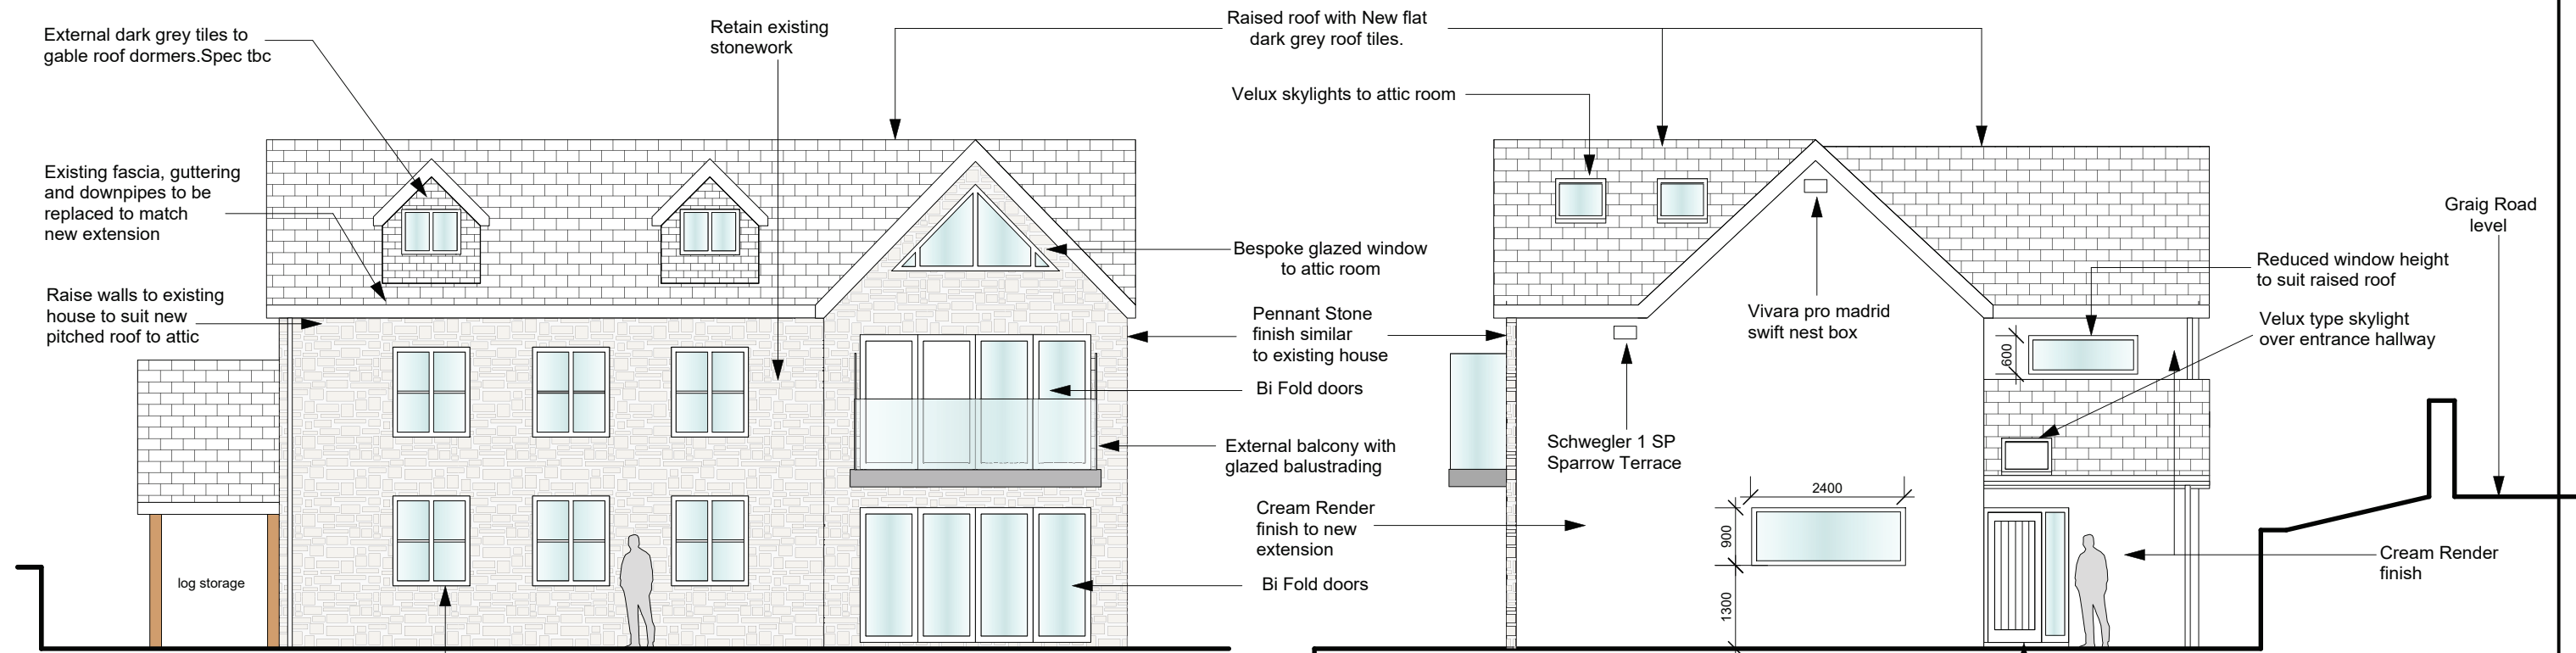


Front Elevation

Side elevation on A

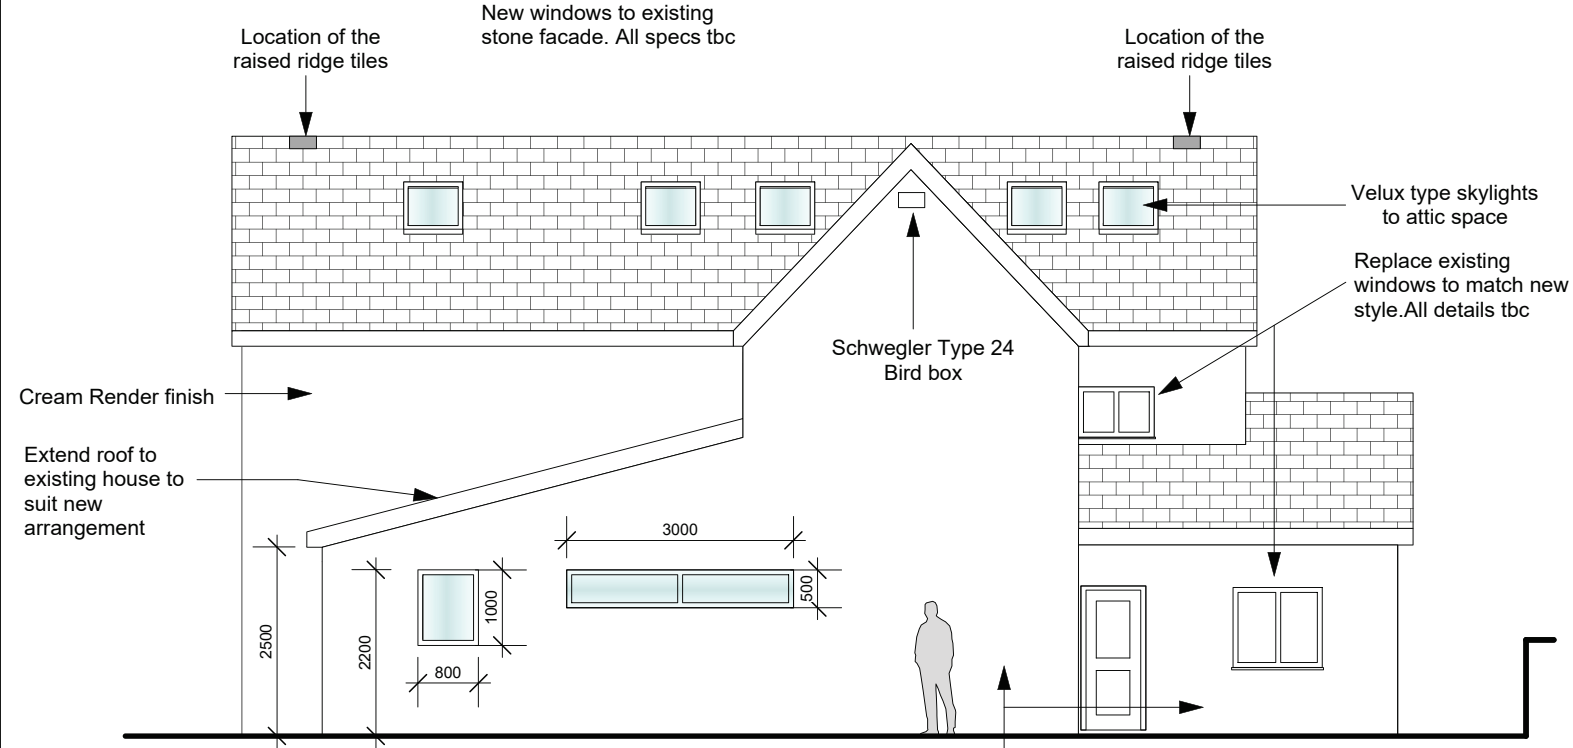

Rear Elevation

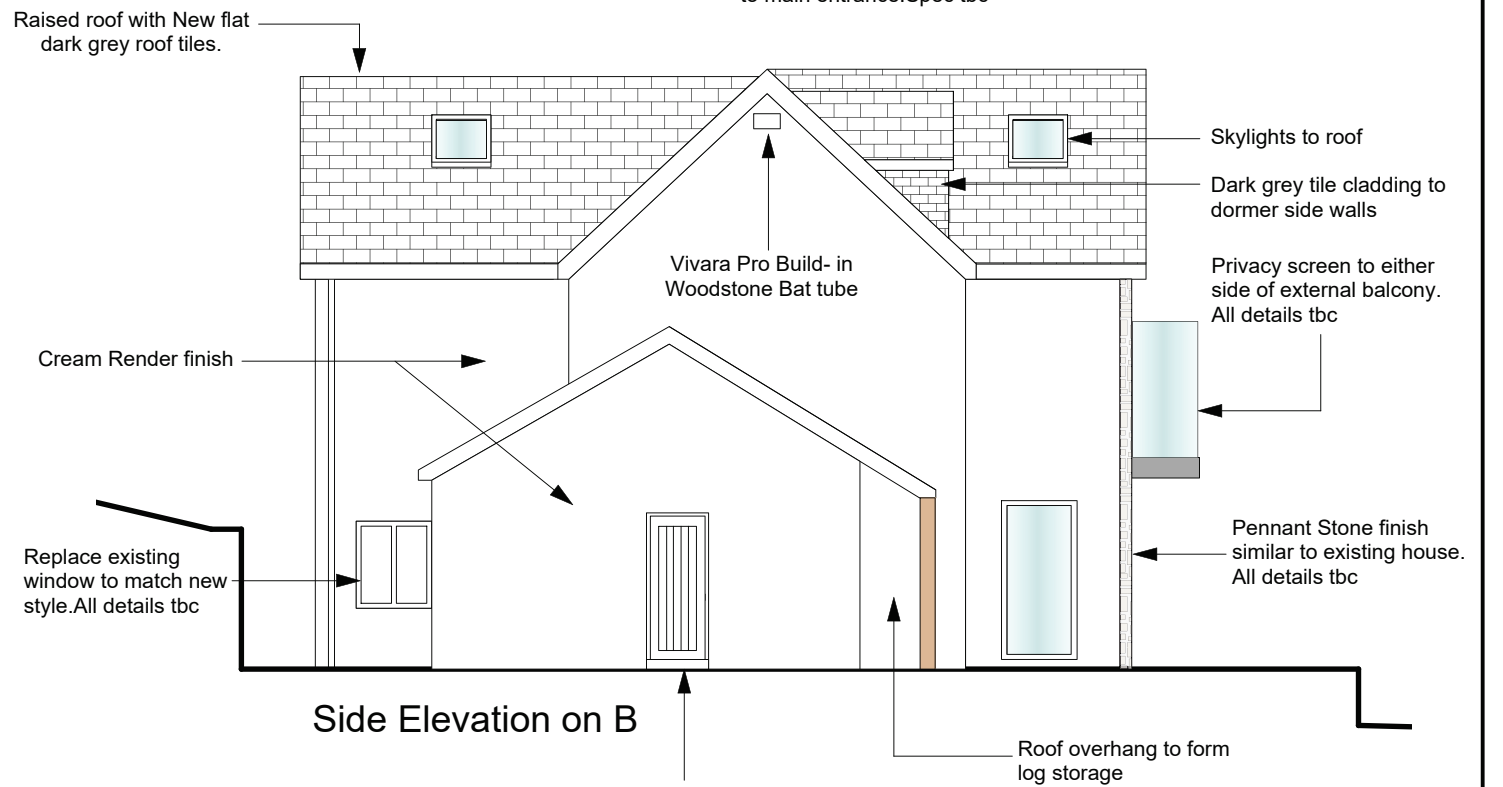

Side Elevation on B

Refer to Ecological report for all details of bird & bat boxes

Window & Door schedule
 All windows & bi fold doors to front of house set within existing & new stone facades to be cream finish. All specs tbc
 All windows & doors set within cream render finish to be Anthracite grey finish. All specs tbc

client	Mr & Mrs Jones	title	Proposed Elevations	Bankhead Design Ltd 20 Beechwood Avenue, Neath SA11 3TE Tel: 0781 8086740 email: info@bankheaddesign.co.uk
project	10 Graig road Trebanos SA8 4BA	scale	1:100 @A3	
Dimensions to be verified on site. Figured dimensions to be taken in preference to those scaled.		dwg by		
This drawing is the property of Bankhead Design, copyright is reserved by them and the drawing is issued on the condition that it is not copied, reproduced, retained or disclosed to any unauthorised person, either wholly or in part without the consent in writing from Bankhead Design		date	March 2021	
		dwg no	TJ-04	
		rev		

BANKHEADDESIGN