




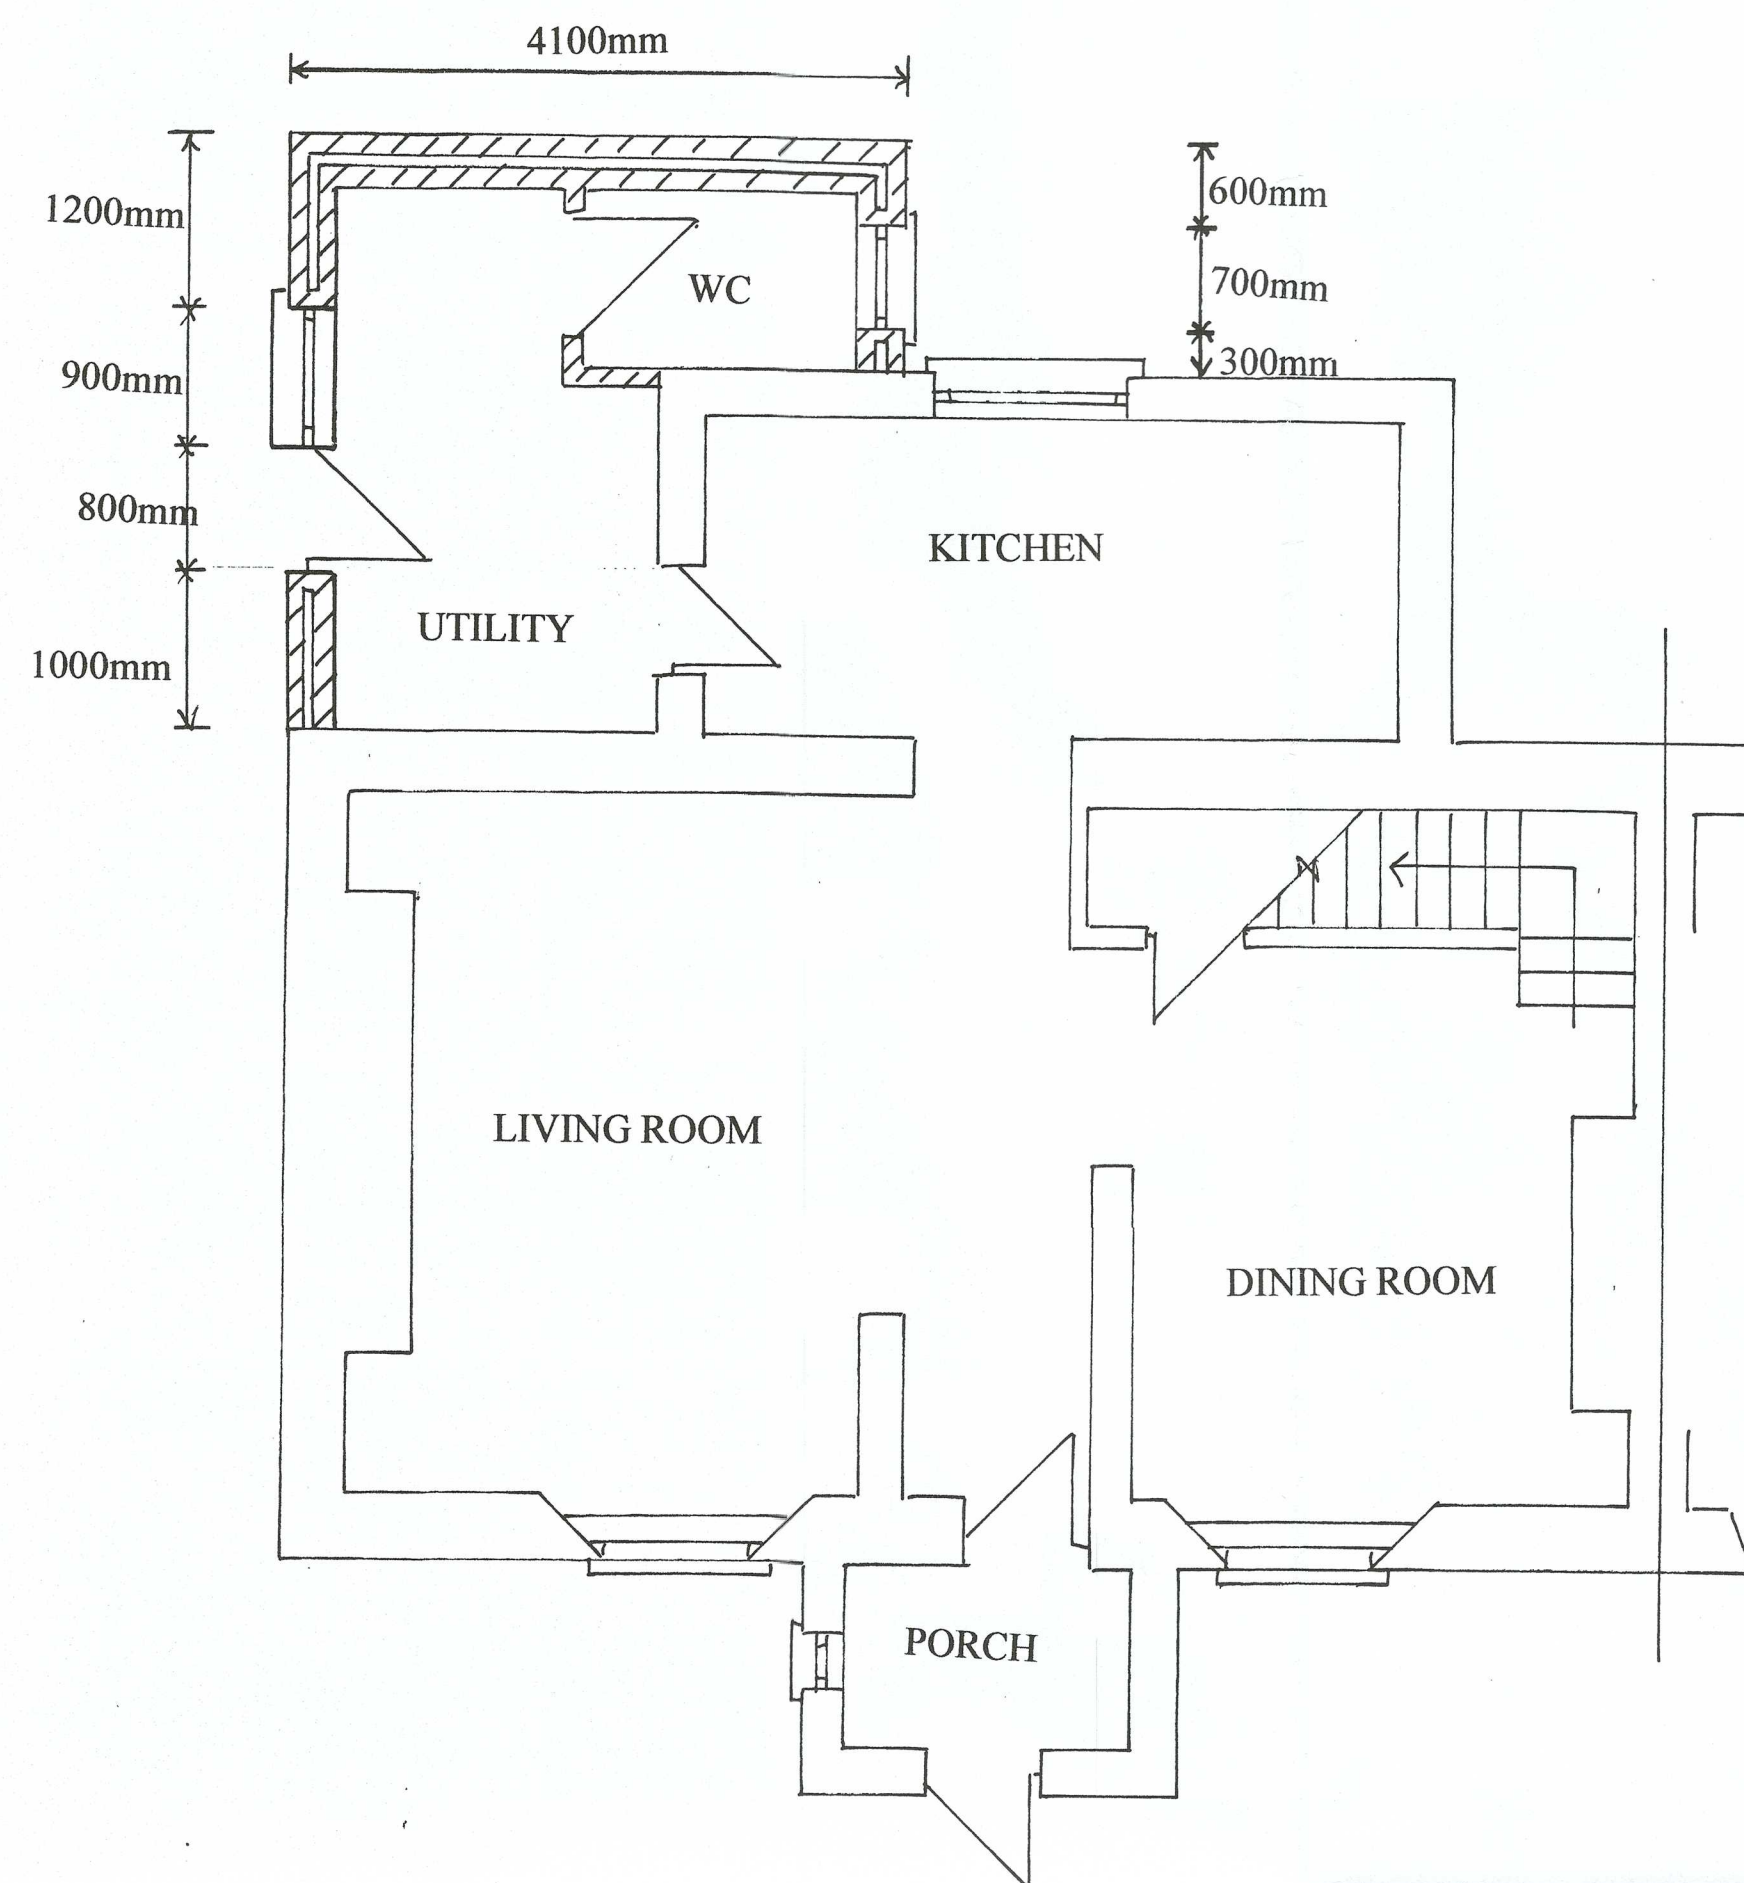

PROPOSED GROUND FLOOR PLAN- SCALE 1:50

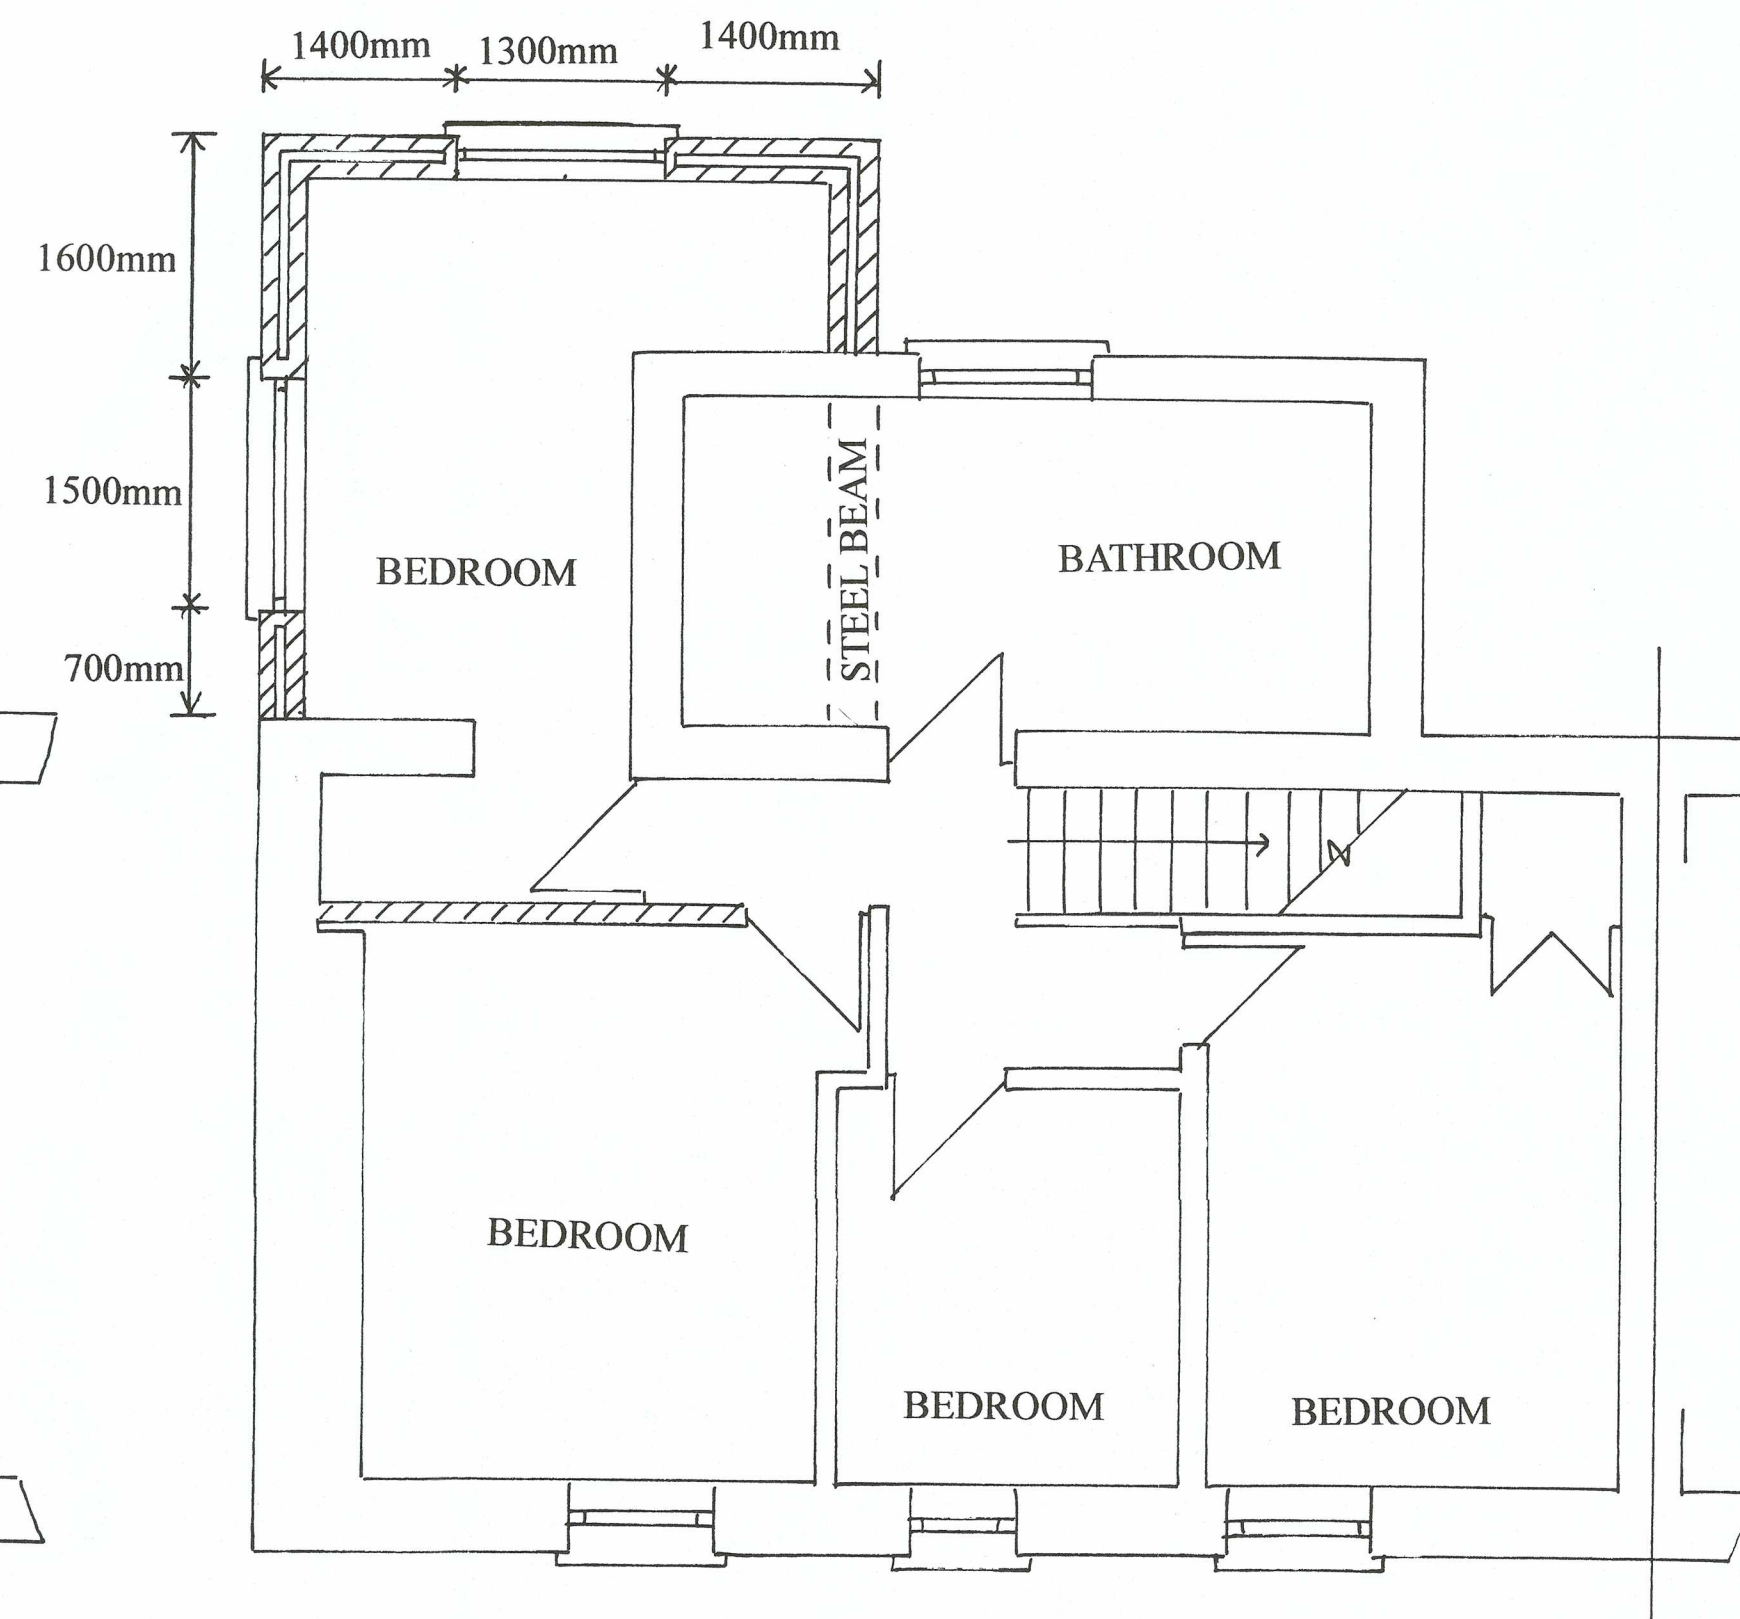


PROPOSED FIRST FLOOR PLAN- SCALE 1:50

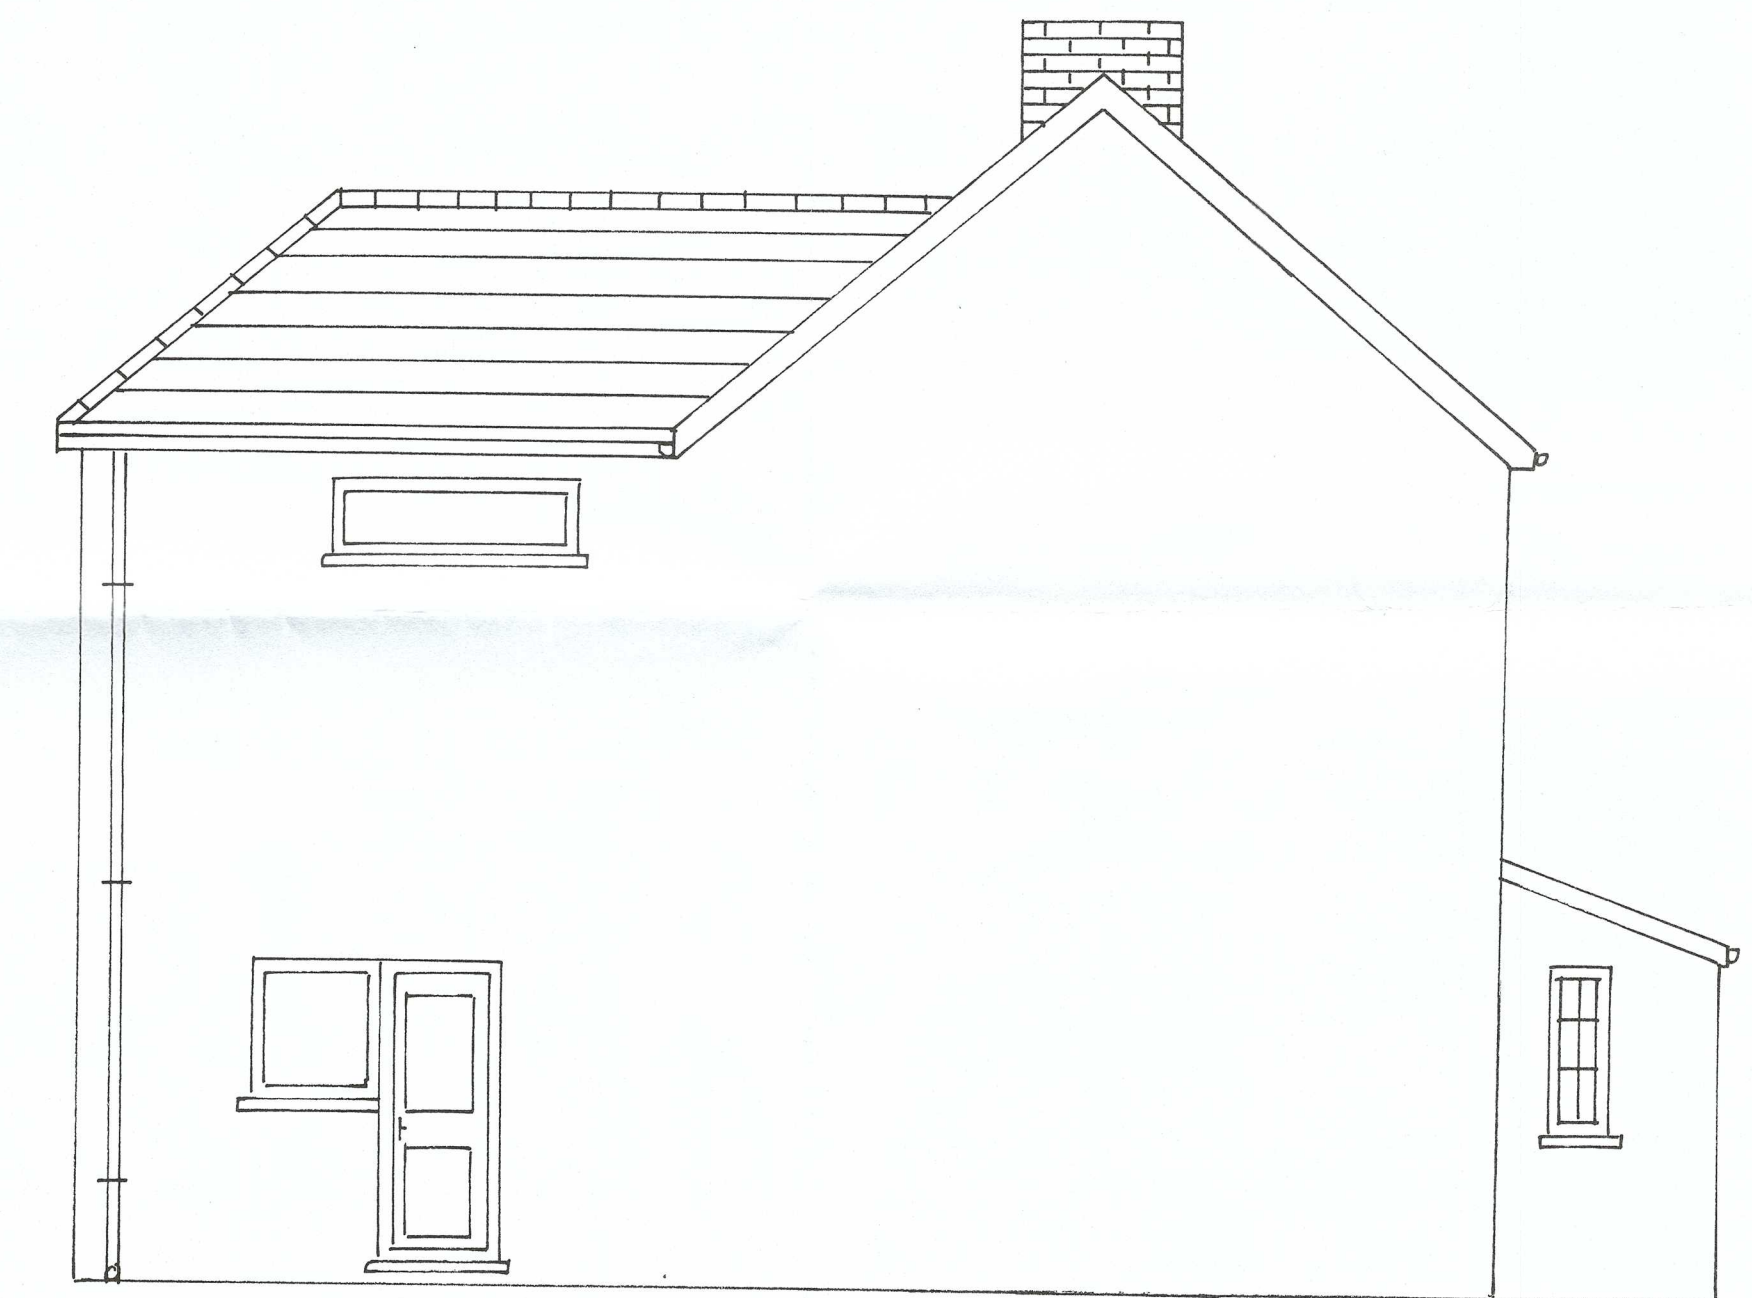


PROPOSED SIDE ELEVATION- SCALE 1:50



PROPOSED REAR ELEVATION- SCALE 1:50

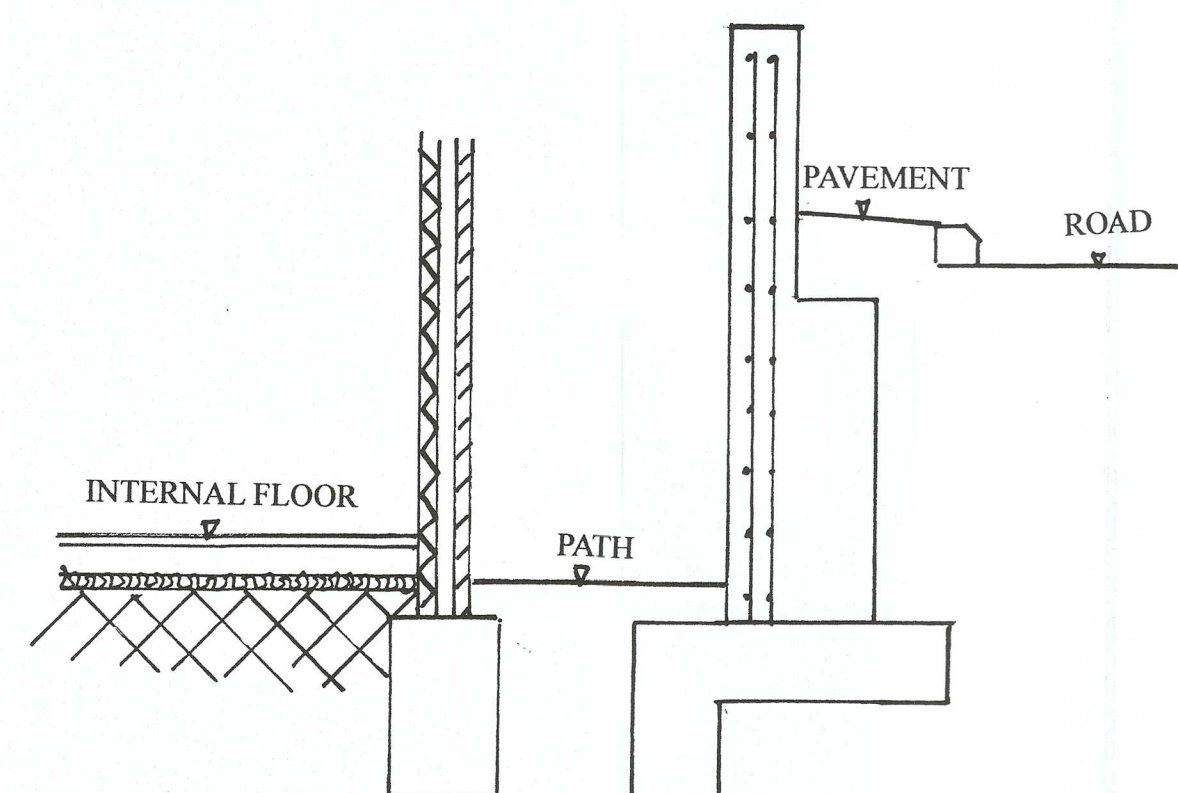

SECTION THROUGH THE RETAINING WALL AND EXTENSION FOUNDATION- SCALE 1:50

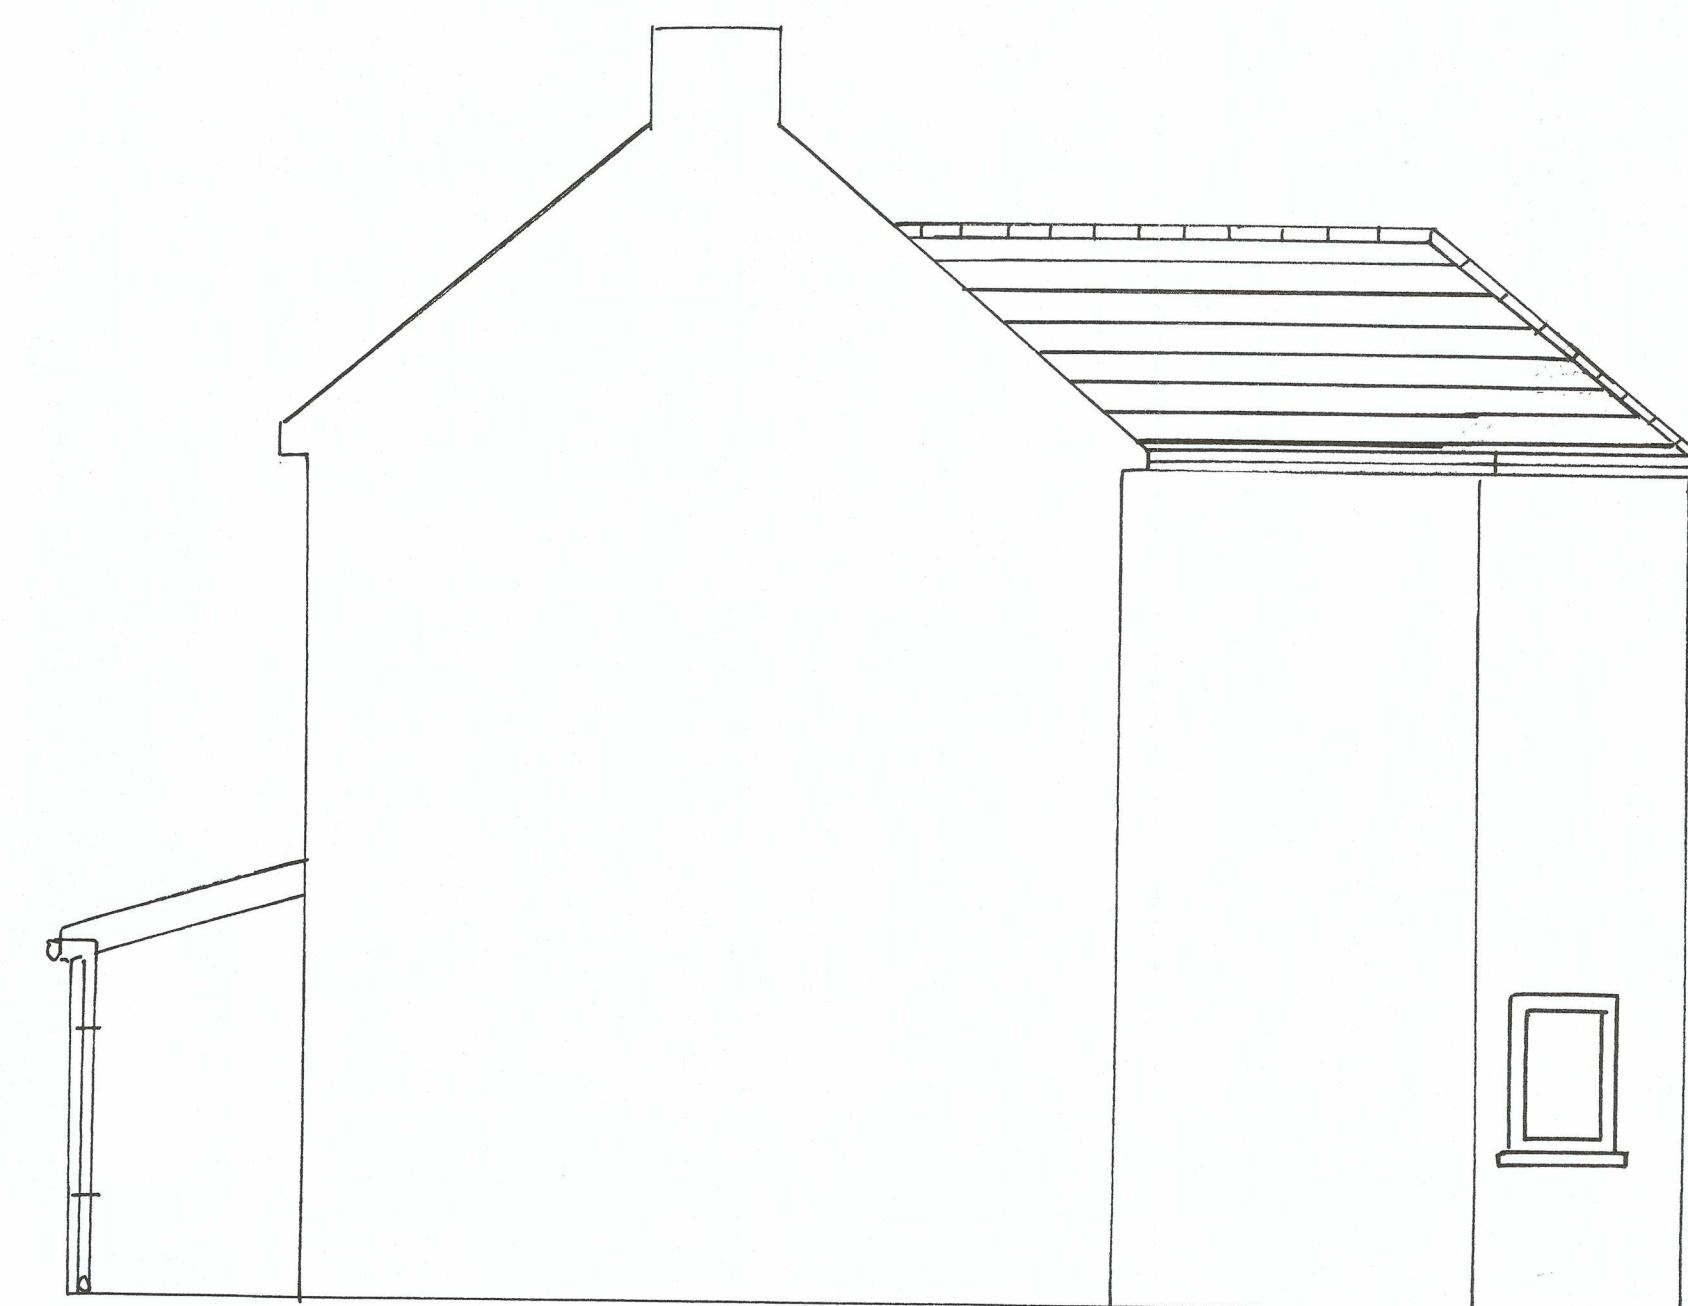

PROPOSED SIDE ELEVATION- SCALE 1:50

CLIENT MR CHRIS DAVIES	
DRAWING TITLE PROPOSED TWO STOREY REAR EXTENSION	
PROPOSED FLOOR PLANS AND ELEVATIONS	
JOB TITLE 4 FERRY VIEW SKEWEN NEATH SA10 6BN	
SCALE AS SHOWN	DRWG.NO. 02