



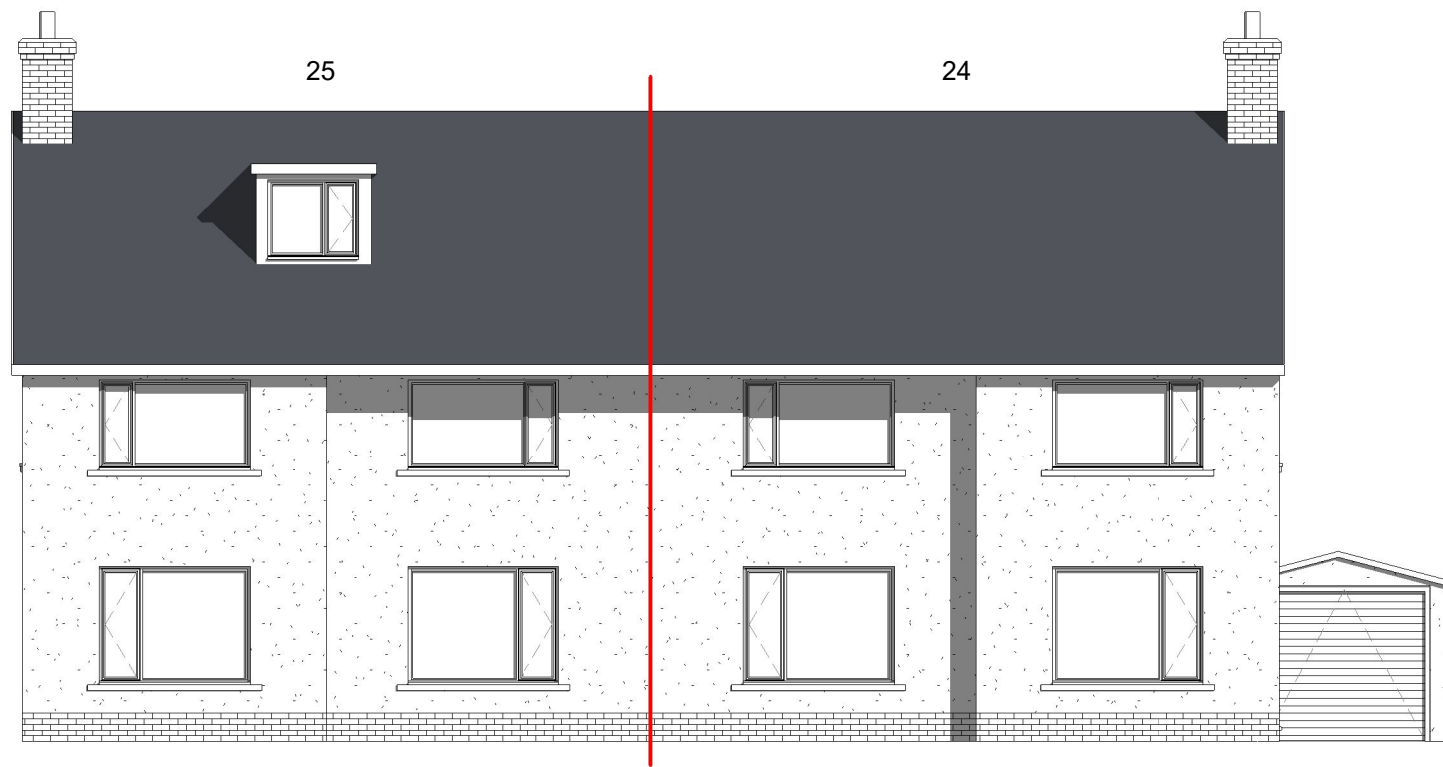

Existing Front Elevation

1 : 100

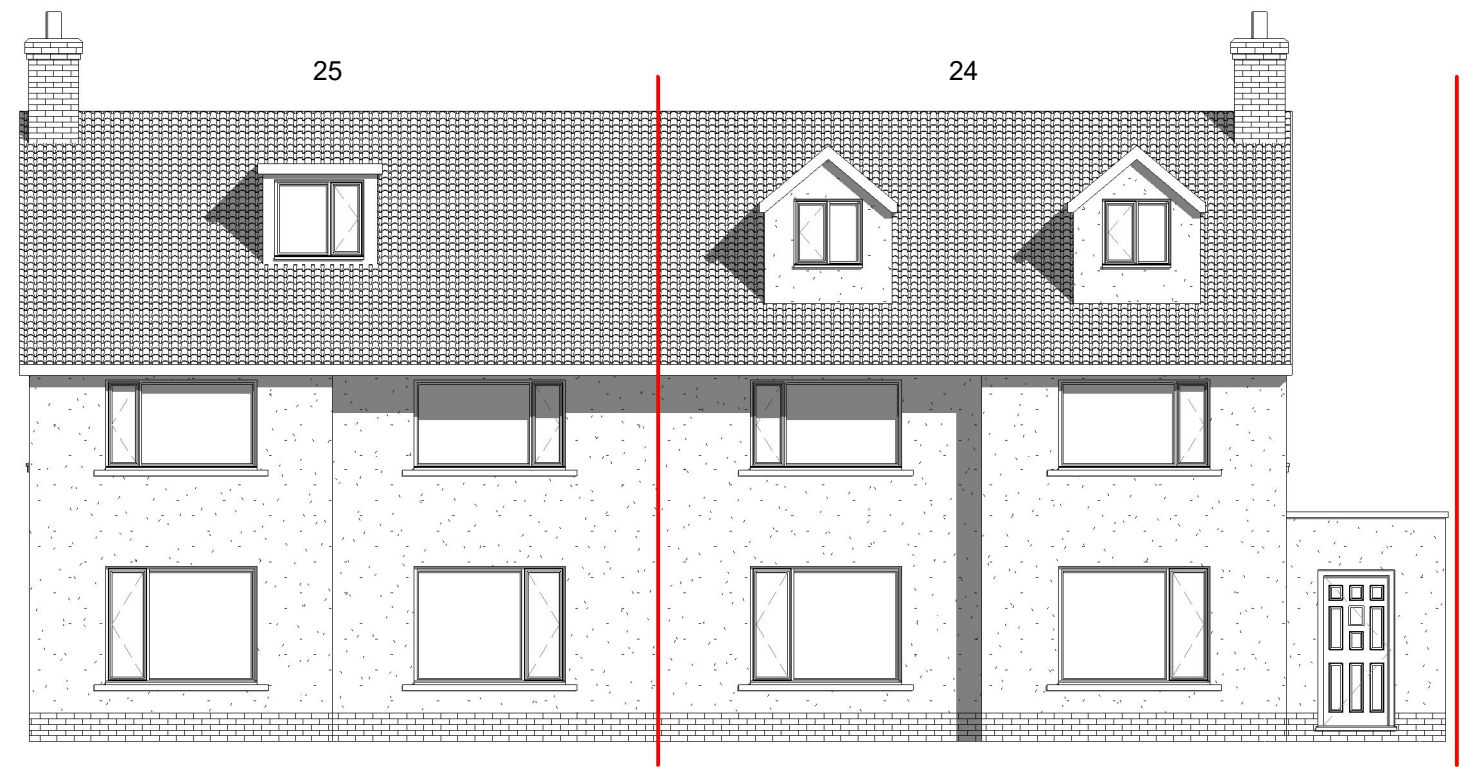

Proposed Front Elevation

1 : 100



DRAWING STATUS

Planning

PROJECT

24 Vivian Park Drive - Extension /
Loft Conversion

TITLE

Front Elevations

CLIENT

Mr & Mrs B Garvey

DRAWN BY
Gareth Owen

DATE
21.07.21

SCALE (@A3)
1 : 100

PROJECT NO.
GOCD BG01

DRAWING NO.
B004


REV
P2

GO CONCEPT DESIGNS, 9 DARWIN RD, PORT
TALBOT, SA12 6BT

gareth@goconceptdesigns.co.uk



1 Existing Rear Elevation
1 : 100

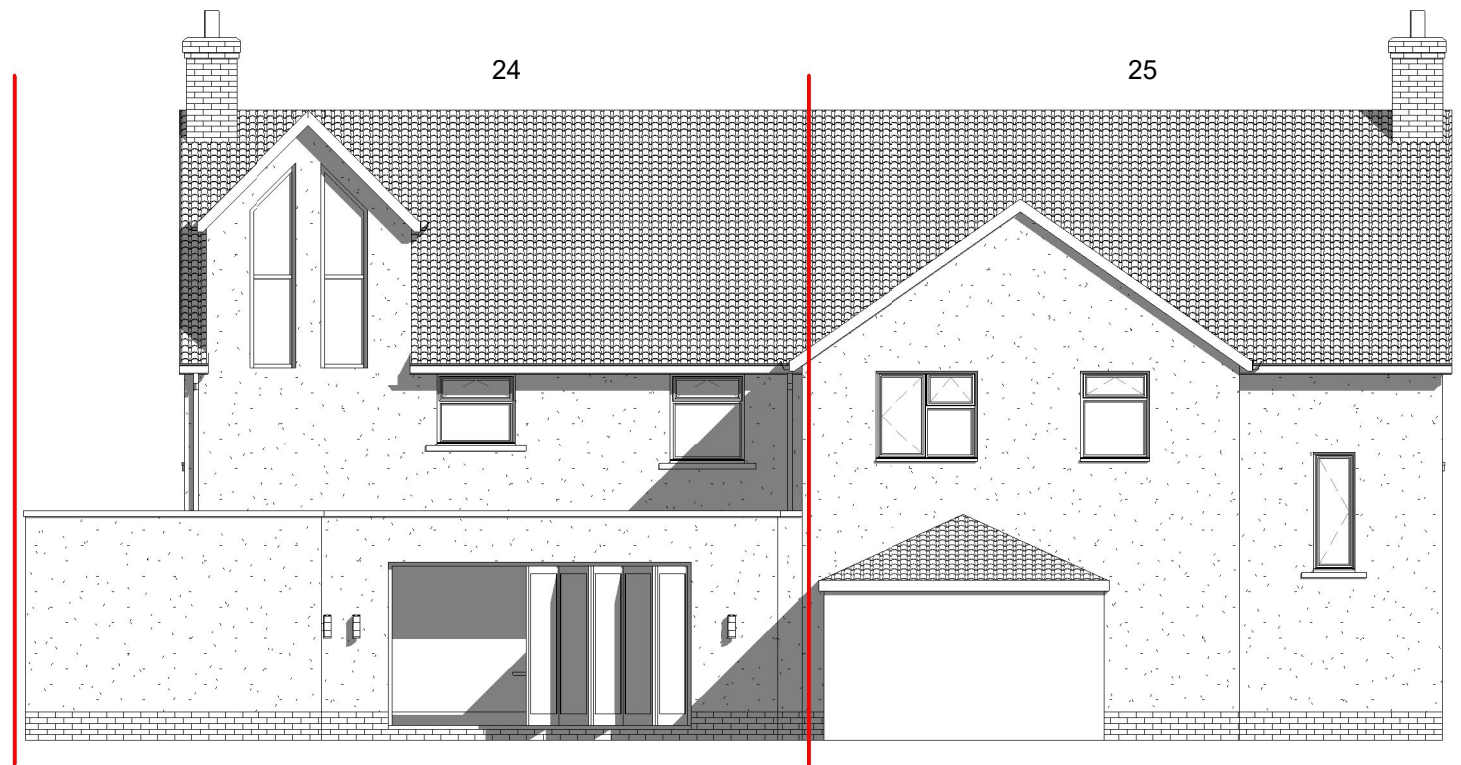


2 Proposed Rear Elevation
1 : 100




DRAWING STATUS	
Planning	
PROJECT	
24 Vivian Park Drive - Extension / Loft Conversion	
TITLE	
Rear Elevations	
CLIENT	
Mr & Mrs B Garvey	
DRAWN BY Gareth Owen	DATE 21.07.21
SCALE (@A3) 1 : 100	PROJECT NO. GOCD BG01
DRAWING NO. B005	REV P2
GO CONCEPT DESIGNS, 9 DARWIN RD, PORT TALBOT, SA12 6BT	
gareth@goconceptdesigns.co.uk	



1 Existing Side Elevation
1 : 100

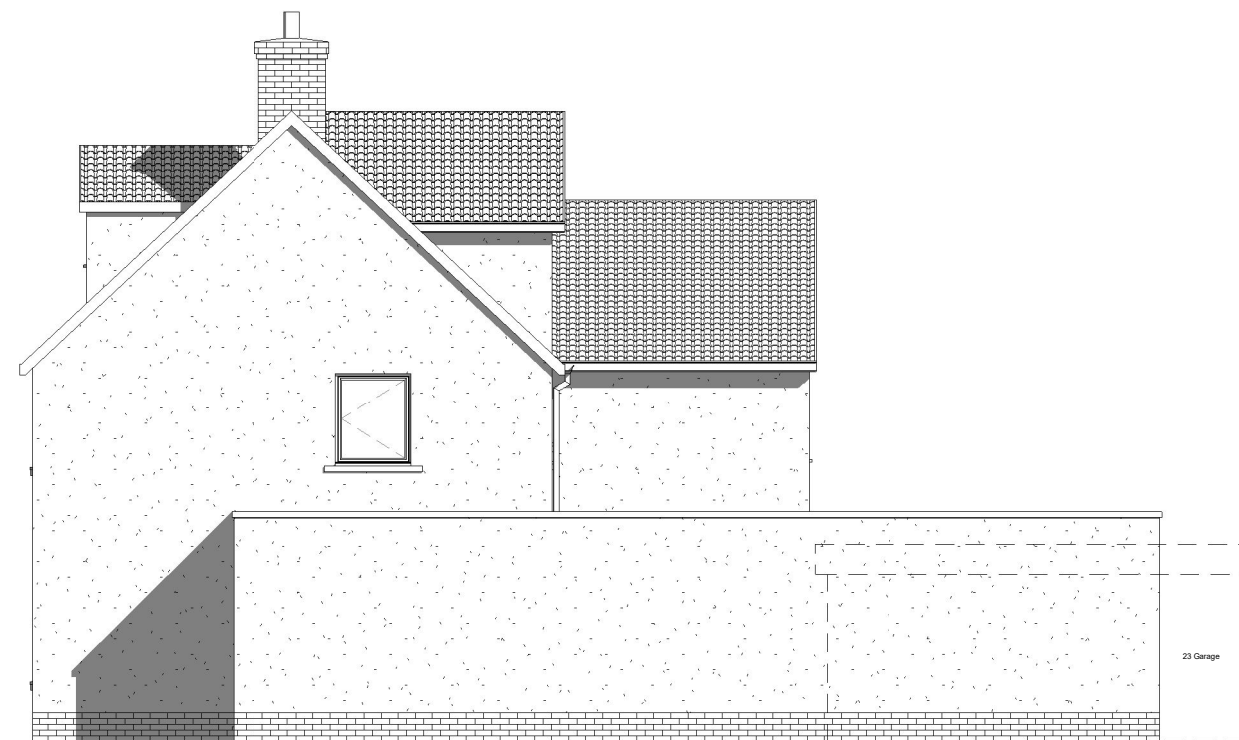

2 Proposed Side Elevation 1
1 : 100

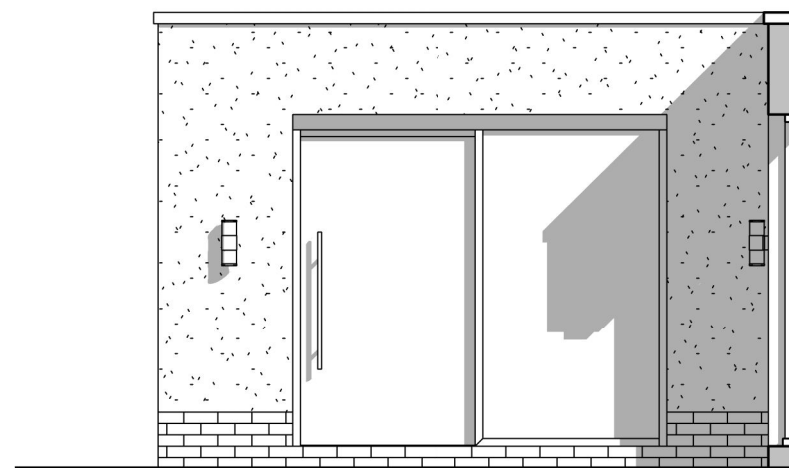

3 Proposed Side Elevation 2
1 : 50



DRAWING STATUS

Planning

PROJECT

24 Vivian Park Drive - Extension /
Loft Conversion

TITLE

Side Elevations

CLIENT

Mr & Mrs B Garvey

DRAWN BY
Gareth Owen

DATE
21.07.21

SCALE (@A3)
As indicated

PROJECT NO.
GOCD BG01

DRAWING NO.
B006

REV
P2

GO CONCEPT DESIGNS, 9 DARWIN RD, PORT
TALBOT, SA12 6BT

gareth@goconceptdesigns.co.uk