



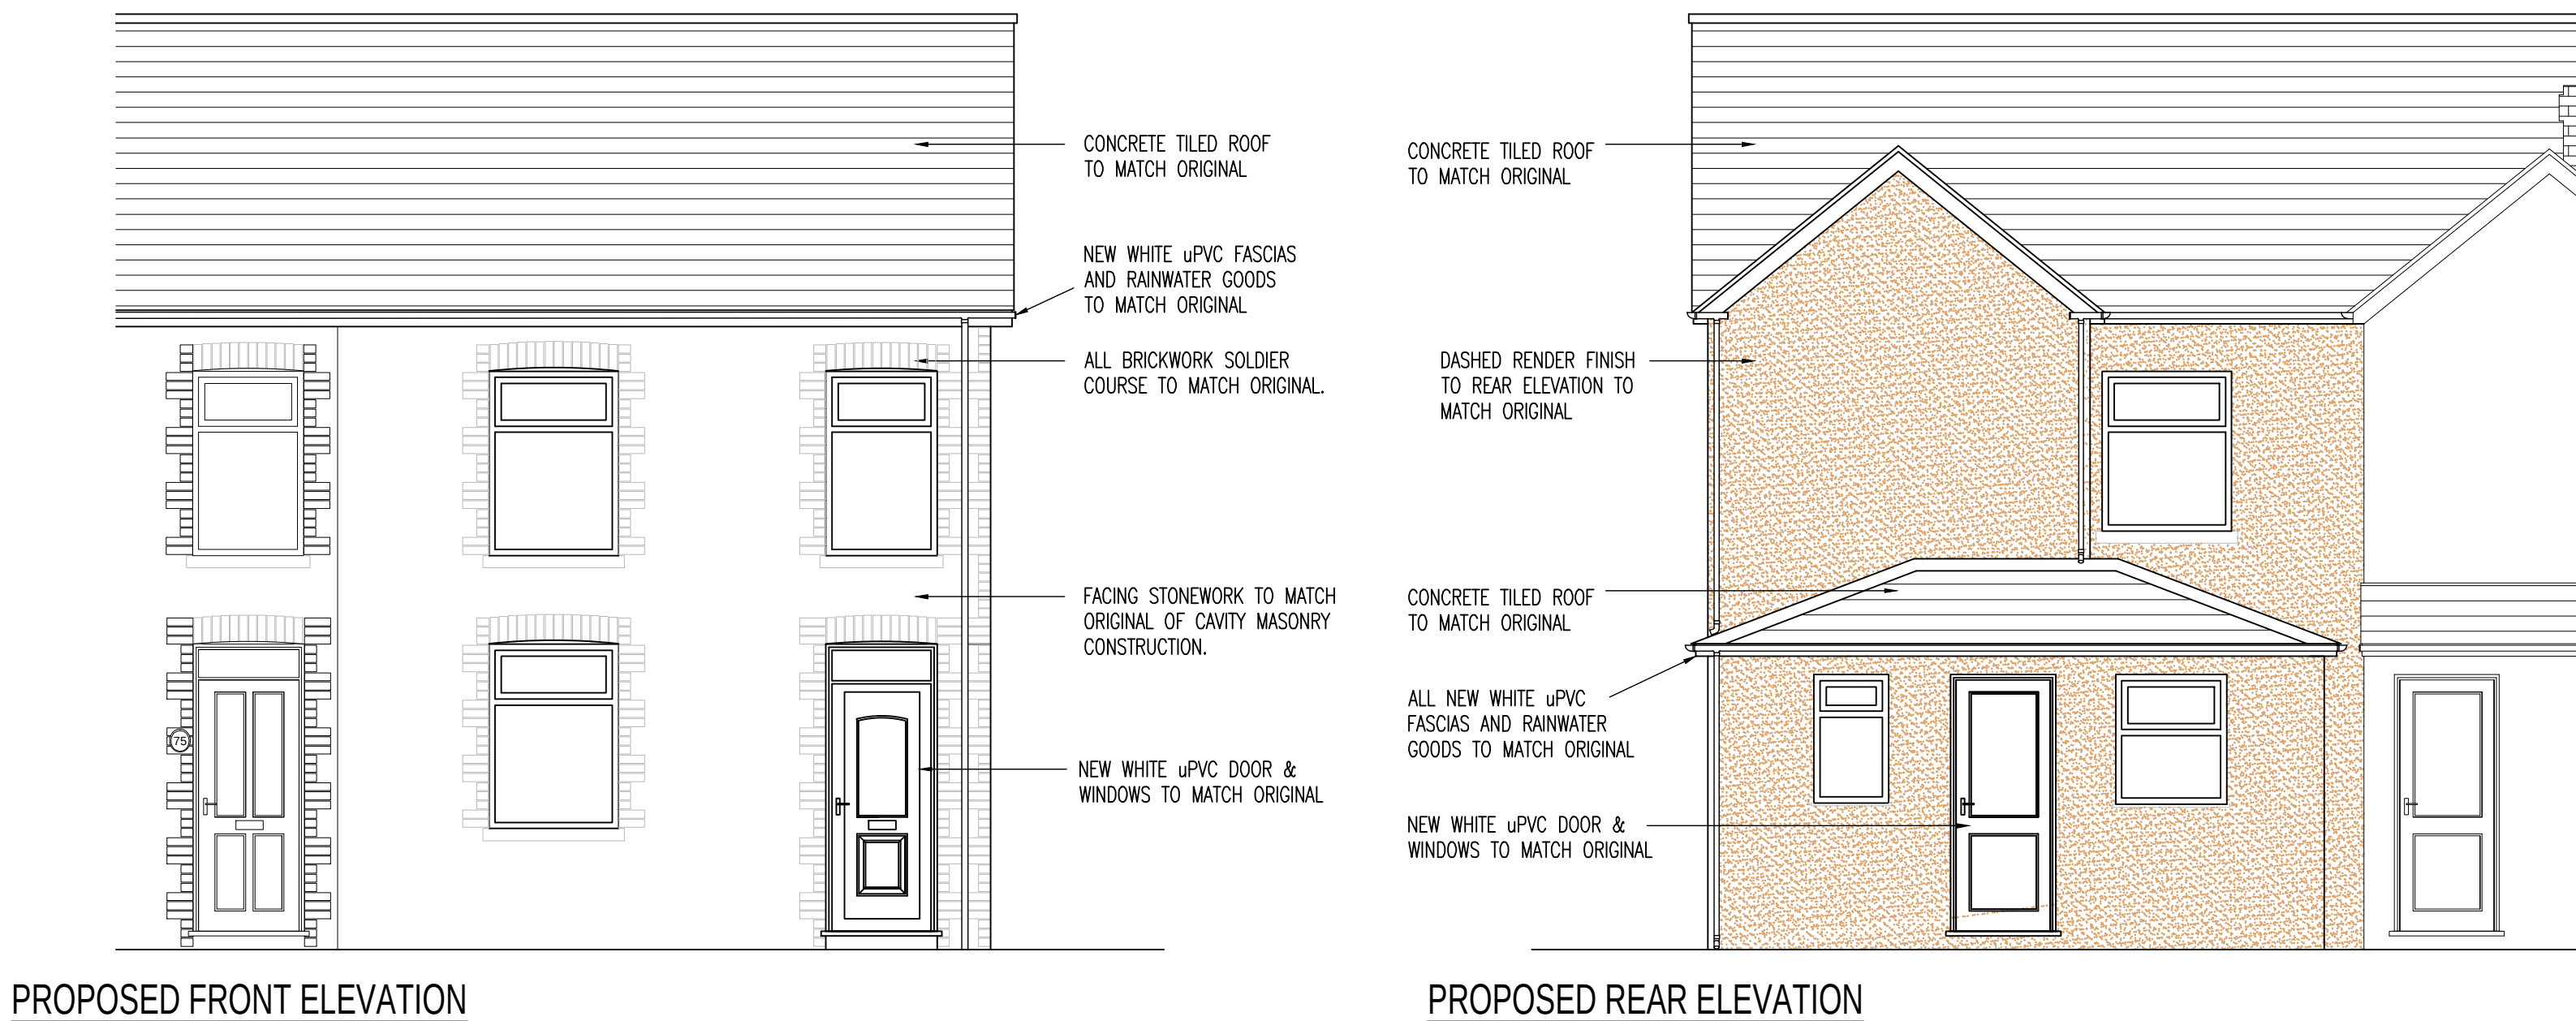


PROPOSED FRONT ELEVATION

PROPOSED REAR ELEVATION

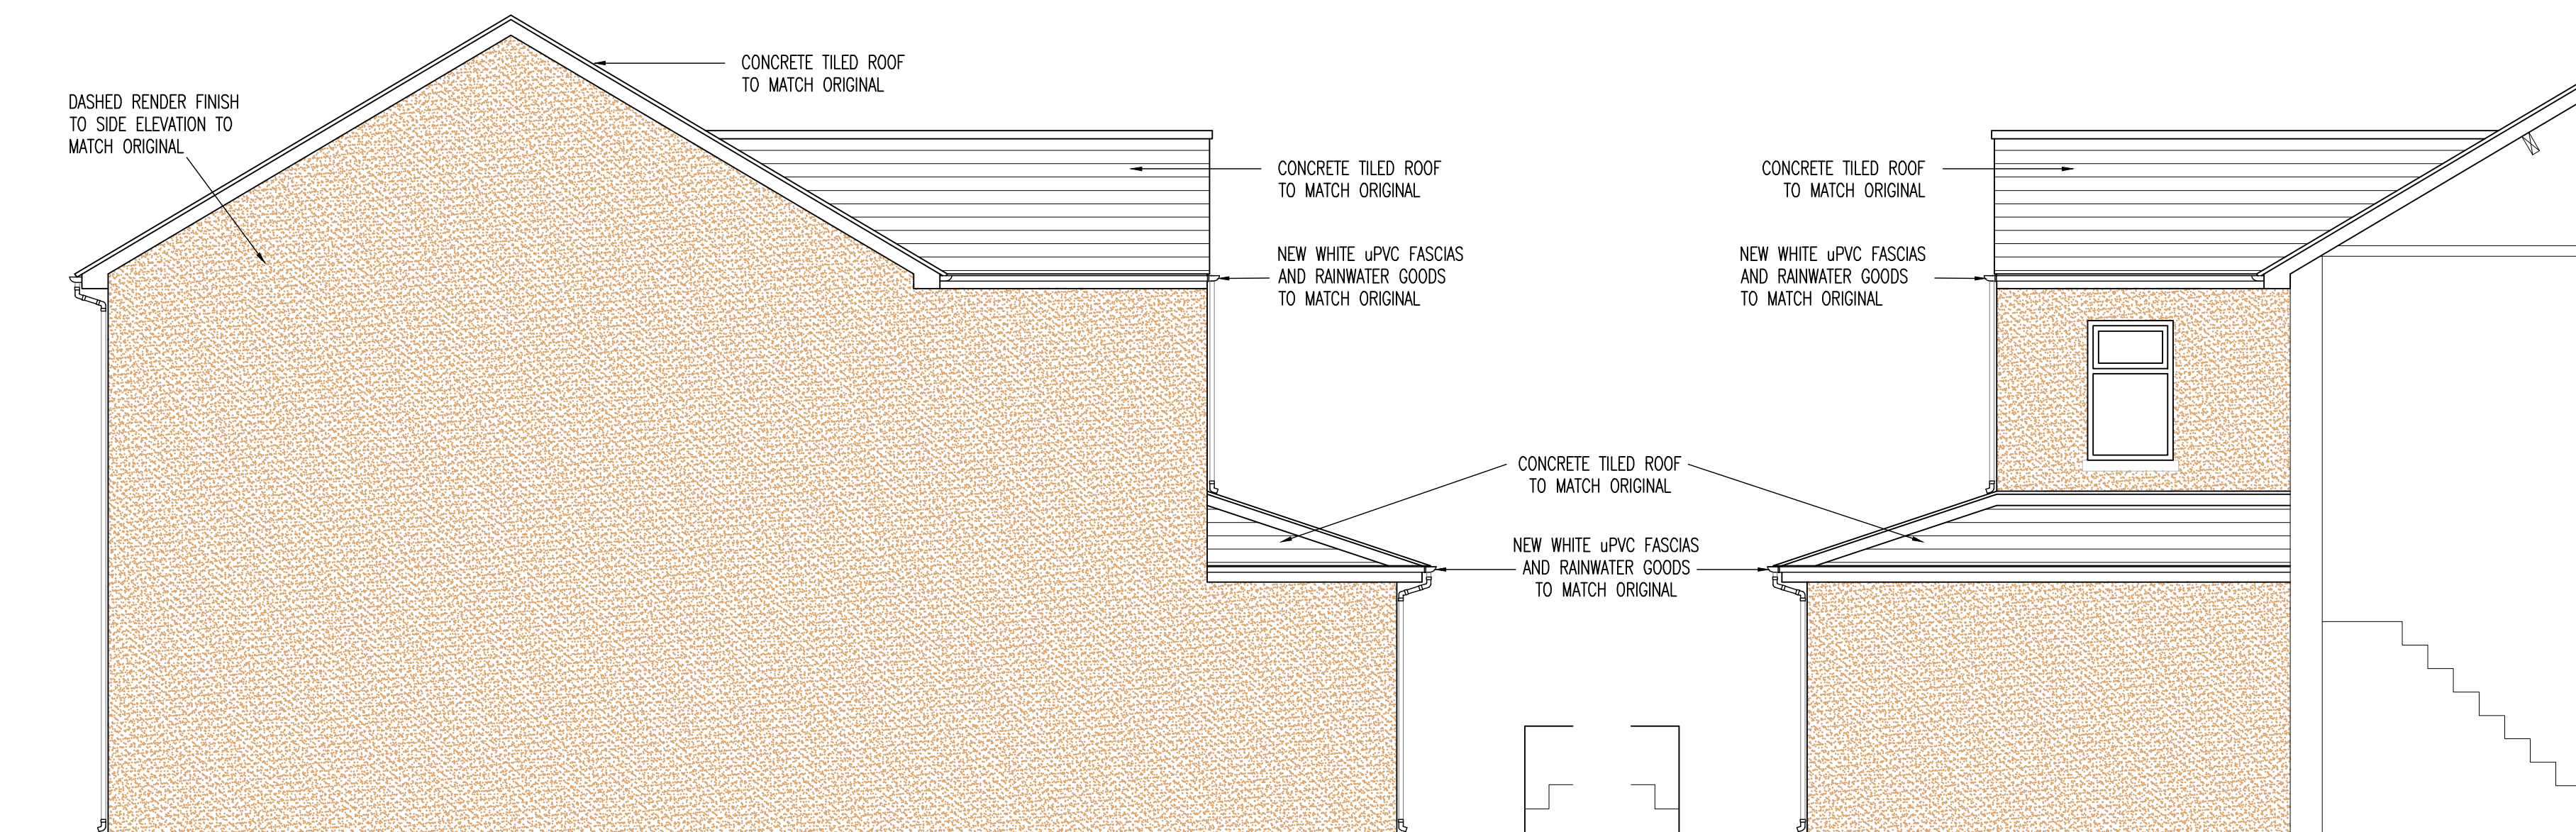

PROPOSED SIDE ELEVATION

PROPOSED SIDE ELEVATION AS VIEWED FROM No. 75

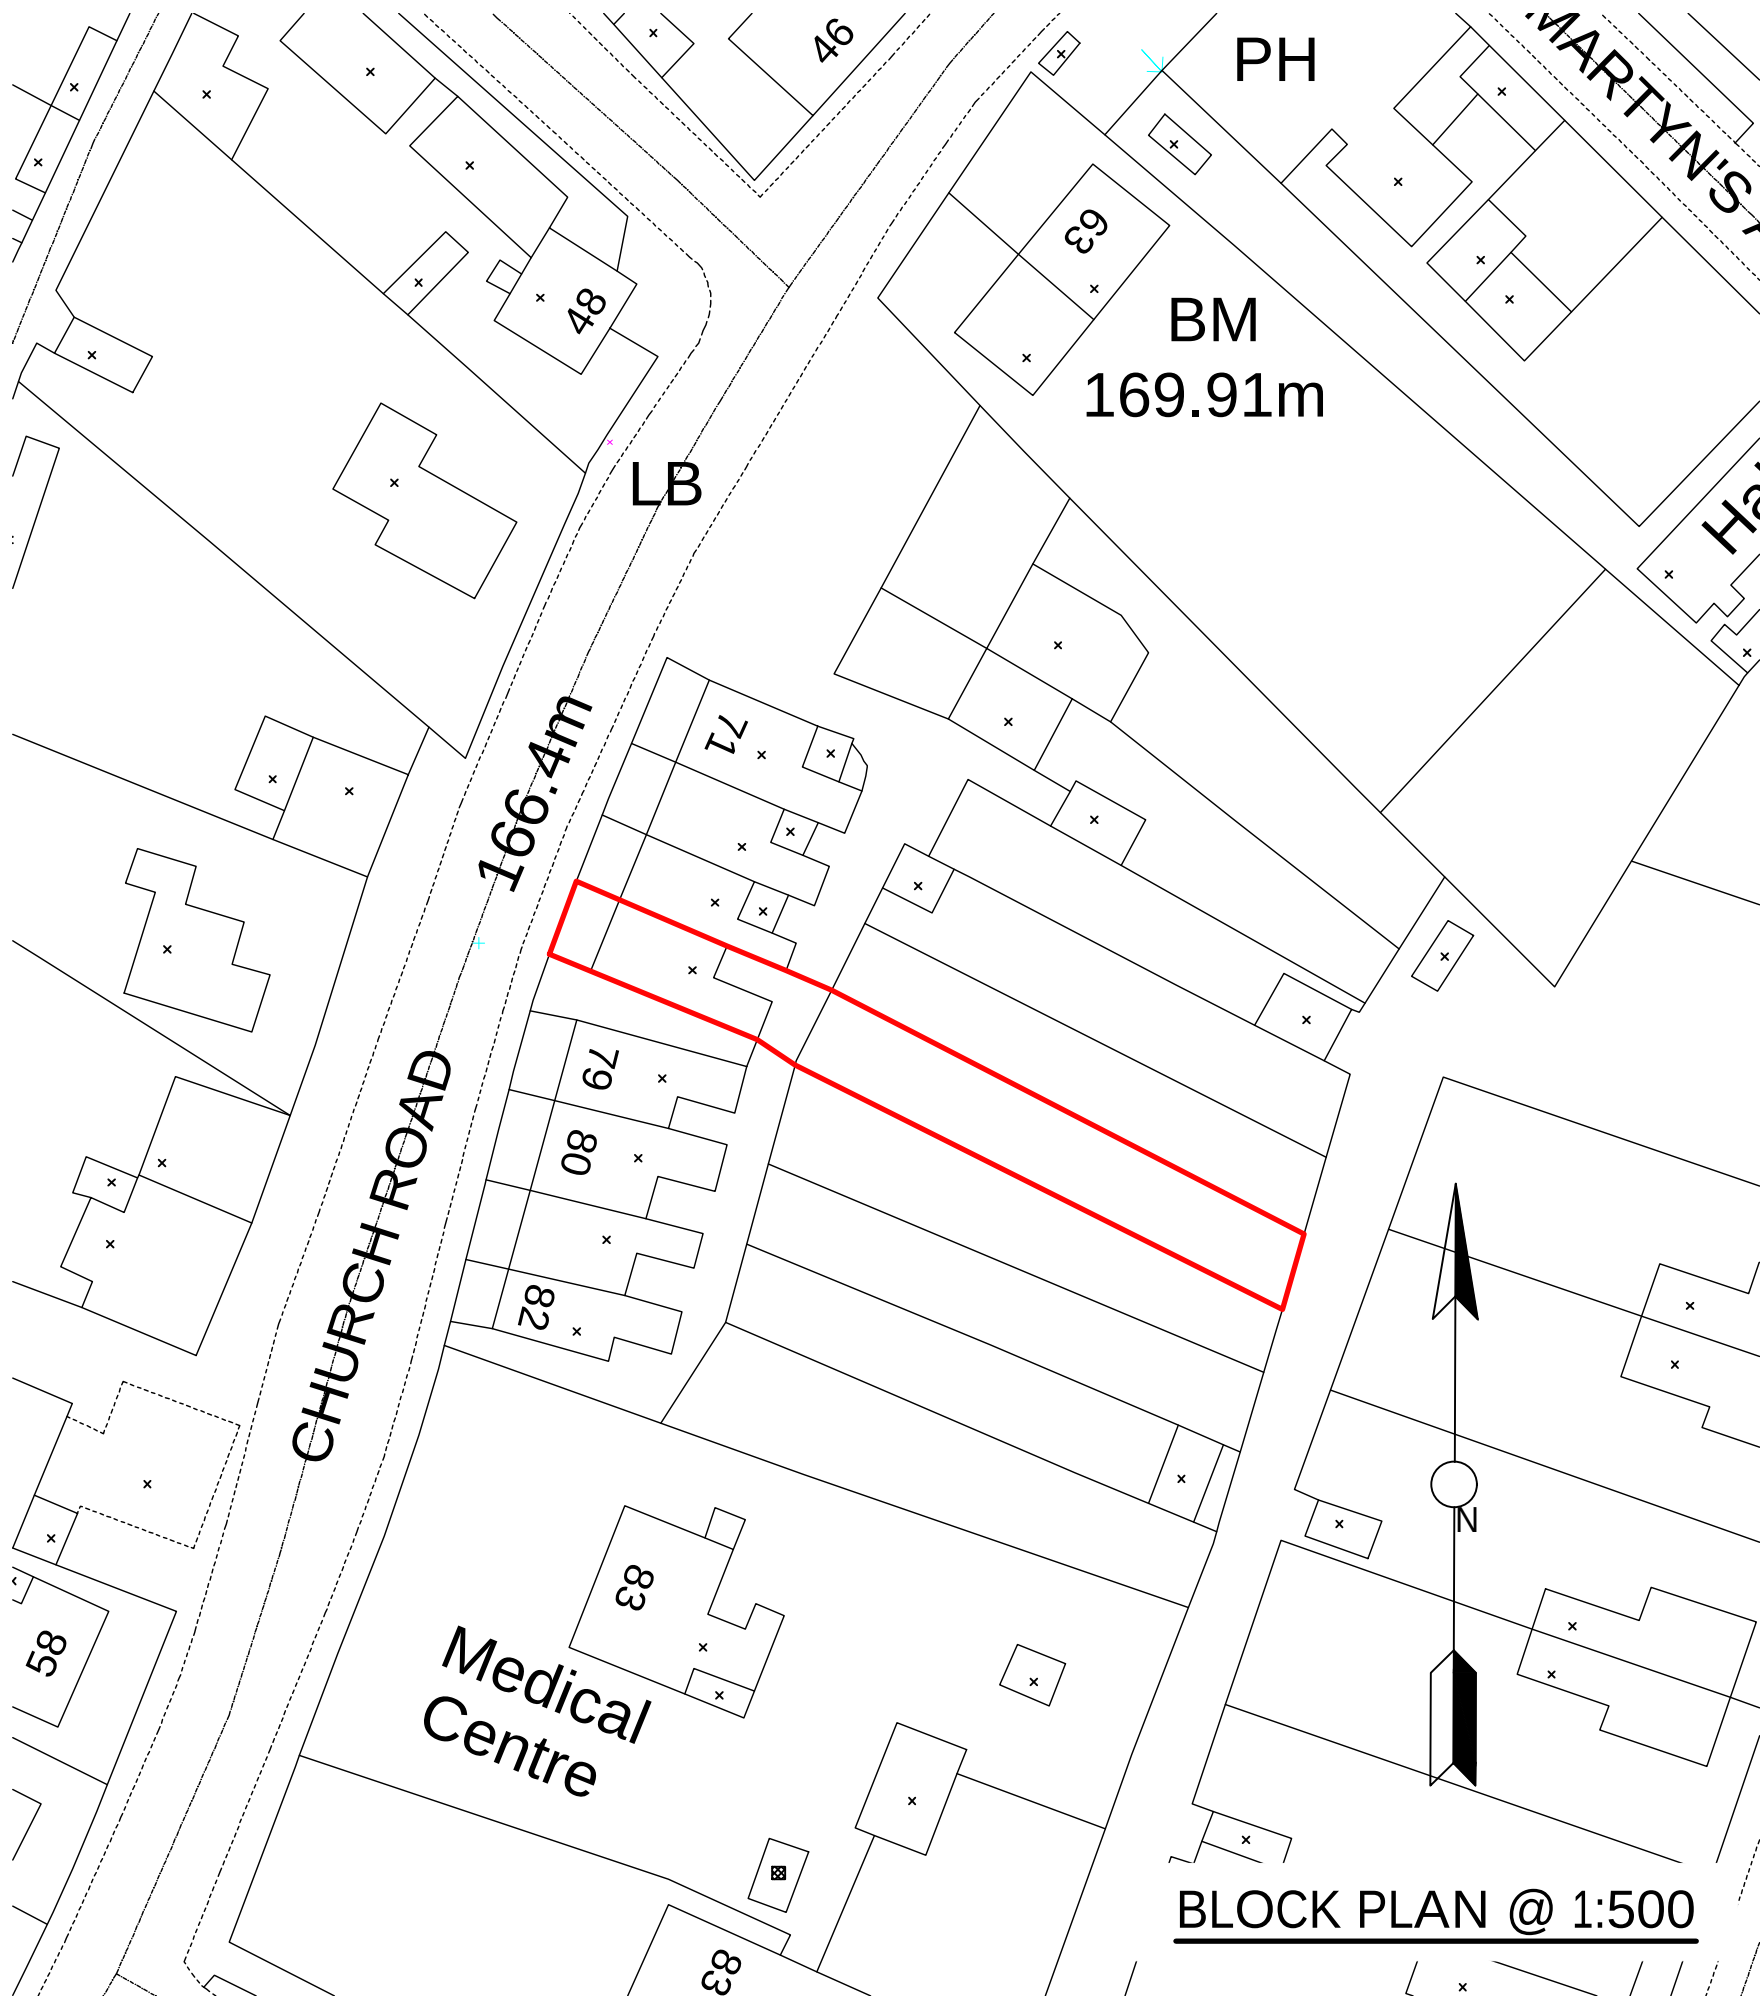

BLOCK PLAN @ 1:500



LOCATION PLAN @ 1:1250

NOTES

- GENERAL
1. ALL DIMENSIONS ARE IN MILLIMETRES UNLESS NOTED OTHERWISE.
 2. ALL LEVELS ARE IN METRES UNLESS NOTED OTHERWISE.
 3. ALL LEVELS RELATE TO ORDNANCE DATUM UNLESS NOTED OTHERWISE.
 4. DO NOT SCALE FROM THIS DRAWING. USE FIGURED DIMENSIONS ONLY.
 5. ANY DISCREPANCIES TO BE REPORTED IMMEDIATELY TO THE ENGINEER.
 6. THIS DRAWING TO BE READ IN CONJUNCTION WITH ALL RELEVANT ARCHITECTS, SUBCONTRACTORS AND SPECIALISTS DRAWINGS AND SPECIFICATIONS.
 7. THIS DRAWING IS COPYRIGHT © intrado robbins CONSULTING ENGINEERS.

PLANNING

P4	CLIENT NAME CHANGED	MR	28-07-2021
P3	NORTH ARROW & SIDE ELEVATION ADDED	MR	23-07-2021
P2	CHANGE OF CLIENT NAME, BLOCK PLANS ADDED	MR	05-07-2021
P1	PLANNING ISSUE	MR	02-11-2020
REV.	DESCRIPTION	BY	DATE

intrado
Consulting Engineers

CARDIFF OFFICE
Castle House, 63/69 Cardiff Road
Tafels Well, Cardiff, CF15 7RD

tel: 02920 811097
web: www.intrado.co.uk
e-mail: admin@intrado.co.uk

client **MR MICHAEL DAVID**

project **77 CHURCH ROAD
SEVEN SISTERS**

drawing title **PROPOSED ELEVATIONS
& BLOCK PLAN LAYOUTS**

drawn	chkd	scale	date
MR	DS	1:50 @ A1	02-11-2020

Preliminary	Job No.	Drawing No.	Rev.
Tender	IR20079	101	P4
Construction			