




Superseded

Only use figured dimensions. Any discrepancies must be reported to LEWIS PARTNERSHIP LIMITED The copyright of this drawing remains the property of LEWIS PARTNERSHIP LIMITED Wales, reg no. 3913005		5943/A/001/JUK-EN  13 Park Crescent LLANELL23 Carnarthenhire SA15 3AE enquiries@lewispartnership.co.uk 01554 777996 www.lewispartnership.co.uk Chartered Practice  RIBA no. 279554		 architects - penseiri		Project PROPOSED EXTENSION TO EXISTING SCHOOL Client : TAD BUILDERS Location : RHOSAFAN SCHOOL		Title PROPOSED SITE & LOCATION PLANS		Status CONSTRUCTION A3		Project Number 1996 Drawing Number 08 Rev. * Scale/ AS SHOWN		Date Drawn By 07/20 pjl Date Checked By xx/xx/xx	
--	--	---	--	--	--	--	--	---	--	---	--	--	--	--	--

Map reference	SS7489	Reproduced from the Ordnance Survey mapping with the permission of the controller of Her Majesty's Stationery Office © Crown copyright. Unauthorised reproduction infringes Crown Copyright and may lead to prosecution or civil proceedings. Licence No. APT1000061119
---------------	--------	--

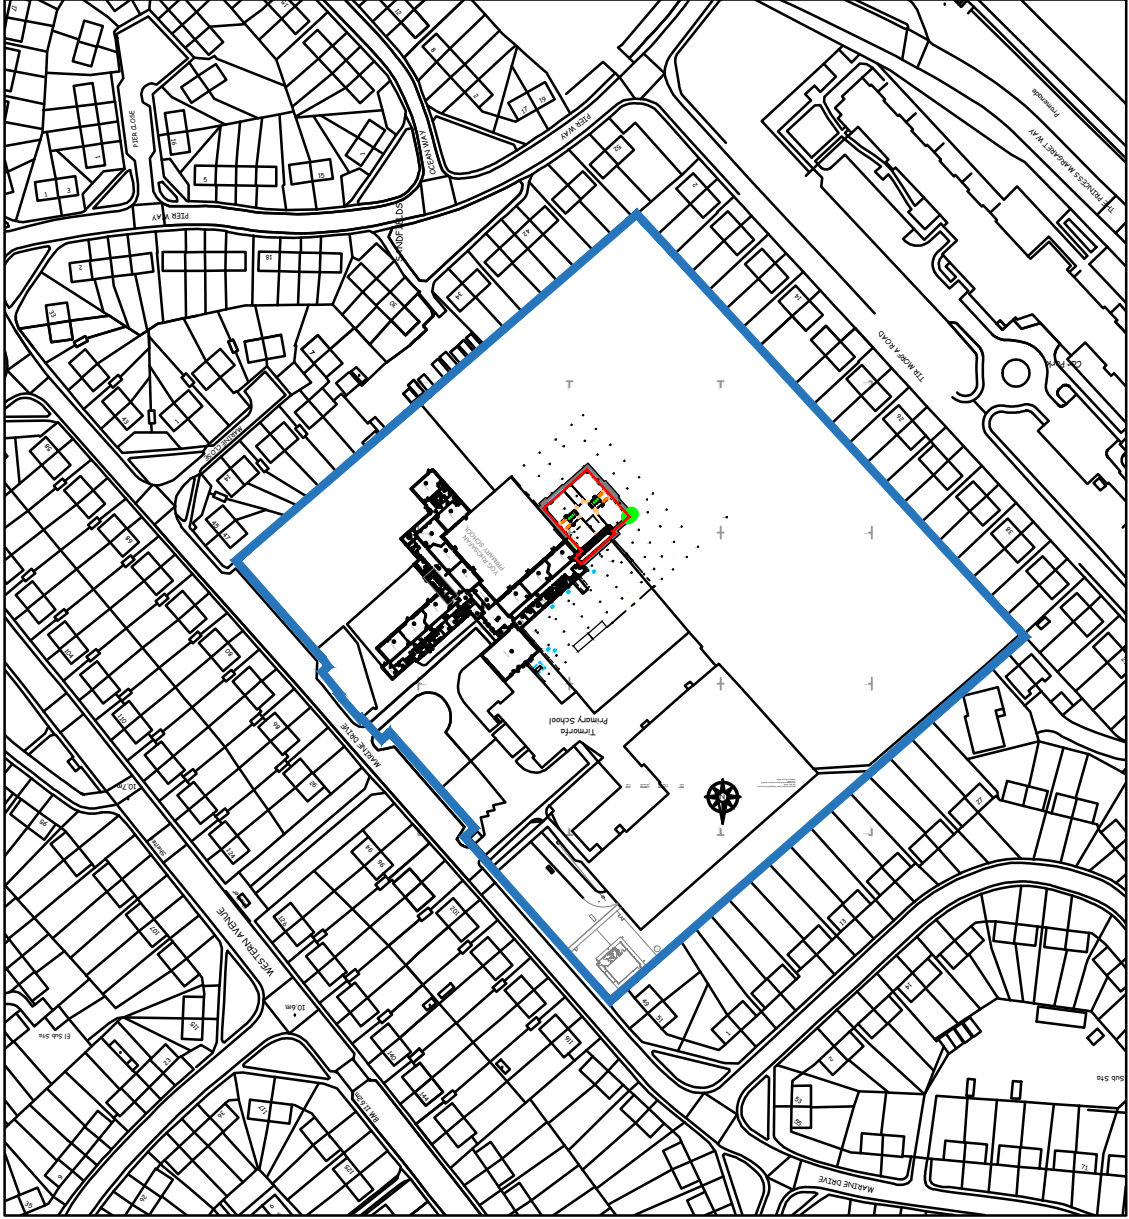

LOCATION PLAN

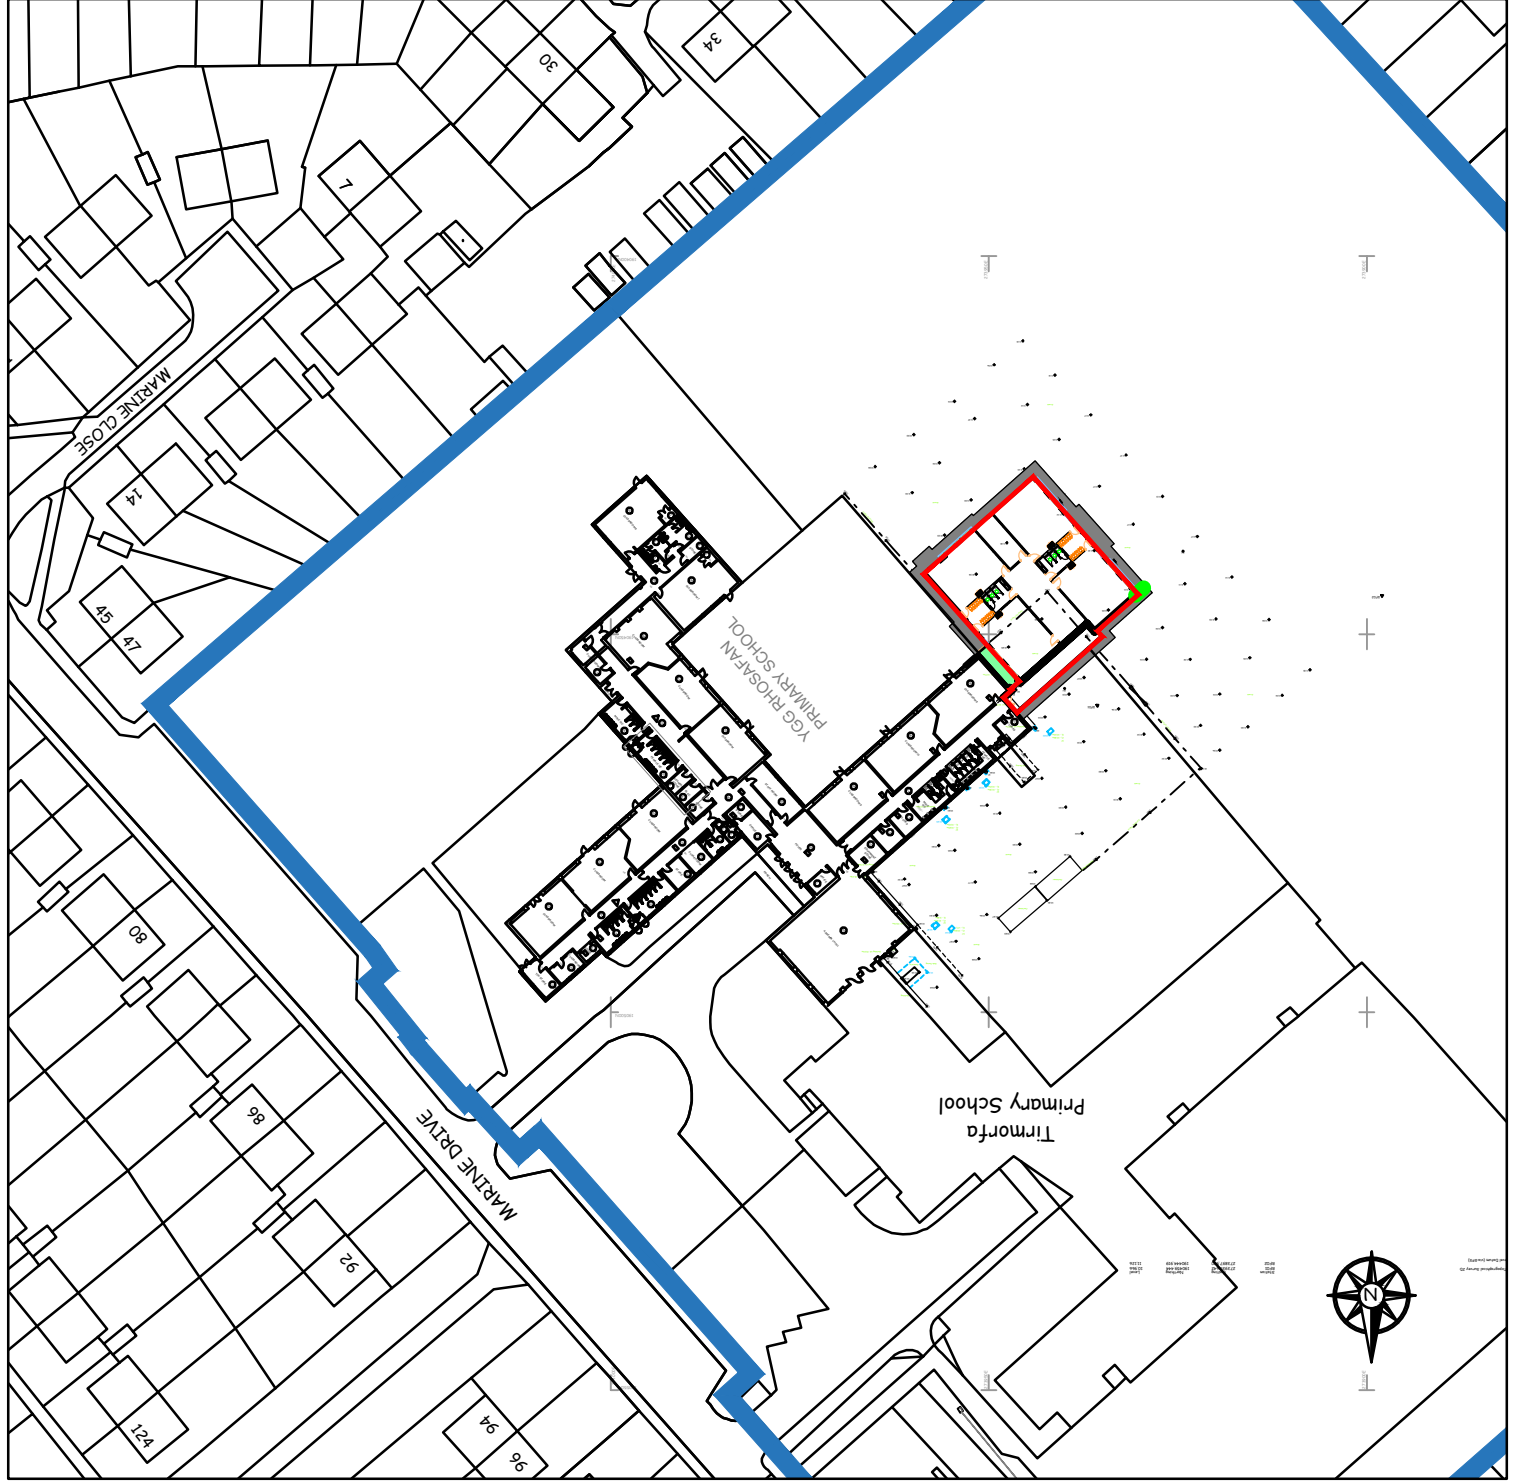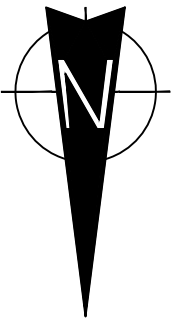

SITE PLAN 1:1000

[illegible]