



DRAWING STATUS:
FOR PLANNING

SHEET SIZE: **A3**
297mm x 420mm

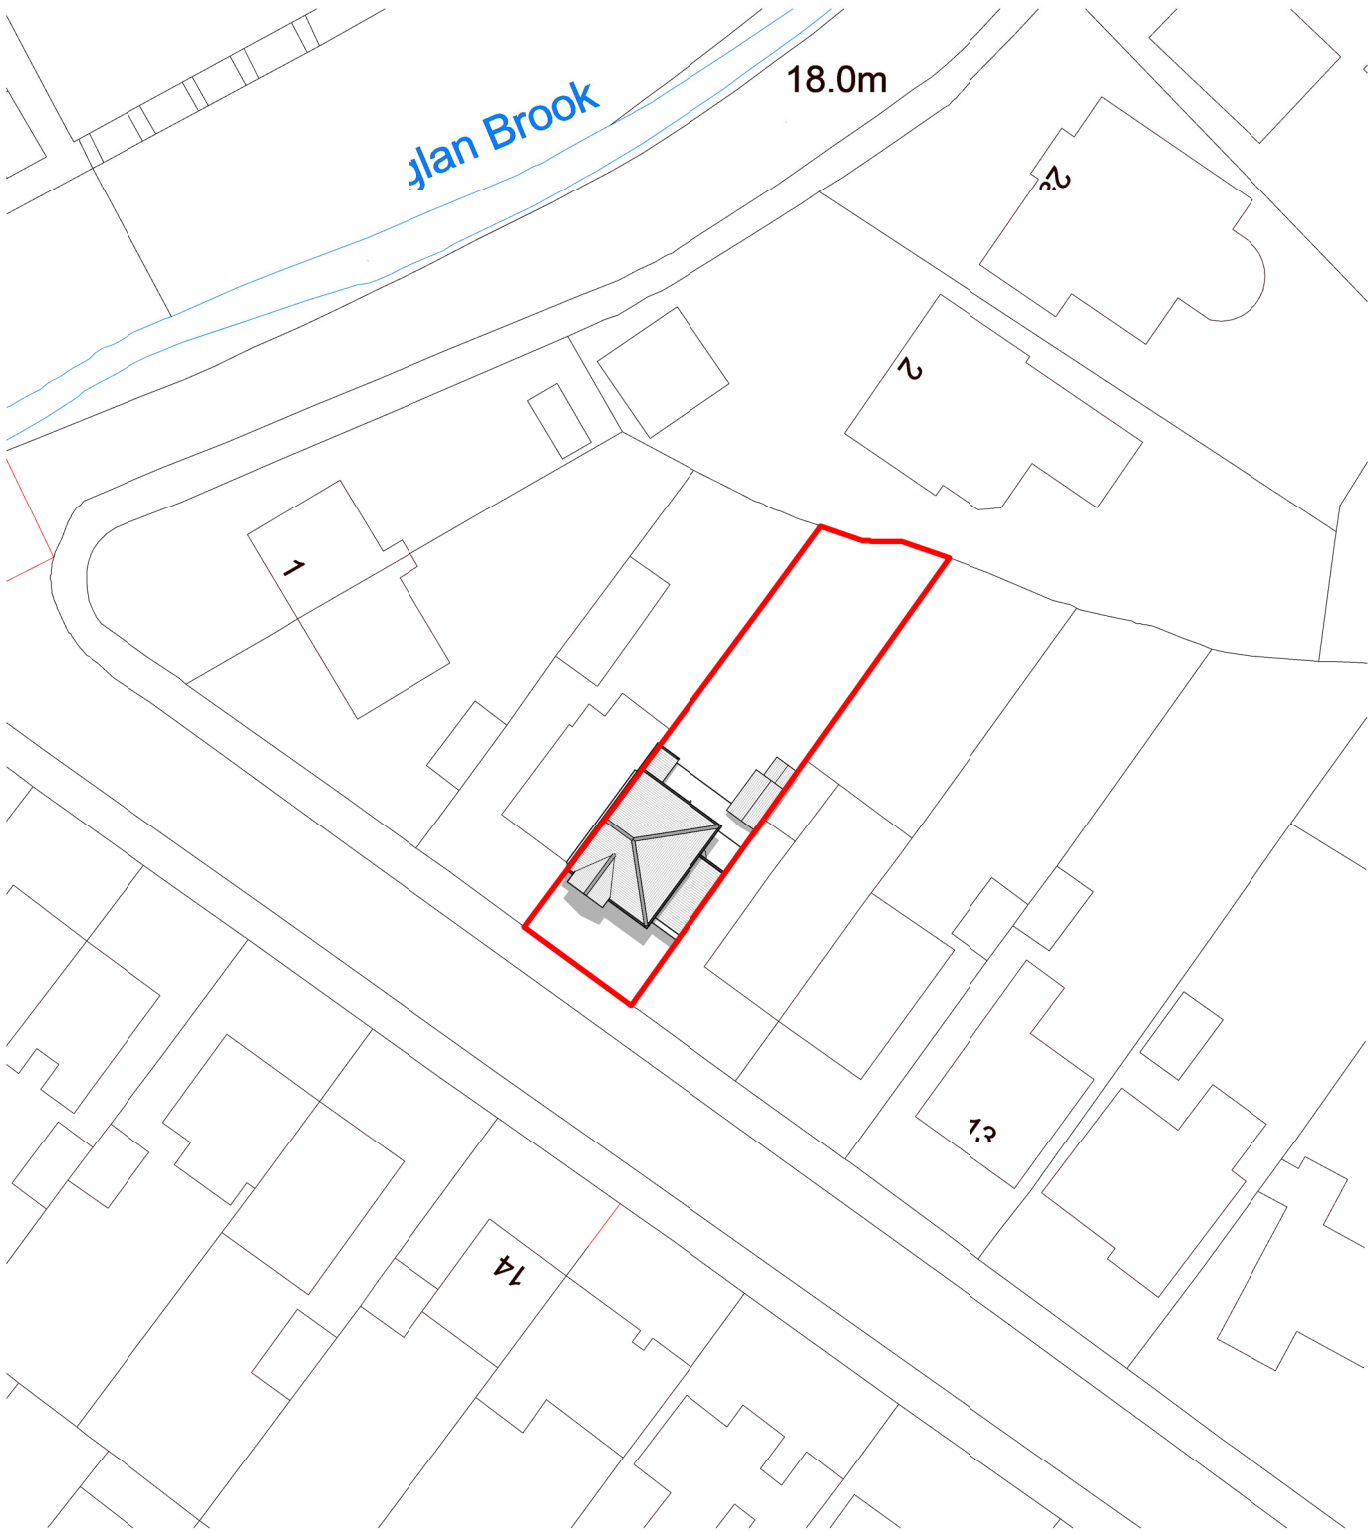


View No: **A** Site Plan - Existing
Scale: 1 : 500

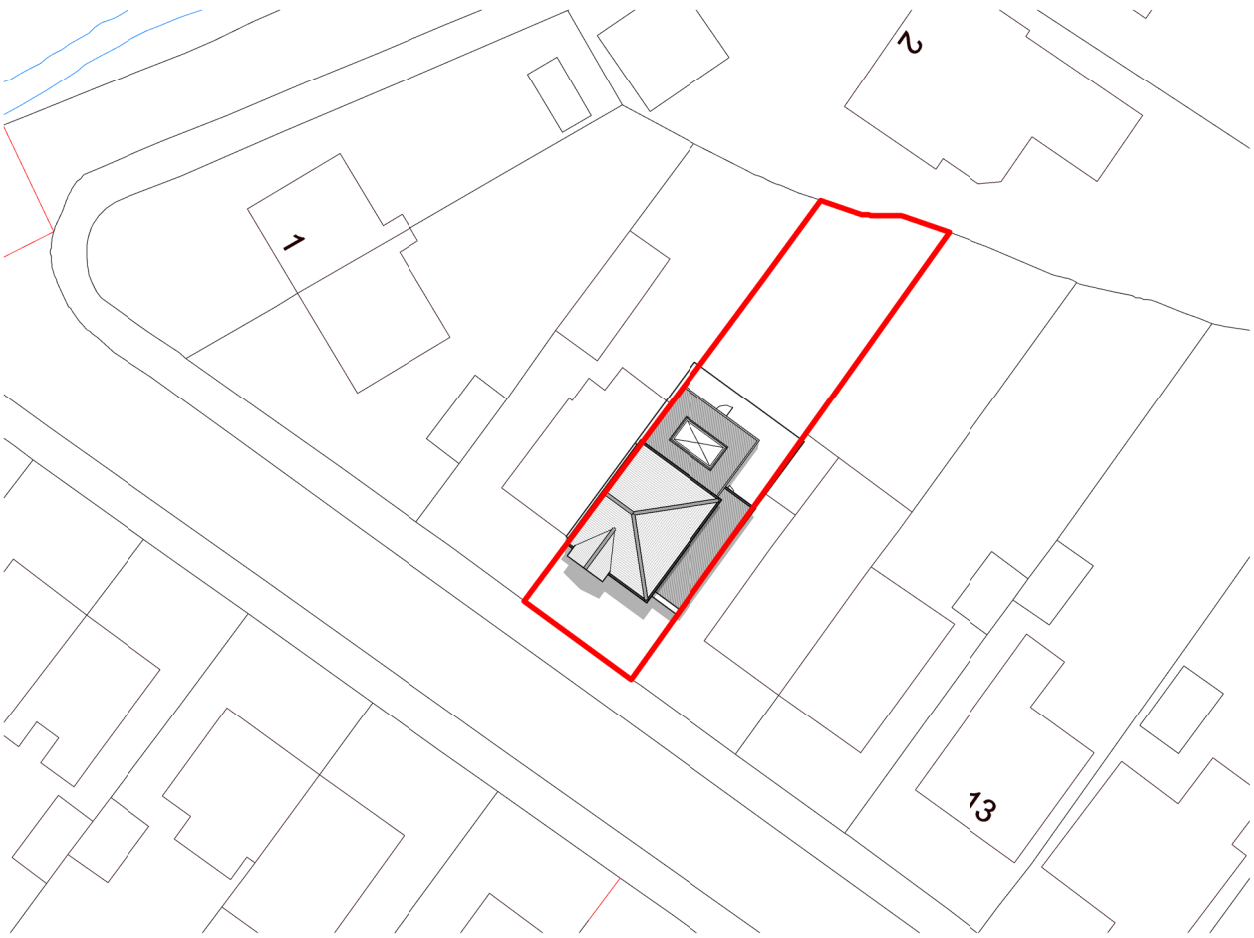

View No: **B** Site Plan - Proposed - Extract
Scale: 1 : 500

PLANNING OS & GA Key

Line Types		Site boundary
		Adjacently owned site boundary
Symbols		New walls
		Existing walls
Notes		North Arrow. Note: True North is indicated on any relevant sheets (Location may vary per sheet)
		Section Symbol Note: 'A' indicates Section Letter.
Notes		Elevation Symbol Note: '1' indicates Elevation Number.
		Nominal 'design Intent' dimensions Note: All dimensions are design intent only and should be confirmed onsite for accuracy prior to construction

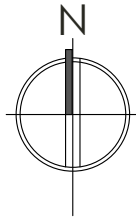

PLANNING & DESIGN


1-2 **3** 4 5-7

PROJECT INFORMATION

PROJECT NO: 635 PROJECT DATE: May 2021
PROJECT TYPE: Residential

CURRENT REVISION STATUS

REVISION: **C** REV. DATE: 30.07.2021
DESCRIPTION: Issued for Planning Consideration

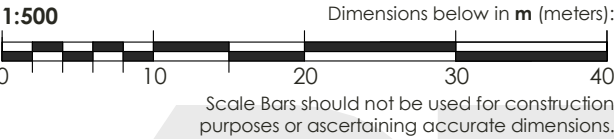

REVISION:

C

DPS ARCHITECTURE

CARDIFF 02922 331089 VALE 01446 728199 NEWPORT 01633 439650
WWW.DPSARCHITECTURE.CO.UK : ENQUIRIES@DPSARCHITECTURE.CO.UK
SOPHIA HOUSE, 28 CATHEDRAL ROAD, PONTCANNA, CARDIFF, CF11 9LJ
© 2016 - 2020 - DPS ARCHITECTURE LTD - ALL RIGHTS RESERVED

DRAWING NUMBER:

635-100

DRAWING NAME:

Planning - A3 - OS Maps - Existing and Proposed

CLIENT NAME: **Westlake / Grisley**

PROJECT ADDRESS: 7 St Catherines Road, Port Talbot
SCALE@A3 **As indicated**