



PREVIOUS FLOOR PLAN
Scale 1:200 @ A1

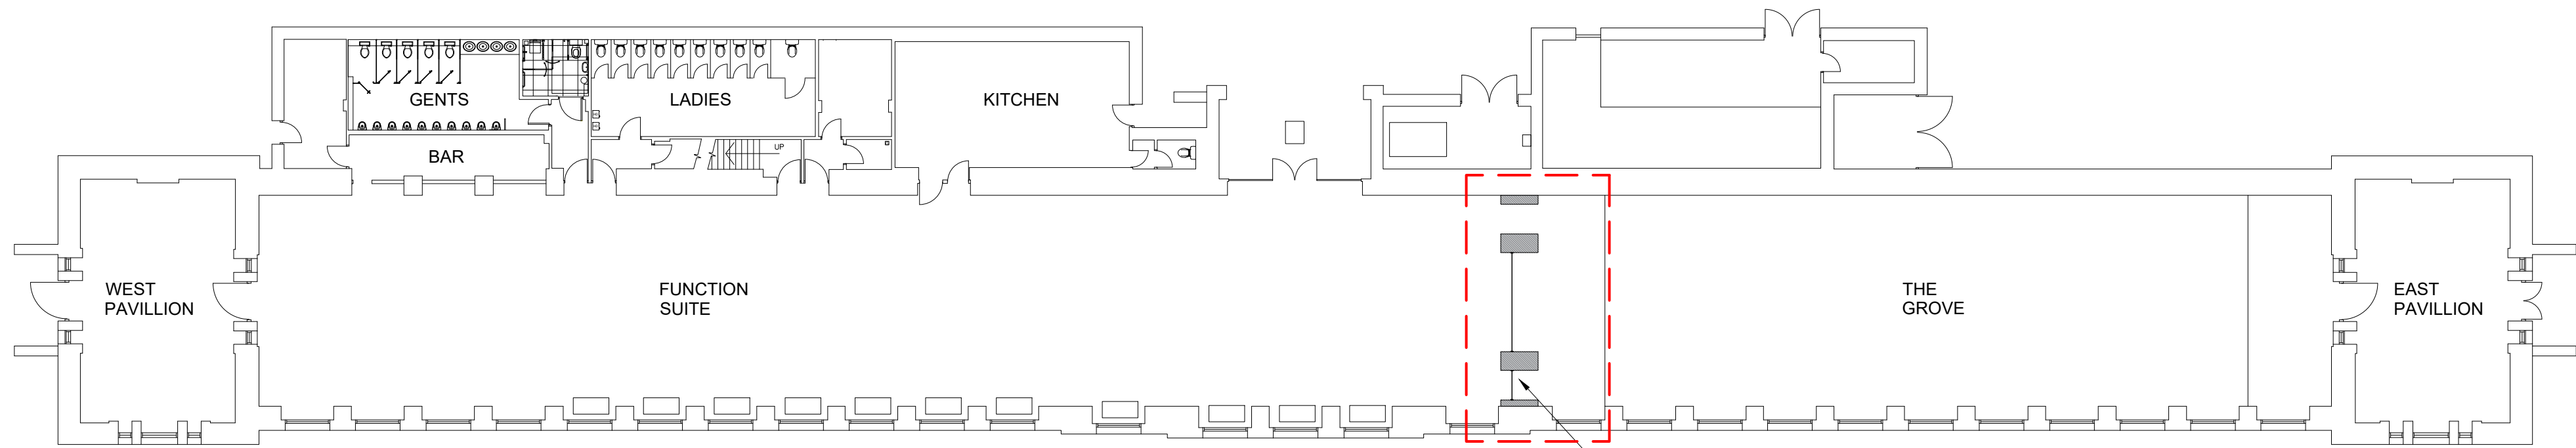

EXISTING FLOOR PLAN
Scale 1:200 @ A1

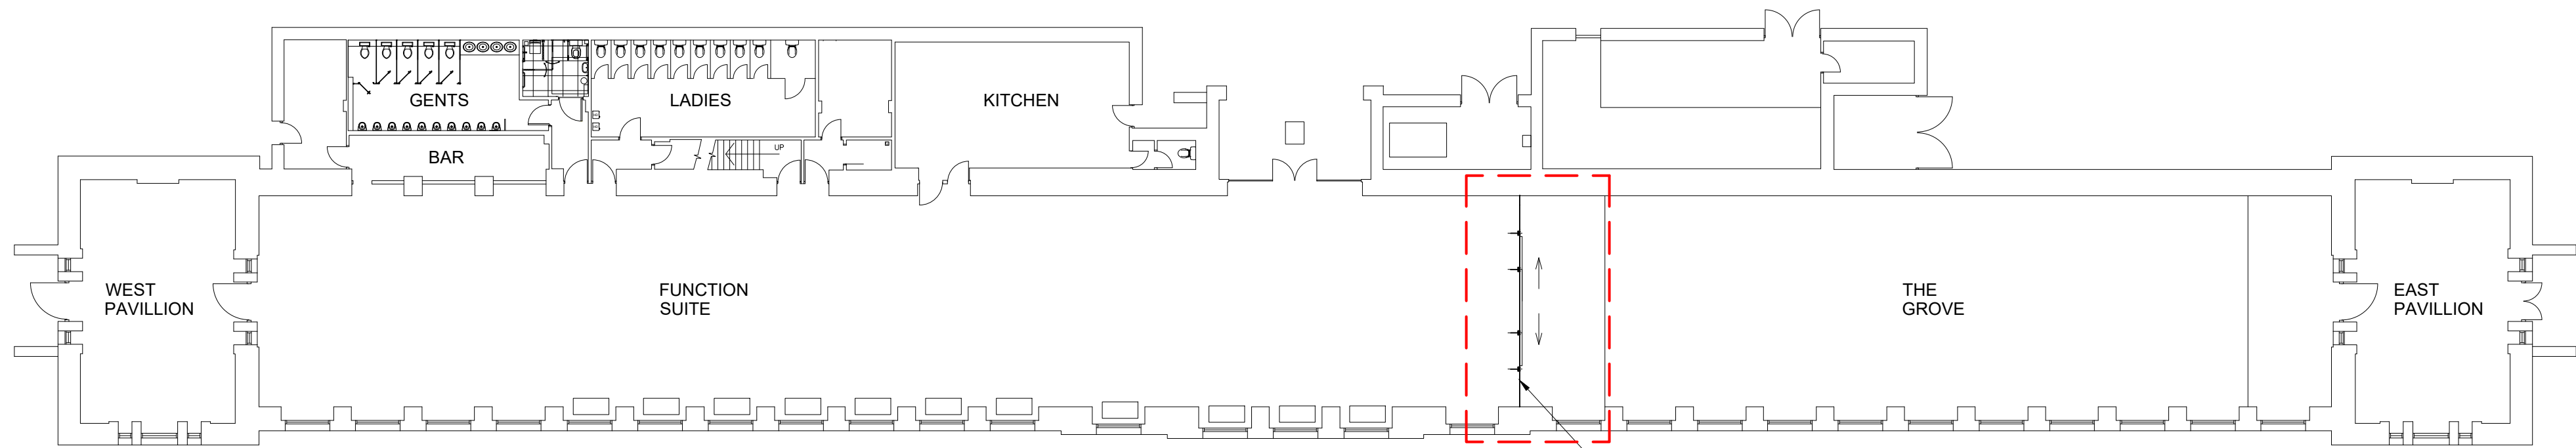

PROPOSED FLOOR PLAN
Scale 1:200 @ A1

NOTES

1. All dimensions in millimetres unless otherwise stated.

Rev	Details	Dr	Ch	Apr	Date
-----	---------	----	----	-----	------



PROPERTY & REGENERATION
Nicola Pearce BSc(Hons) DipTP MRTPI
DIRECTOR OF ENVIRONMENT AND REGENERATION
THE QUAYS, BRUNEL WAY
BAGLAN ENERGY PARK, SA11 2GG
www.npt.gov.uk

Project
**MARGAM ORANGERY
SCREEN REPLACEMENT**

Drawing Title
FLOOR PLANS

File No.		Property Ref. No.			
Drawn	TJE	Checked		Approved	
Date	July 2021	Date		Date	
Scales	1:200 @ A1				
Drawing No.	A1197-03				Rev.