
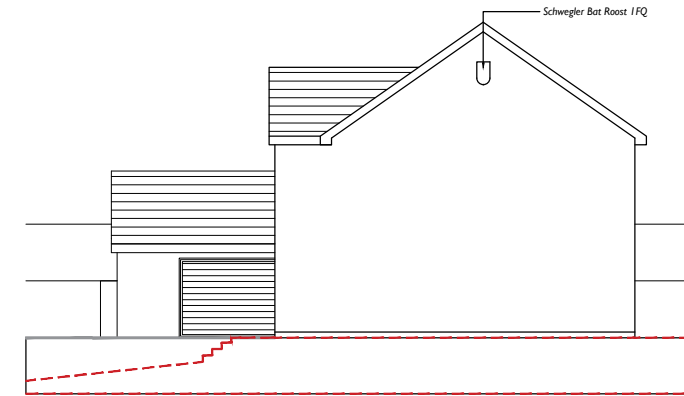
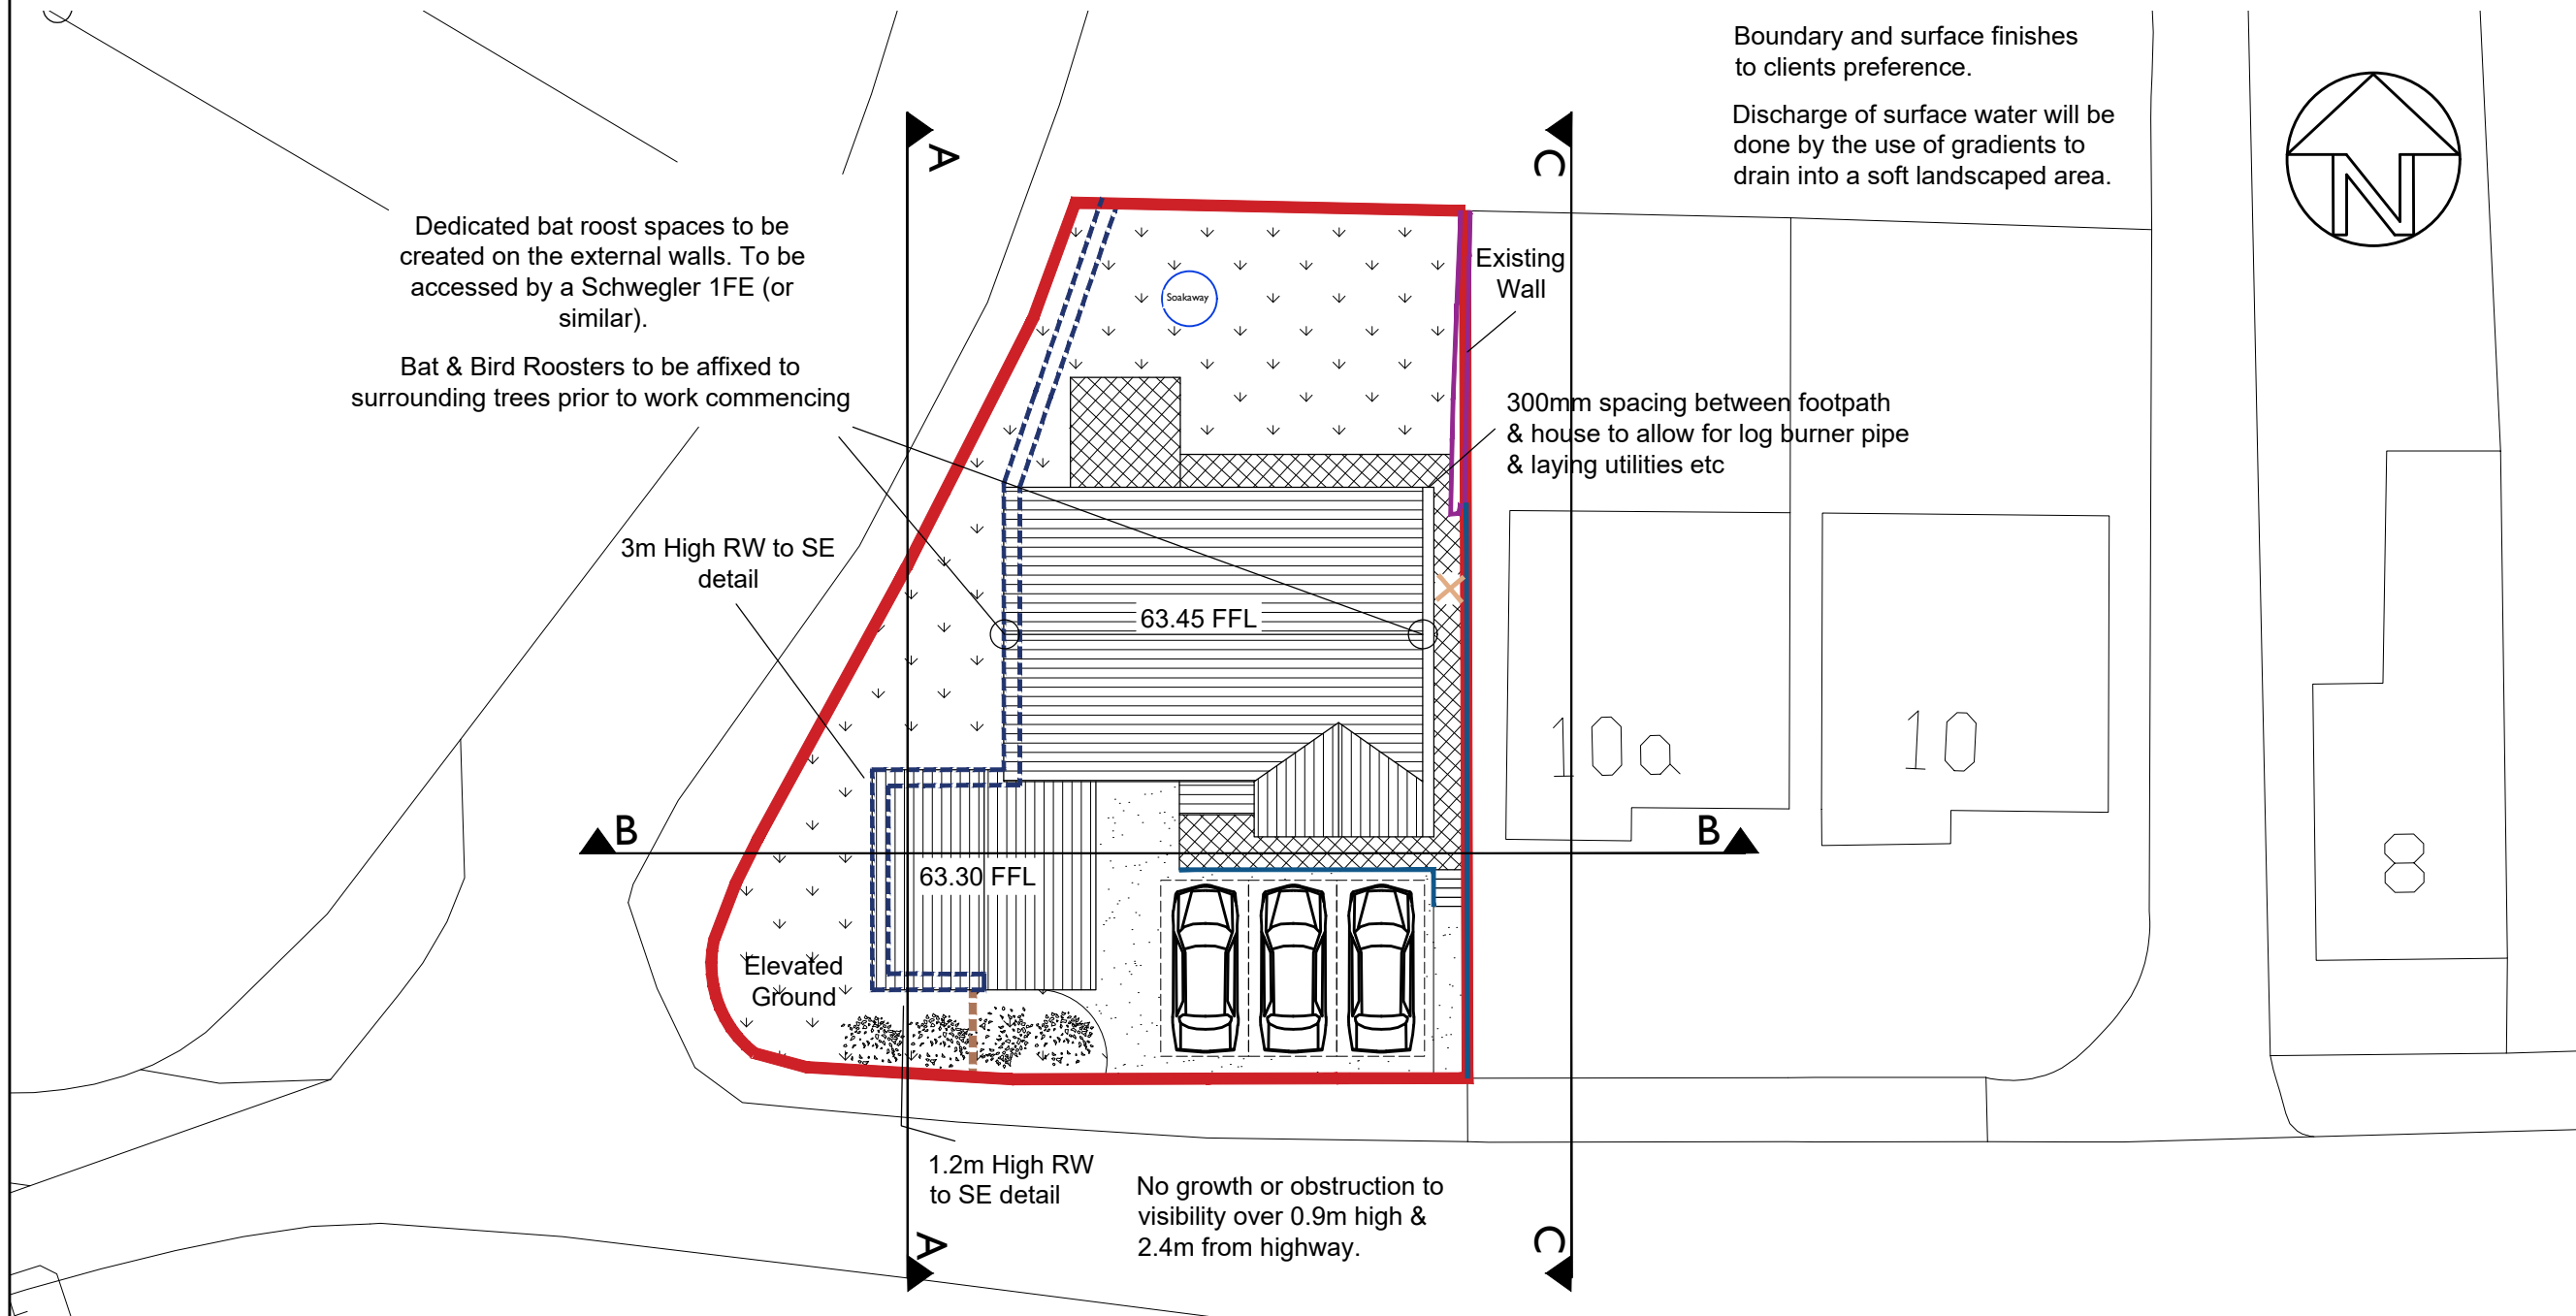


PLOT 1, GLANNANT PLACE, CWMGWACH , NEATH, SA11 5TE

Section C-C I:200

Discharge of surface water will be done by the use of gradients to drain into a soft landscaped area.

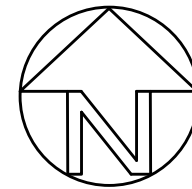

Notes

This drawing is copyrighted and must not be reproduced or disclosed to third parties without the prior written permission of Prime Architecture Limited.

Do not scale from this drawing. Responsibility will not be accepted by Prime Architecture Limited for errors made by others scaling from the drawing. Use written dimensions only. Contractor to verify all dimensions before commencing work on site.

Prime Architecture Limited are to be notified immediately in writing of any discrepancies. All survey information incorporated within the drawings cannot be guaranteed as accurate unless confirmed by a fixed dimension.

All dimensions are in millimetres unless otherwise noted.

This drawing is to be read in conjunction with all relevant project drawings and specification prepared by Prime Architecture Limited and other relevant consultants, specialists, etc.

CDM notes are provided to assist the contractor in managing residual hazards identified during the design stage. Any such notes do not relieve the contractor of their duties and they must provide a safe system of work based on method statements, risk assessments, etc.

Revision:	Description:	Date:

BOUNDARY TREATMENTS AND RAILINGS

-  Application Site
 Existing Ground Level
 Proposed Ground Level
 1.8m High Close Board Fencing
 1.5m High Wall
 1.2m High Wall
 Existing Wall

 Paving slabs Concrete Grass

- ## TREES & SHRUBS
- | | |
|---|--|
|  | Proposed Tree
(Type TBC) |
|  | Proposed Mixture of Shrubs
(Type TBC) |

Drawing Status:

PLANNING

PRIME
ARCHITECTURE

© Prime Architecture Limited Registered Practice



Client:
Mr & Mrs Johnson

Project Title:
Proposed 4 Bedroom New
Build at Plot 1, Glannant Place,
Cwmgwrach, Neath, SA11 5TE

Drawing Title:
Proposed Site Plan & Site
Sections

Scale:	Date:
1:200 @ A3	May 2021

Job No:	Drawing No:	Rev:
857	05	-

Site Plan 1:200