



PROPOSED SURFACE MATERIAL FINISHES:


EXISTING ELEVATIONS NOT AFFECTED

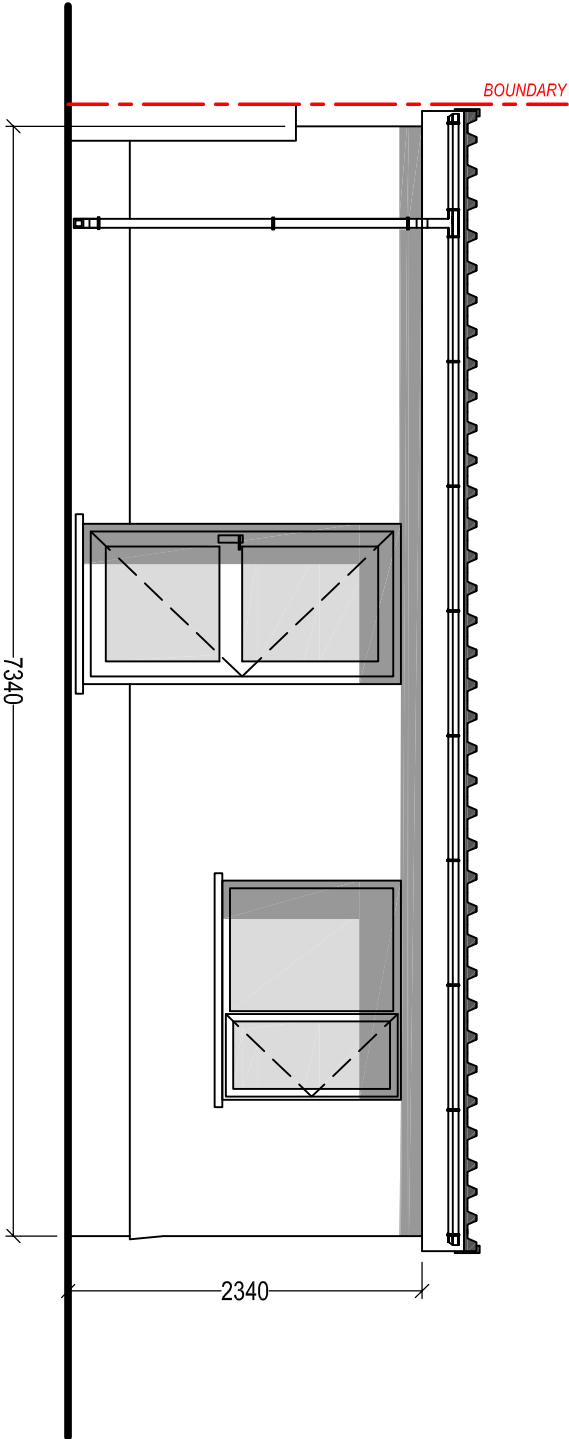


PROPOSED FRONT ELEVATION
Scale 1:50

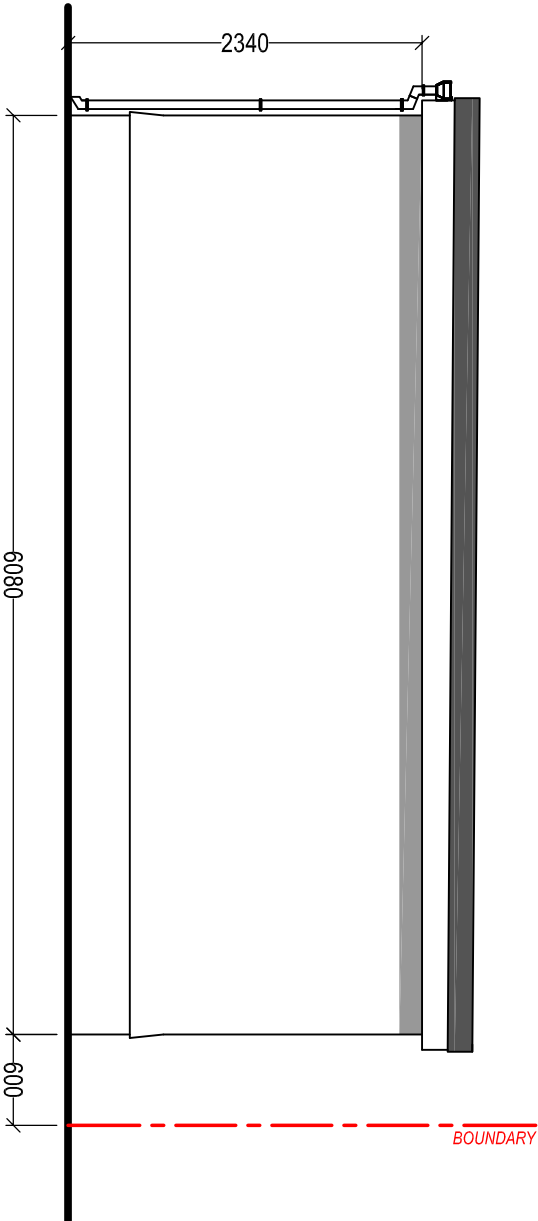

PROPOSED SIDE ELEVATION
Scale 1:50

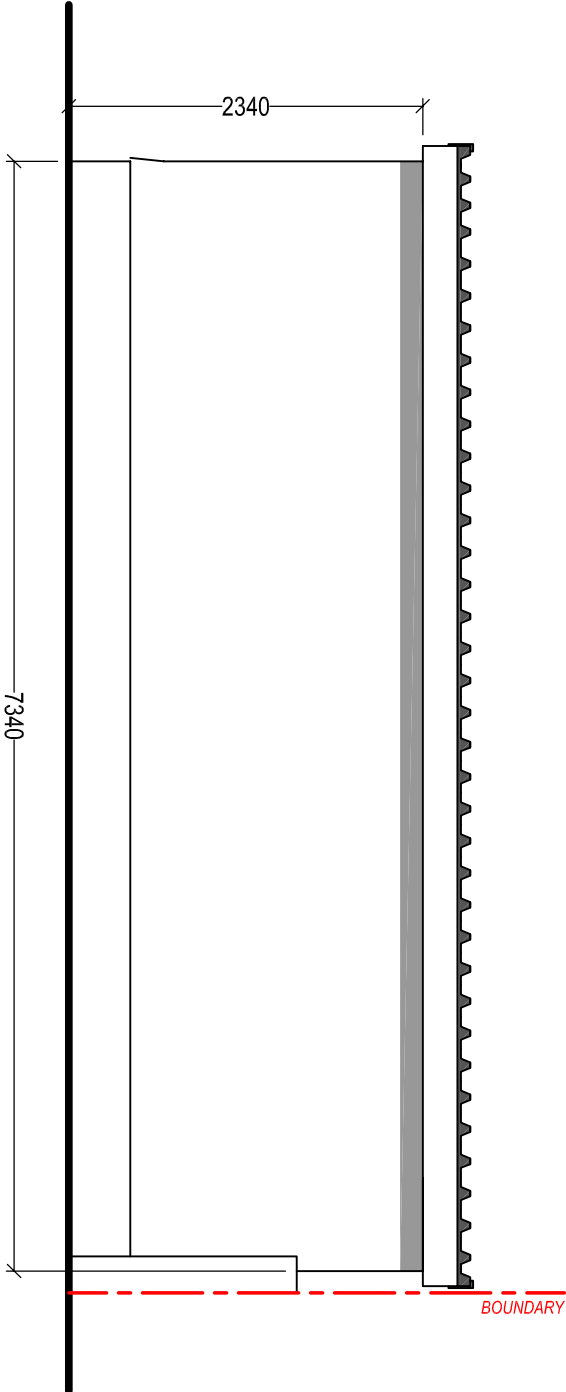

PROPOSED REAR ELEVATION
Scale 1:50

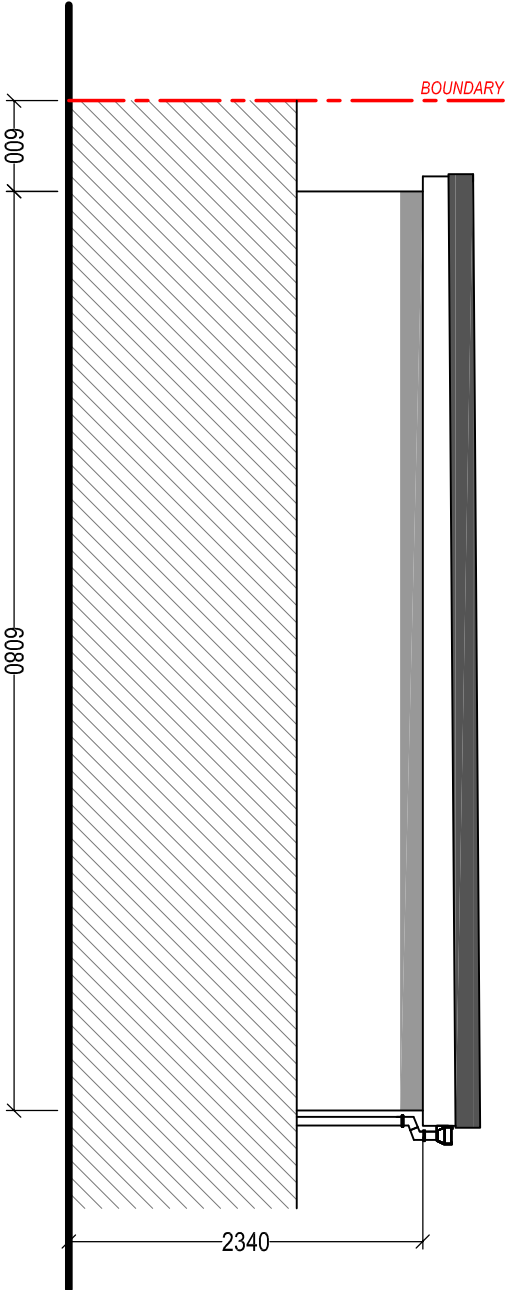

PROPOSED SIDE ELEVATION
Scale 1:50

 Cwm Planning & Design Ltd. (architectural and Draughting Services)		Client:		Project Title:	
		Mr J. Davies 34 Gurnos Road Ystalyfera		PROPOSED CHANGE OF USE OF EXISTING STORAGE BUILDING TO COMMERCIAL PREMISES	
		General Notes: 1. Do not scale from this drawing, take figured dimensions only; 2. Dimensions are in millimeters unless otherwise stated.		Drawing Title: PROPOSED ELEVATIONS	
		Drawing Issue:		Drawing No:	Revision:
		PLANNING		Date:	Revised:
				Scale(s):	Paper Size:
				1:50	A3