



Superseded

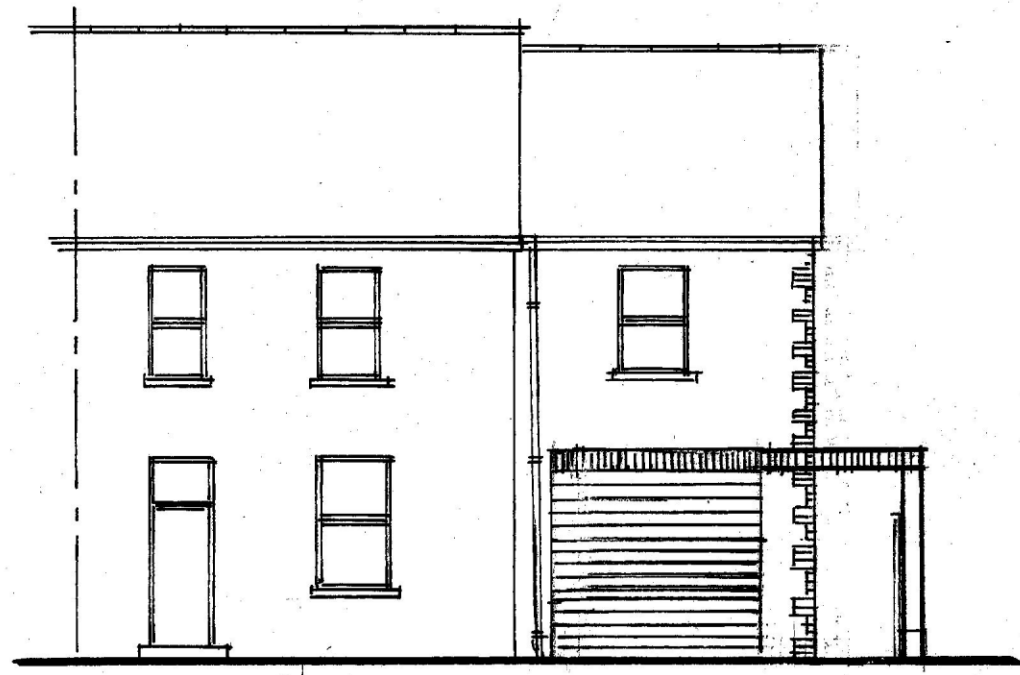


Proposed East Elevation.

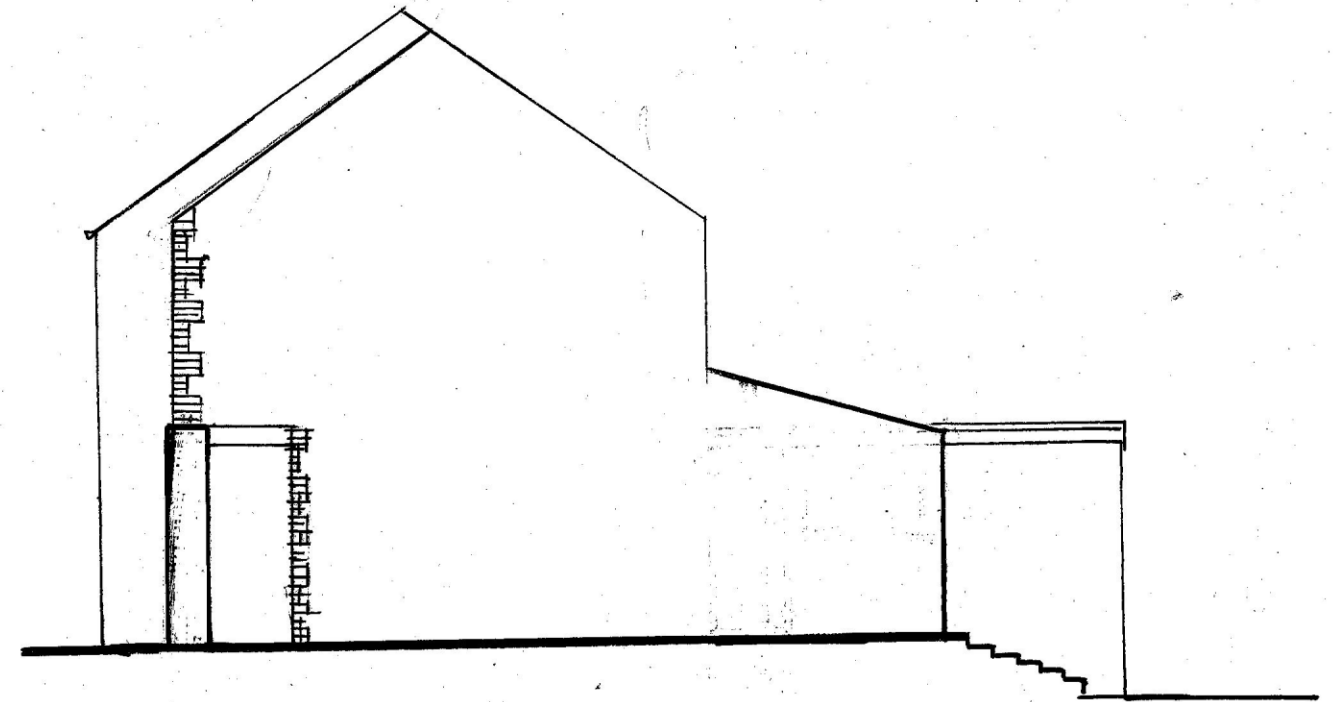

Proposed North Elevation.



Proposed West Elevation.

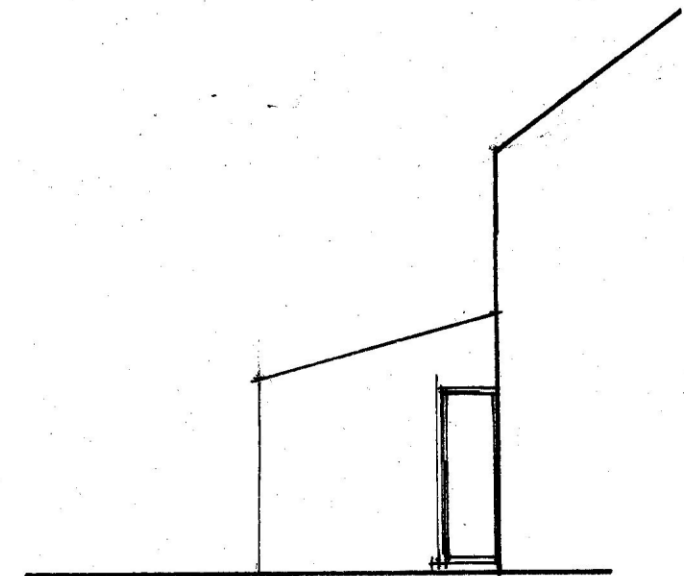

Proposed South Elevation.

Ron Bagshaw & Associates Ltd.
Architectural Design & Planning Consultants



Wood Field House
1b Rosser Terrace
Cilfrew
Neath, SA10 8LH

Contact Details -
01639 632822 (Office)
07870 863859 (Mobile)
mail@ronbagshaw.co.uk

Drawing No: SM/2021/05/A

Scale: 1:100 @ A3

Date: June 2021

Notes/Revisions

Proposal: Side extension.

Location: 19 Gelli Gron Road, Pontardawe, Neath Port Talbot.

Client: Mr Steve Musk - same address.

Title: Proposed Elevations.