



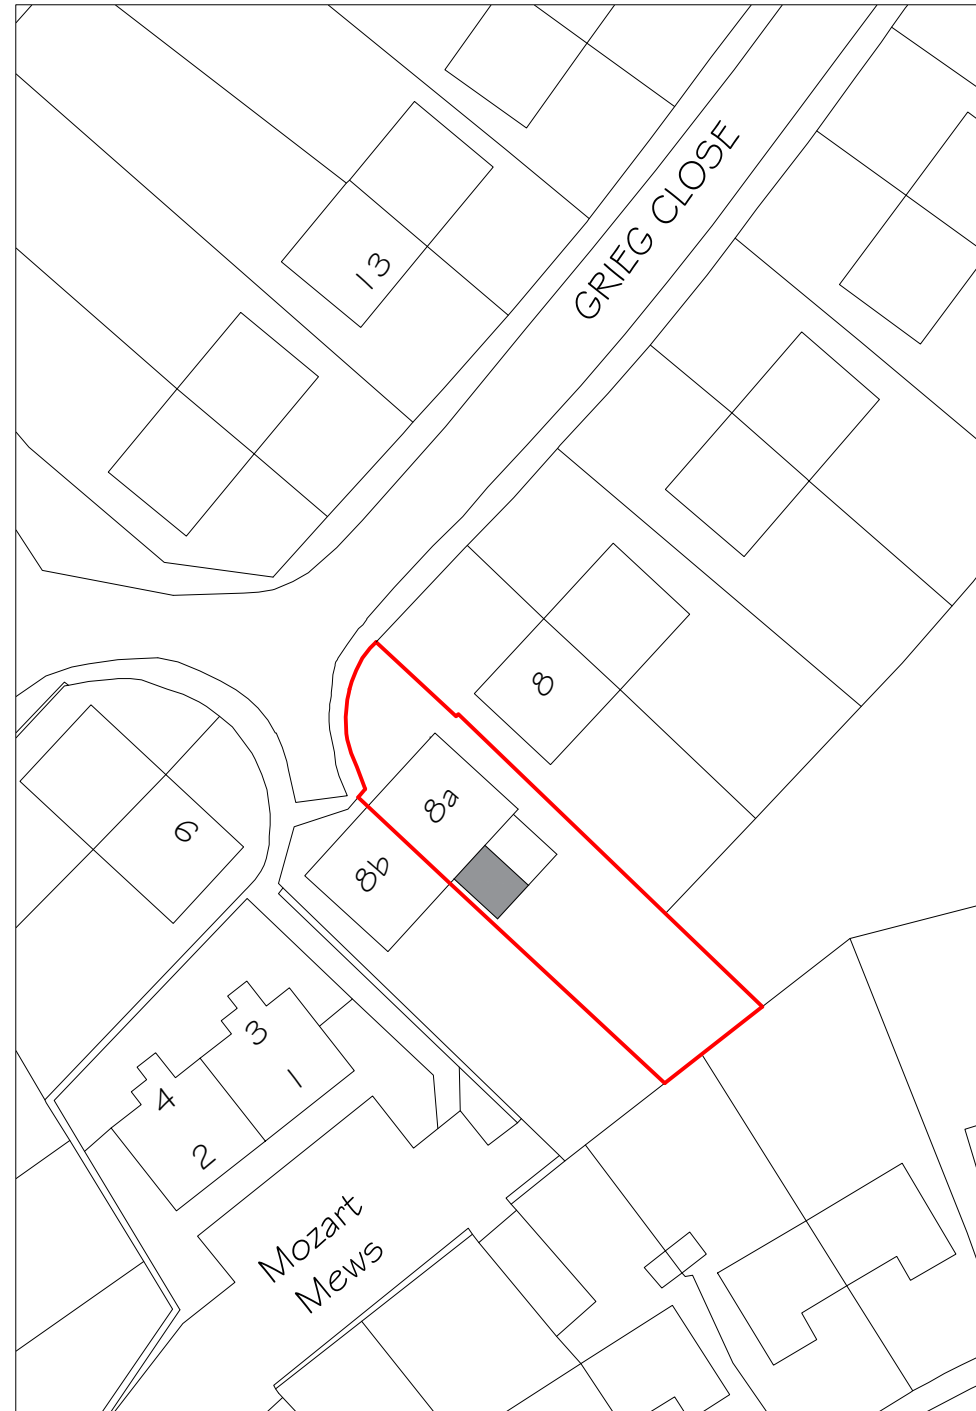

block plan 1:500

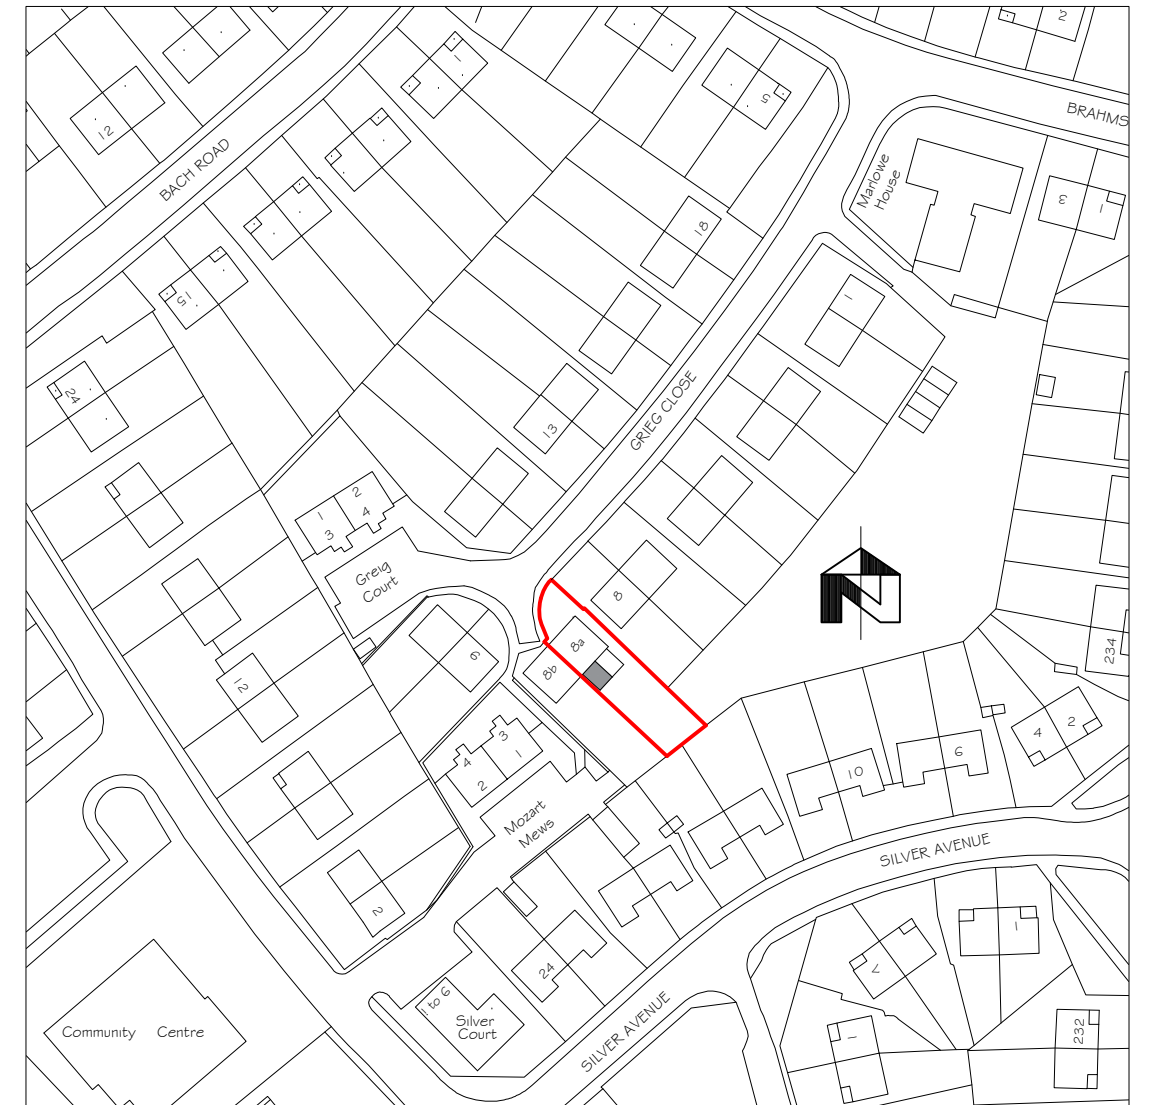

location plan 1:1250

project title		
kitchen/dining extension 8A Greig Close Port Talbot		
drawing title		
location plan and site plan		
drawing No		
8AGC - 01		
date	scale	noted
March 2021		