





Front Elevation NO CHANGES




Proposed Rear Elevation

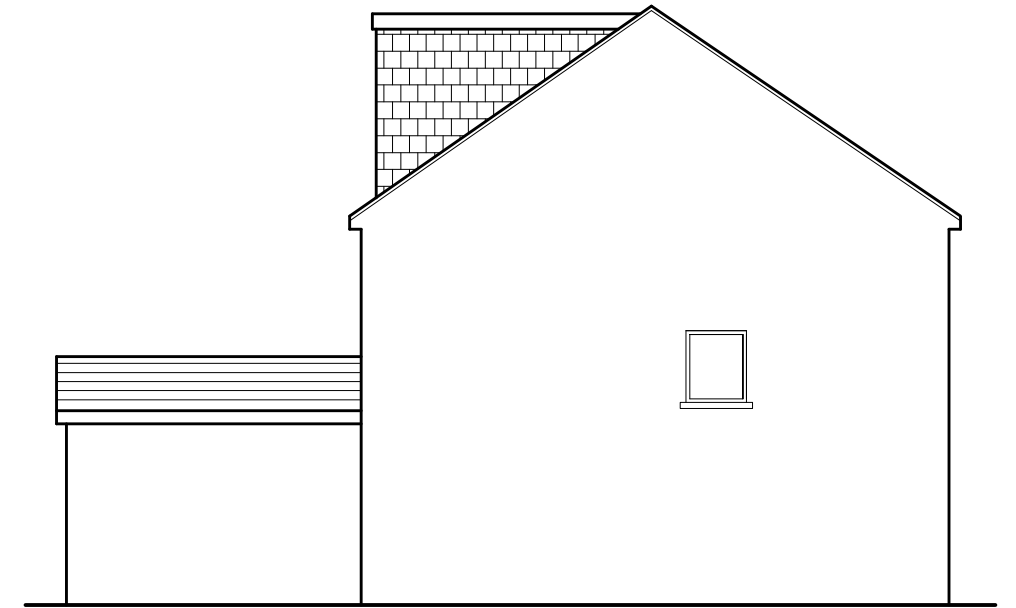


Proposed RH Side Elevation

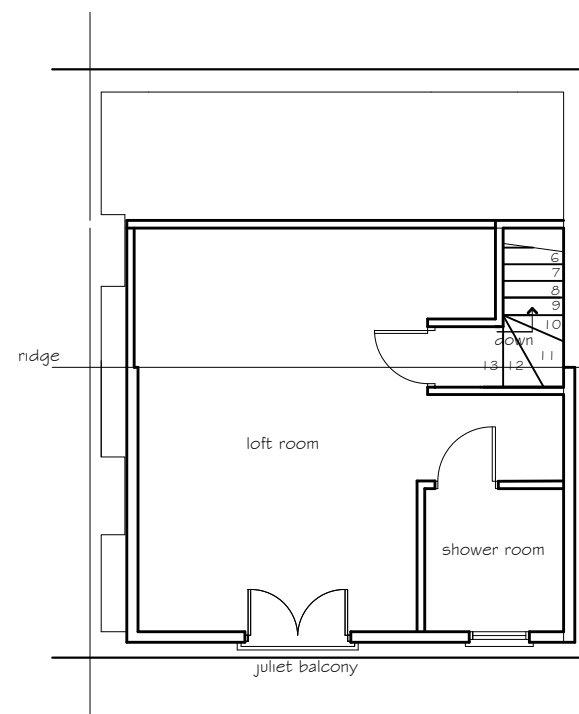


Proposed Loft Room

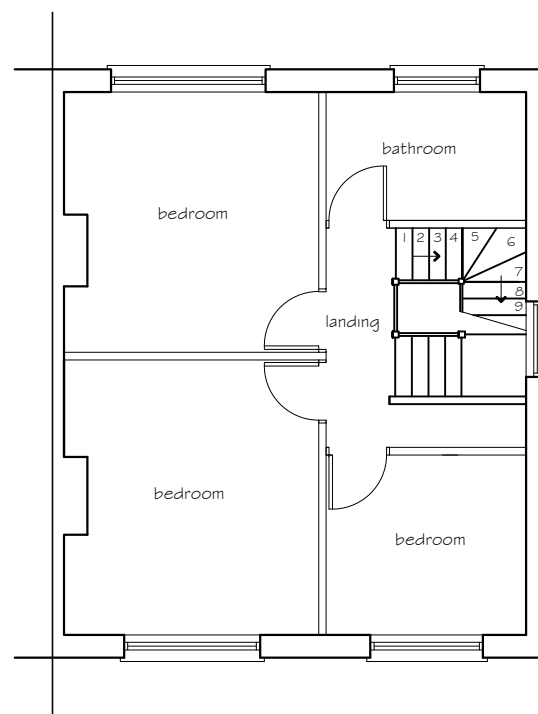

Proposed First floor

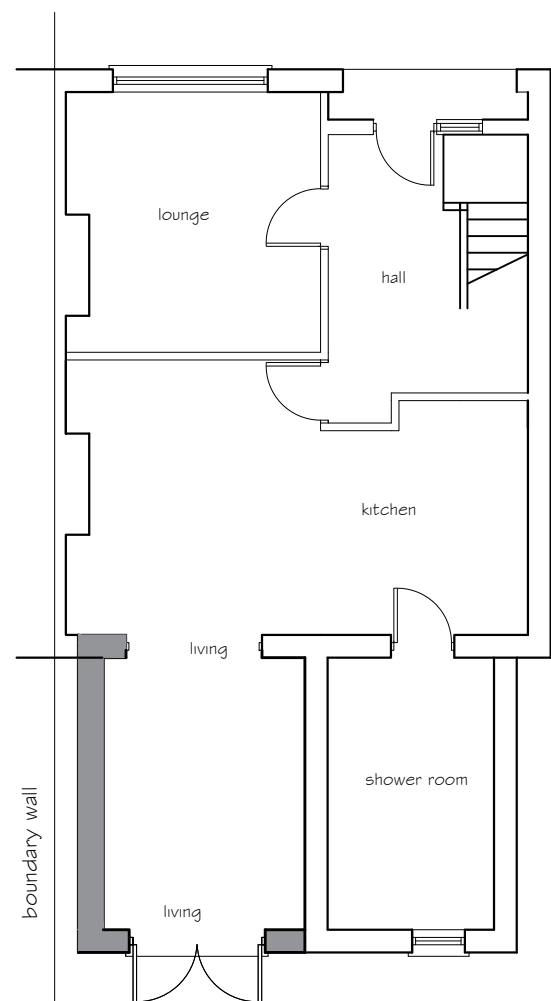

Proposed Ground Floor

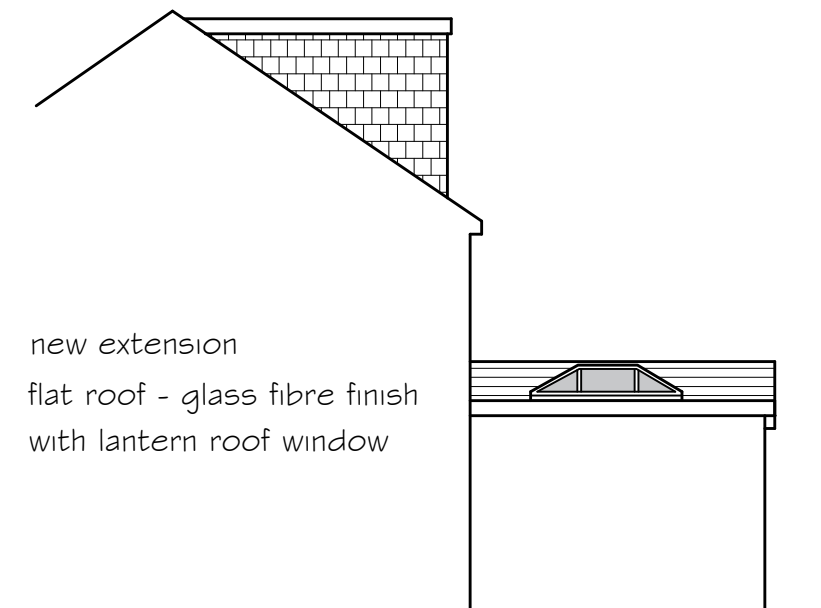

Proposed LH Side Elevation

Proposed Materials & Finishes

Roof

dorma flat roof - glass fibre finish
with hanging tiles to dorma walls
and colour to match main roof

PVCu fascia, soffit and barge boards.
PVCu rainwater goods

Windows & doors

double glazed PVCu units.

project title
kitchen/dining extension
8A Greig Close
Port Talbot

drawing title
proposed elevations
and floor plans

drawing No
8AGC - 03

date March 2021 scale 1:100