


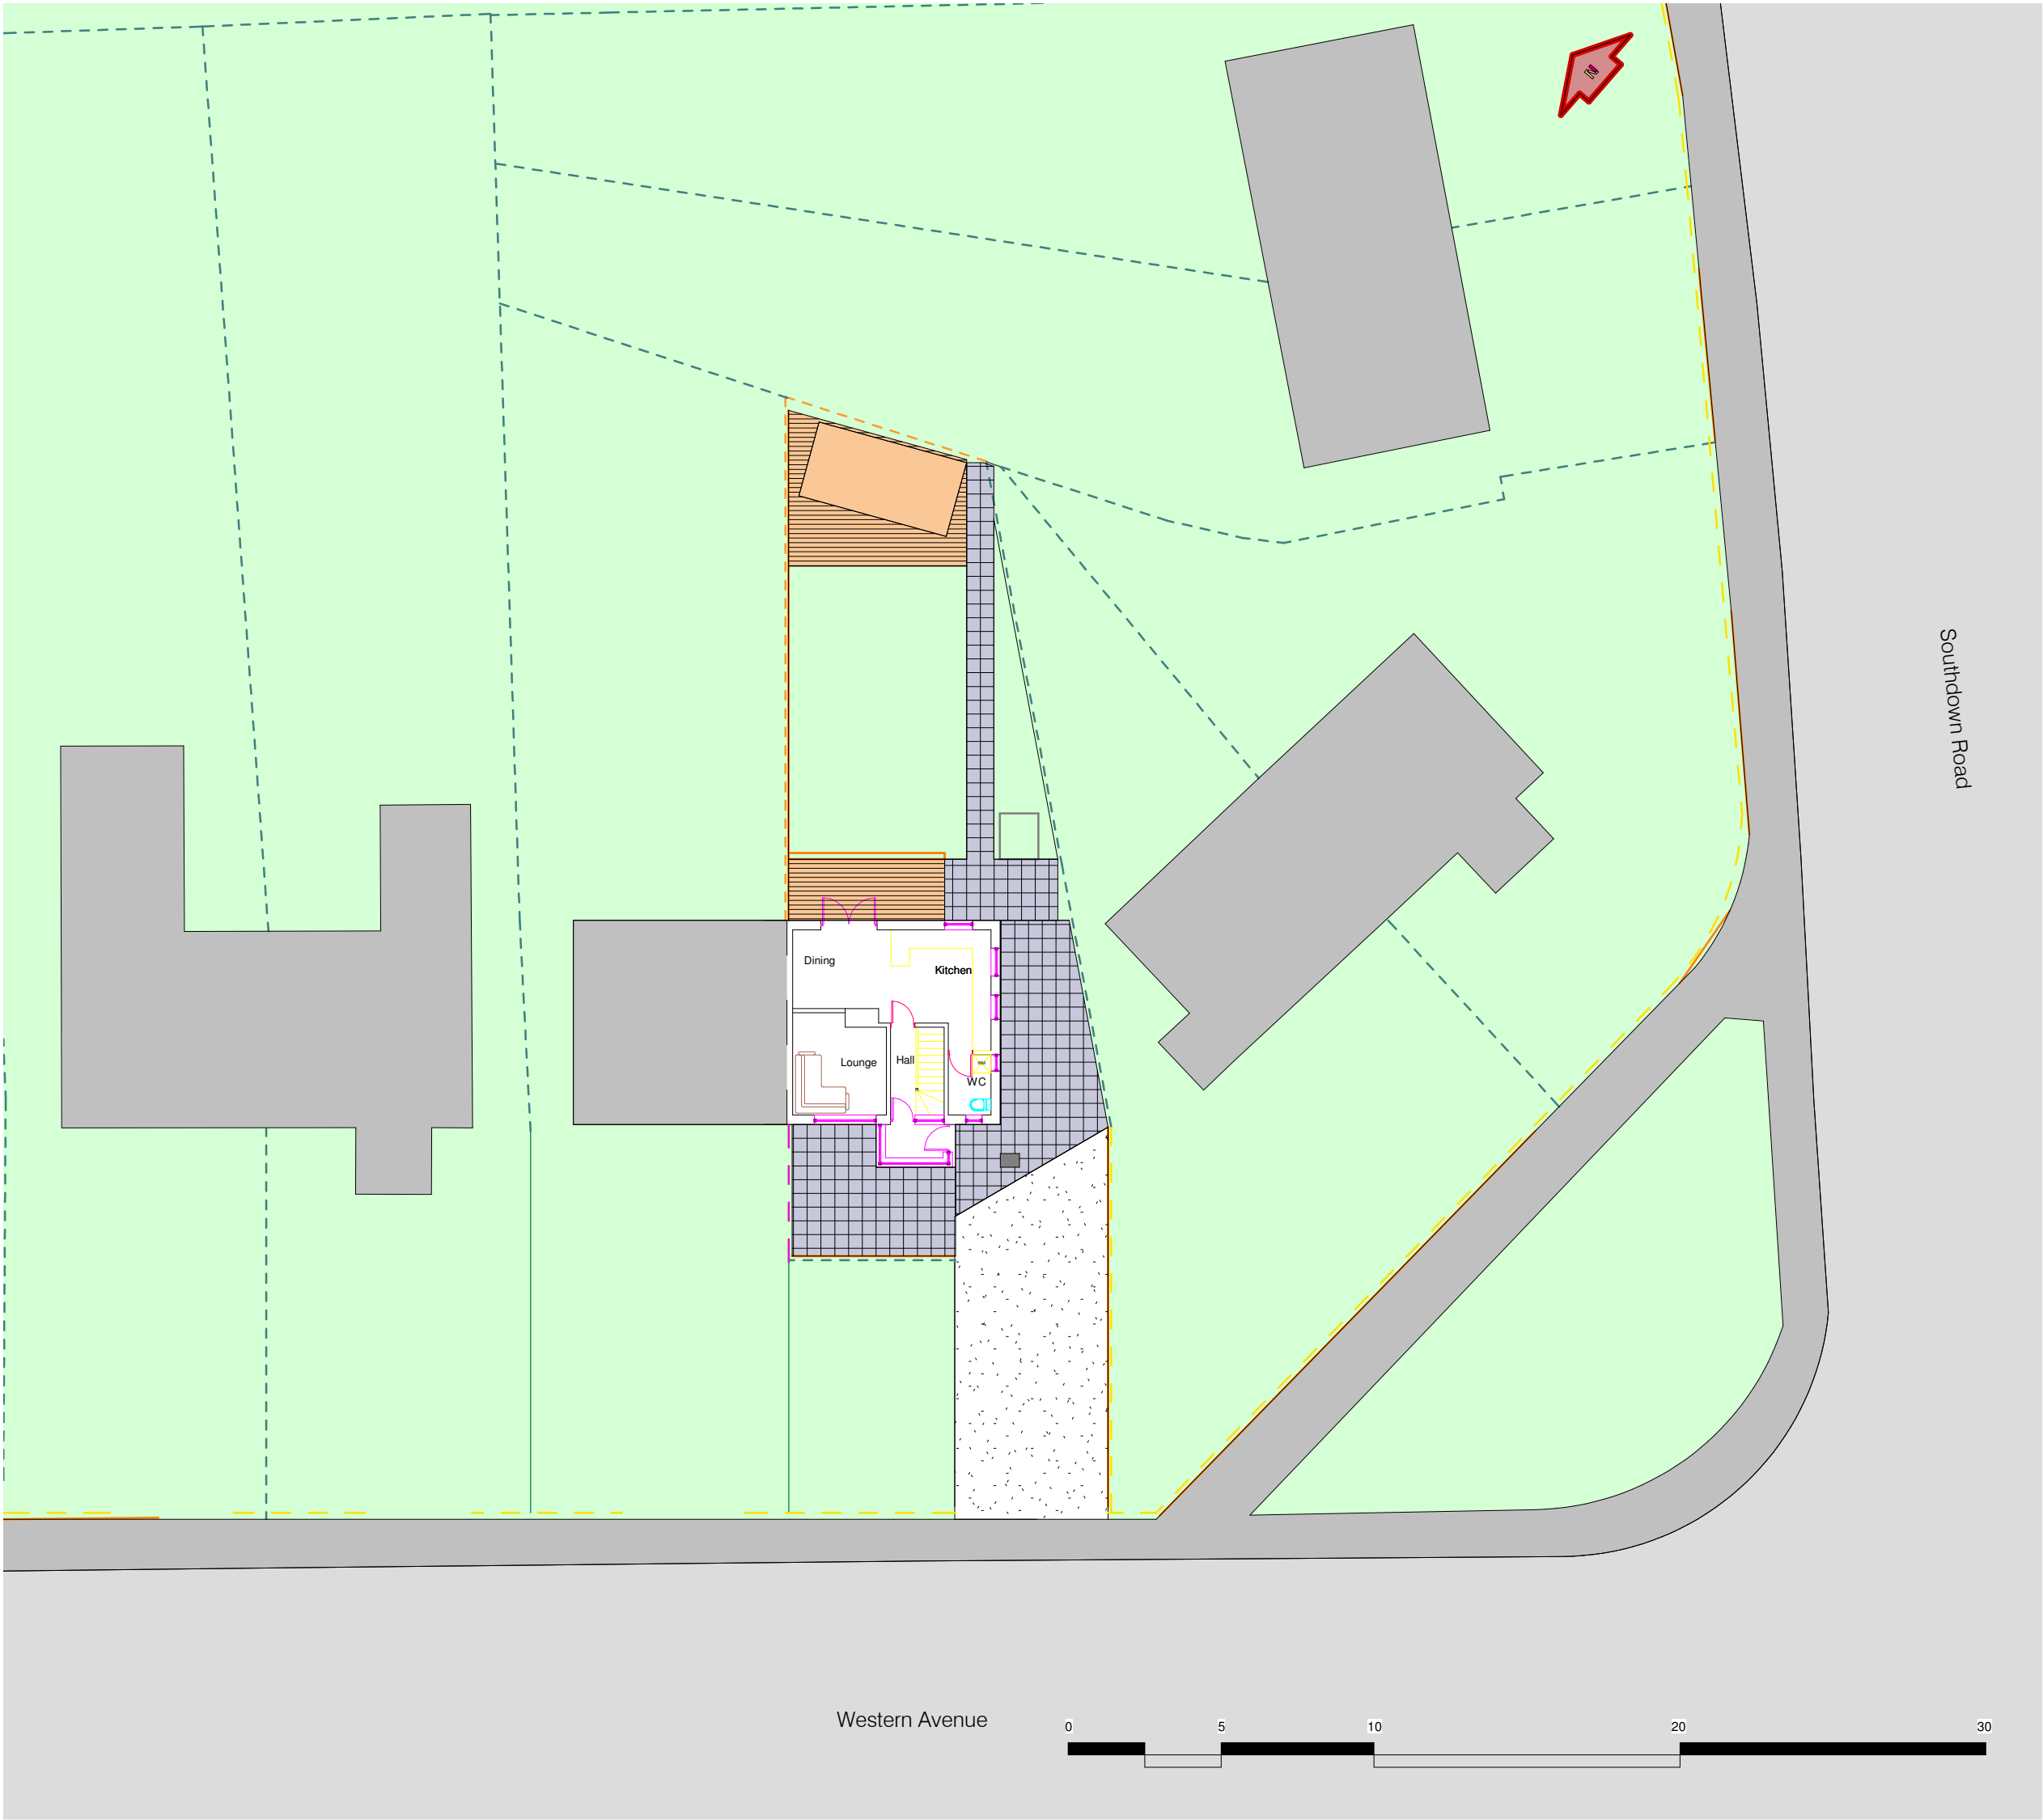

Landscaping Key

- Grass / Turfed areas.
- Patio Paving
Concrete Slab.
- Gravel
- Timber Decking

Boundary Key

- Boundary Type 01
Min. 1800mm timber fencing.
- Boundary Type 02
Min. 700mm Stone Wall.
- Boundary Type 03
Min. 600mm Blockwork Wall.
- Boundary Type 04
Min. 700mm Hedge.
- Boundary Type 05
Min. 700mm Brickwork Wall.

Notes

Position of any existing underground services to be confirmed following further investigation.

Ownership of all boundaries to be confirmed by client.

P1	Site Plan Amended	WR	JB	04.08.21
Rev.	Description	Drawn	Check	Date

FOR APPROVAL

Project
53 Western Avenue

Client
Mr & Mrs Barron

Drawing Title
Existing Site Plan

Job no.	Org.	Zone	Level	Type	Role	Description	Status	Rev.
0007	WMR	ZZ	ZZ	DR	A	0002	S0	P1
Scale 1 : 200 @ A2								Date AUG' 21

NOTES: Do not scale. All dimensions are in millimetres unless stated otherwise