




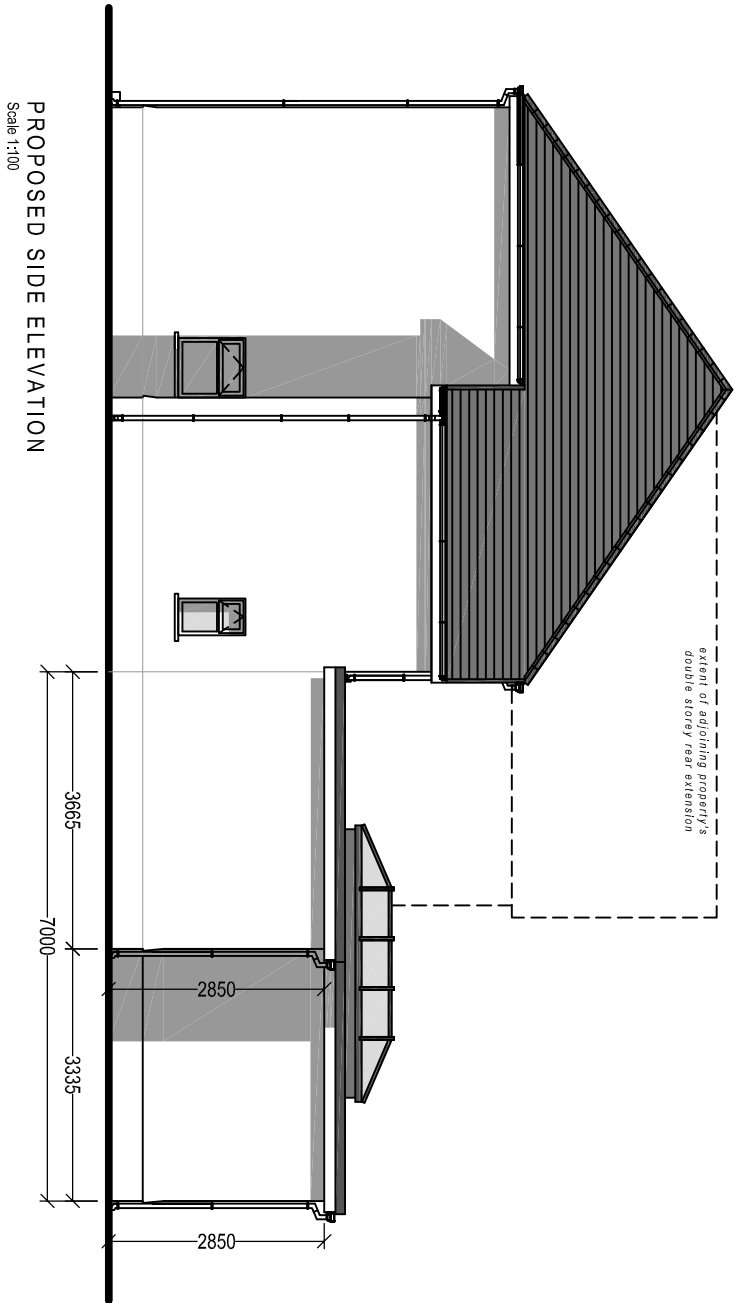


PROPOSED SIDE ELEVATION
Scale 1:100

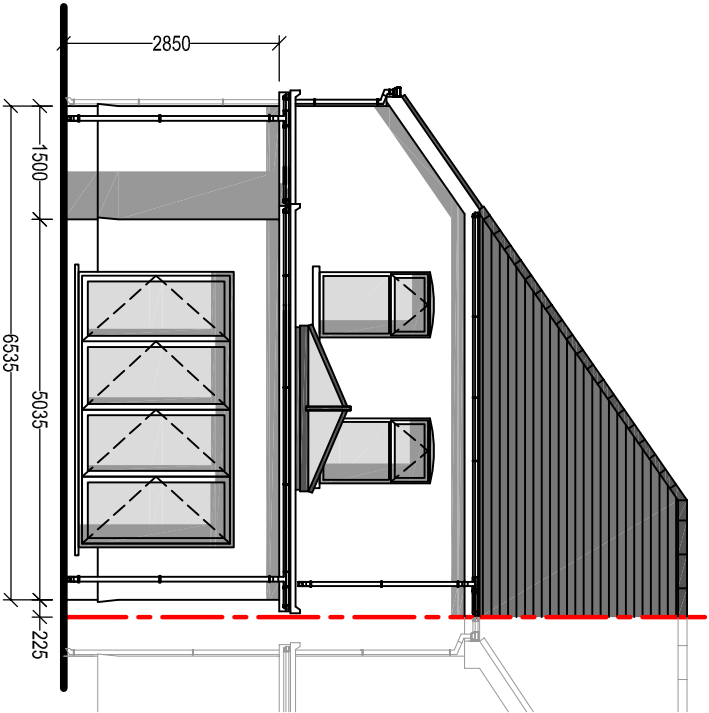

PROPOSED REAR ELEVATION
Scale 1:100

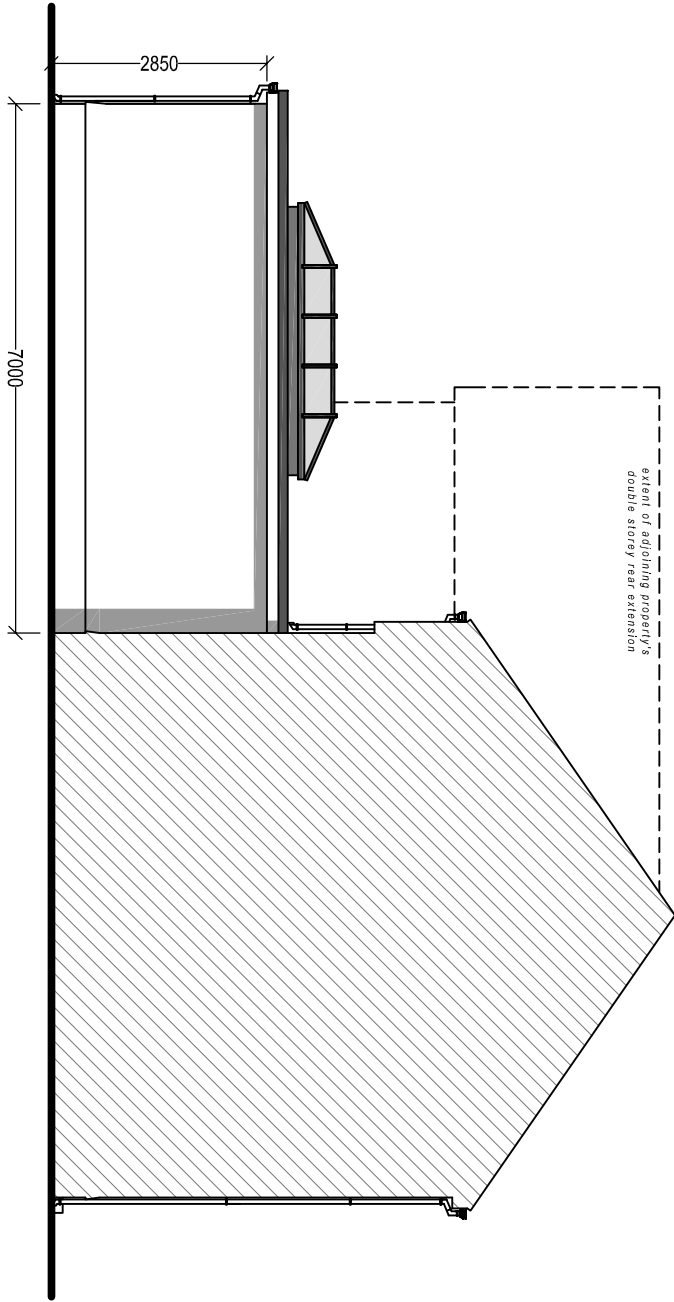

PROPOSED SIDE ELEVATION
Scale 1:100

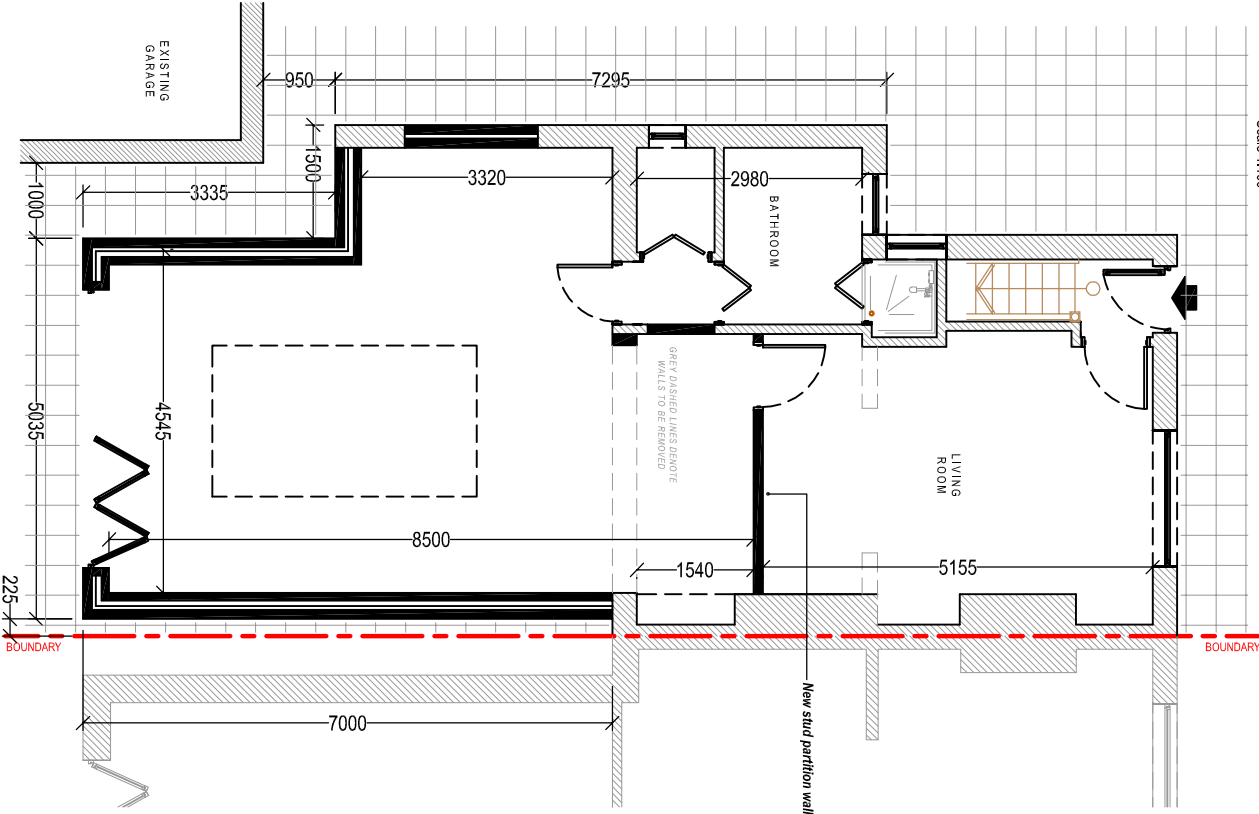

PROPOSED GROUND FLOOR PLAN
Scale 1:100

Client:

Mr & Mrs. D.Thomas
35 Llewelyn Street
Glyneath
Neath

Project Title:

PROPOSED SINGLE STOREY
REAR EXTENSION

General Notes:

1. Do not scale from this drawing. Take figures directly only.
2. Dimensions are in millimetres unless otherwise stated.

Drawing Issue:

PLANNING

Drawing Title:

PROPOSED ELEVATIONS & FLOOR PLAN

Drawing No:

004

Revision:

Date:

10-09-2021

Revised:

Scale(s):

1:100

Paper Size:

A3



Cwm Planning & Design Ltd.
(architectural and Draughting Services)