



DRAWING STATUS:
FOR PLANNING

General Notes: This drawing is for use on this site only unless contractually stated otherwise. **DO NOT SCALE** this drawing (printed or electronic versions). Contractors must check all dimensions from site. Discrepancies and/or ambiguities within this drawing, between it and information given elsewhere, must be reported immediately to the architect for clarification before proceeding. Unless specifically contracted to the contrary, all information on these drawings and associated specifications are design intent only. Final construction/proposals should be agreed between the client, competent contractor and any relevant statutory authorities/suppliers.:

SHEET SIZE: **A3**
297mm x 420mm

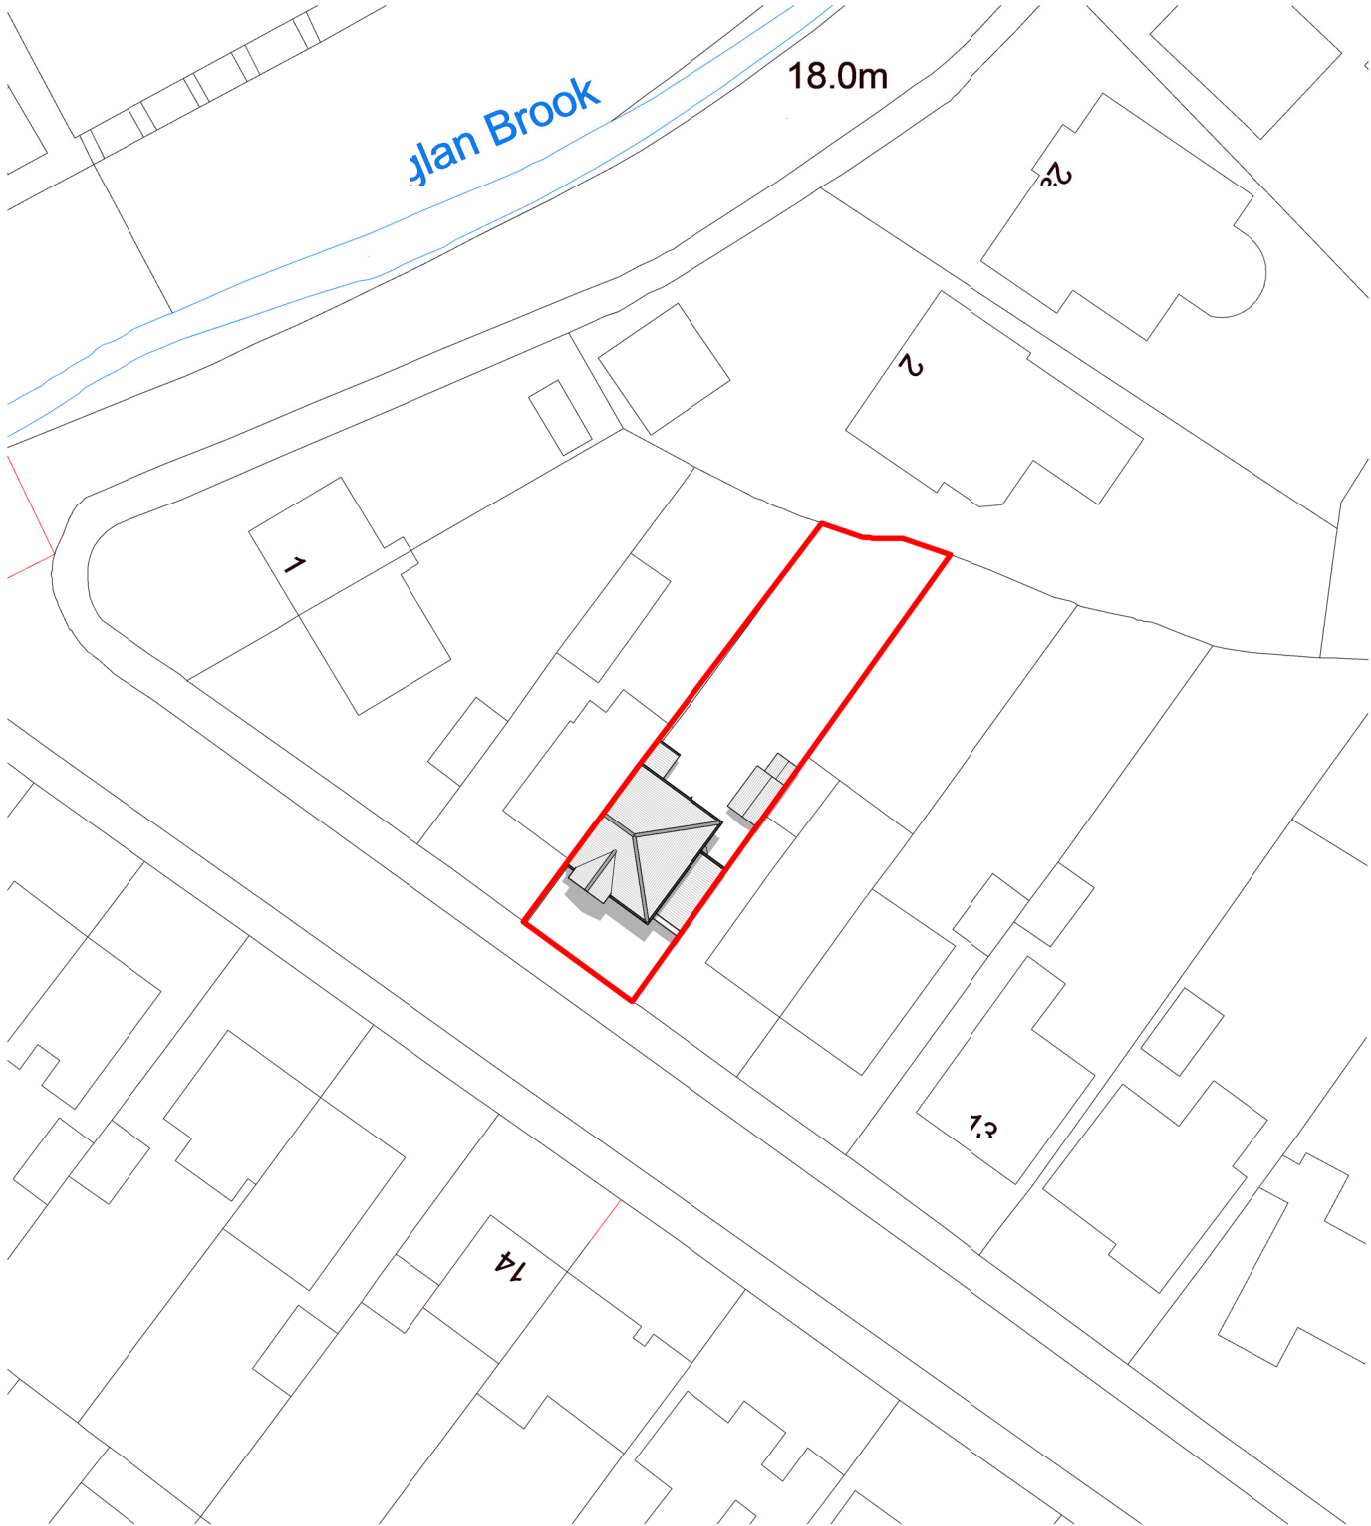


View No: **A** Site Plan - Existing
Scale: 1 : 500

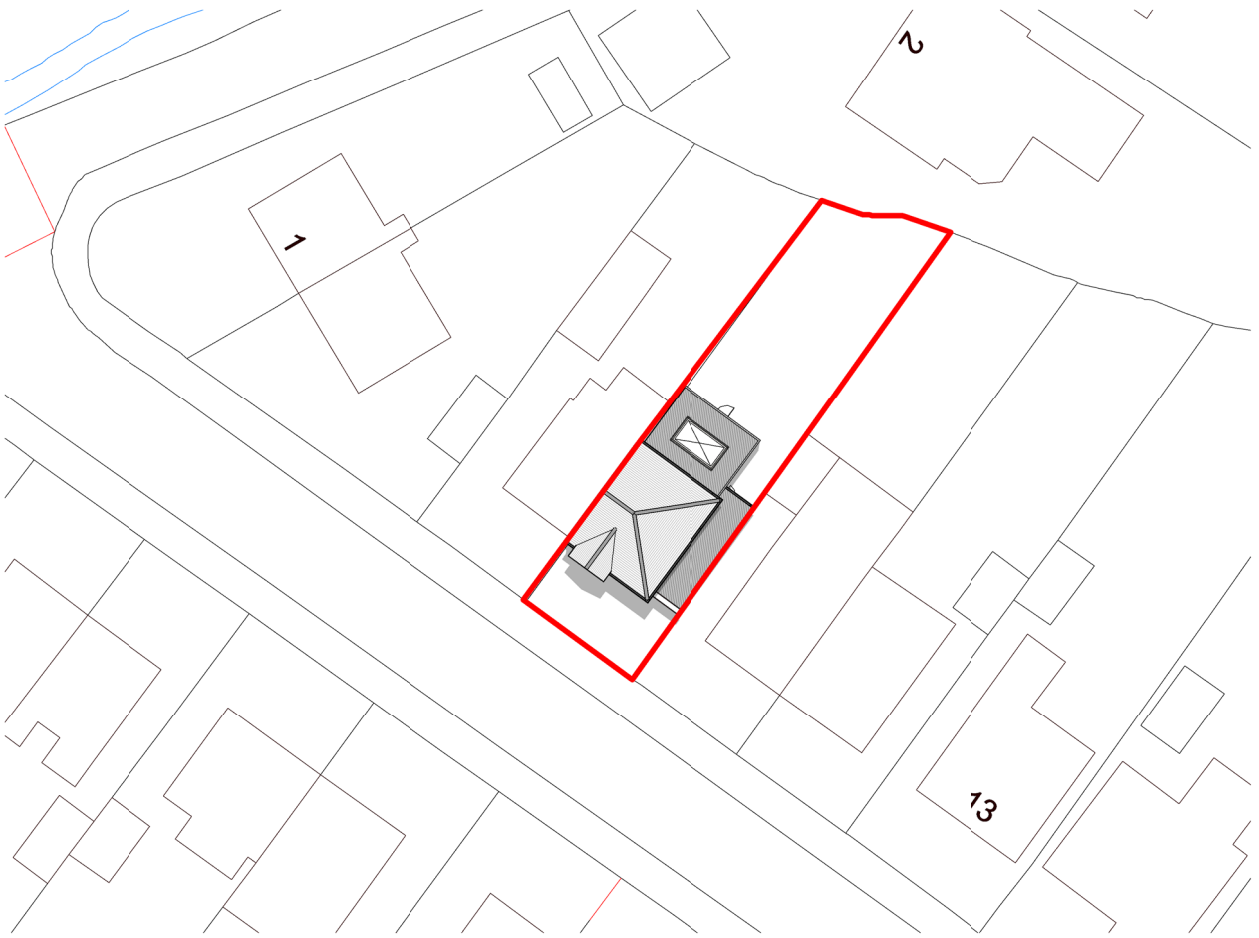

View No: **B** Site Plan - Proposed - Extract
Scale: 1 : 500

PLANNING OS & GA Key	
Line Types	Site boundary Adjacently owned site boundary New walls Existing walls
Symbols	N North Arrow. Note: True North is indicated on any relevant sheets (Location may vary per sheet) A Section Symbol Note: 'A' indicates Section Letter. 1 Elevation Symbol Note: '1' indicates Elevation Number.
Notes	X Nominal 'design Intent' dimensions Note: All dimensions are design intent only and should be confirmed onsite for accuracy prior to construction

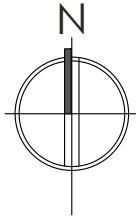

PLANNING & DESIGN

1-2345-7

PROJECT INFORMATION

PROJECT NO: 635 PROJECT DATE: May 2021

PROJECT TYPE: Residential

CURRENT REVISION STATUS

REVISION: **D** REV. DATE: 12.08.2021

DESCRIPTION: Updated inline with received Planning Letter P2021/0820

1:500

Dimensions below in m (meters):

0

10

20

30

40

Scale Bars should not be used for construction purposes or ascertaining accurate dimensions.