



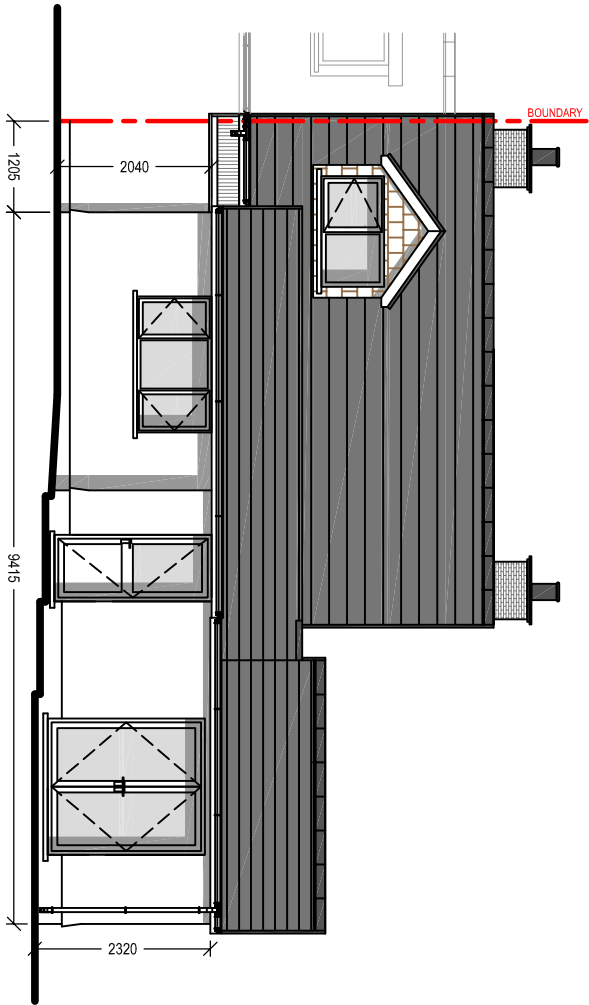


EXISTING REAR ELEVATION

Scale 1:100

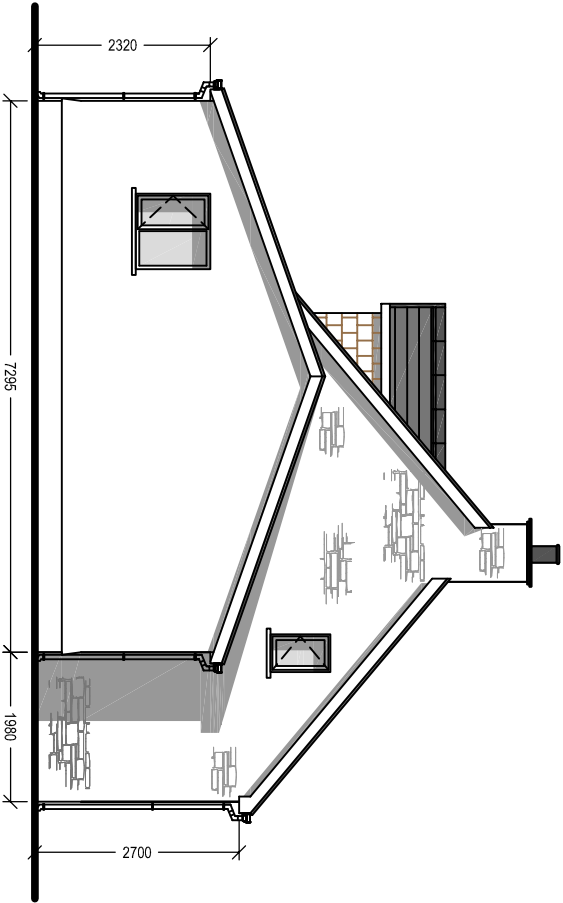


EXISTING SIDE ELEVATION

Scale 1:100

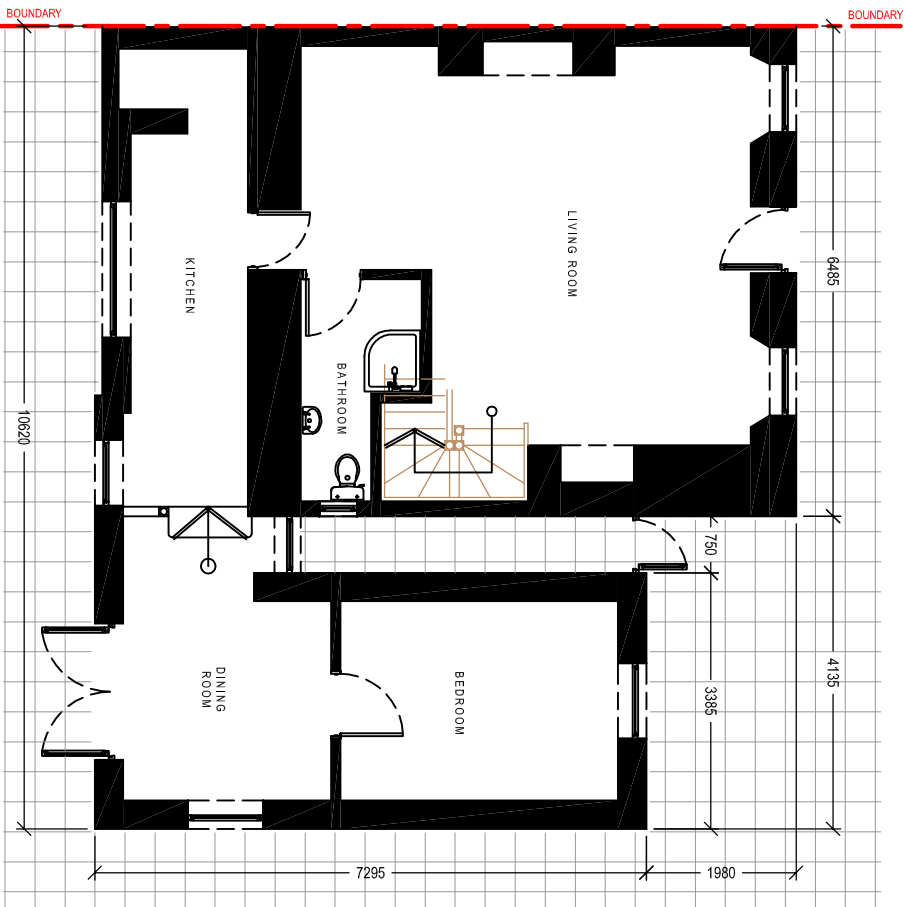

EXISTING GROUND FLOOR PLAN

Scale 1:100

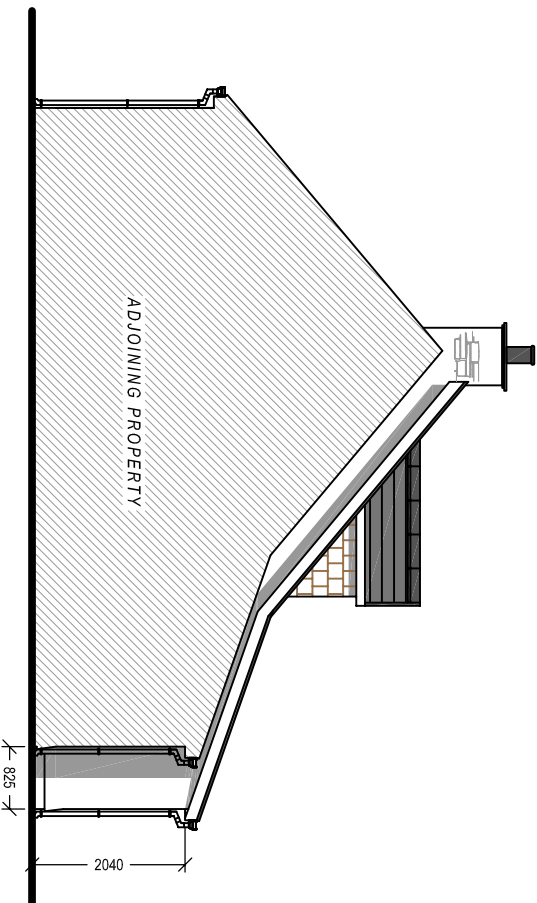

EXISTING SIDE ELEVATION

Scale 1:100

Client:

Mrs. Amanda Phillips
1 Cwm Clydach Cottages
Bryncoch

Project Title:

PROPOSED SINGLE STOREY
REAR EXTENSION

General Notes:

1. Do not scale from this drawing. Take figures wherever only.
2. Dimensions are in millimetres unless otherwise stated.

Drawing Issue:

PLANNING

Drawing Title:

EXISTING ELEVATIONS & FLOOR PLAN

Drawing No: 003

Revision:

Date: 10-09-2021

Revised:

Scale(s): 1:100

Paper Size:

A3



Cwm Planning & Design Ltd.
(architectural and Draughting Services)