

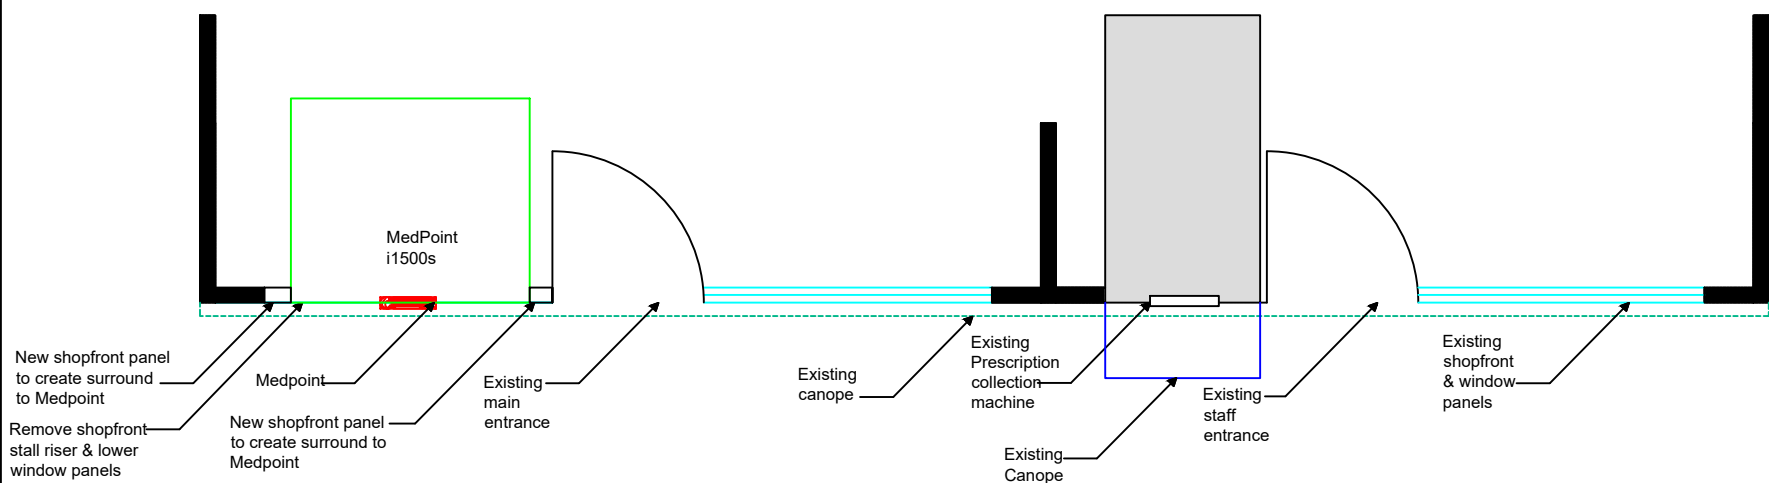
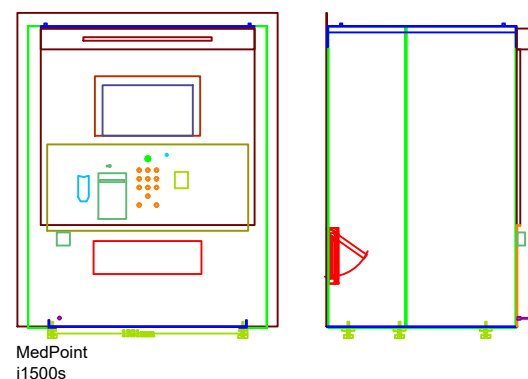


Proposed Shopfront - Front elevation

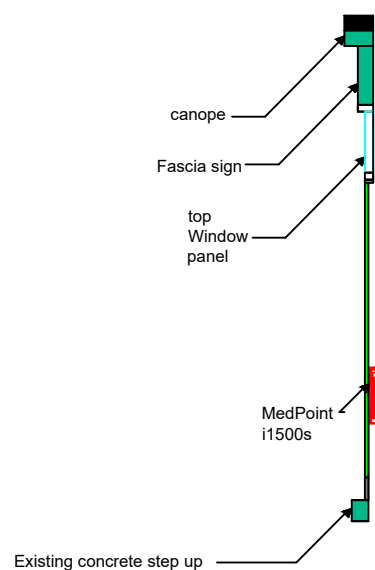

Scale Ruler in metres

 

Proposed Shopfront - side elevation

The Health Dispensary

July 2021

Scale 1:50 @ A3

C.Burton

Drawing 2

