




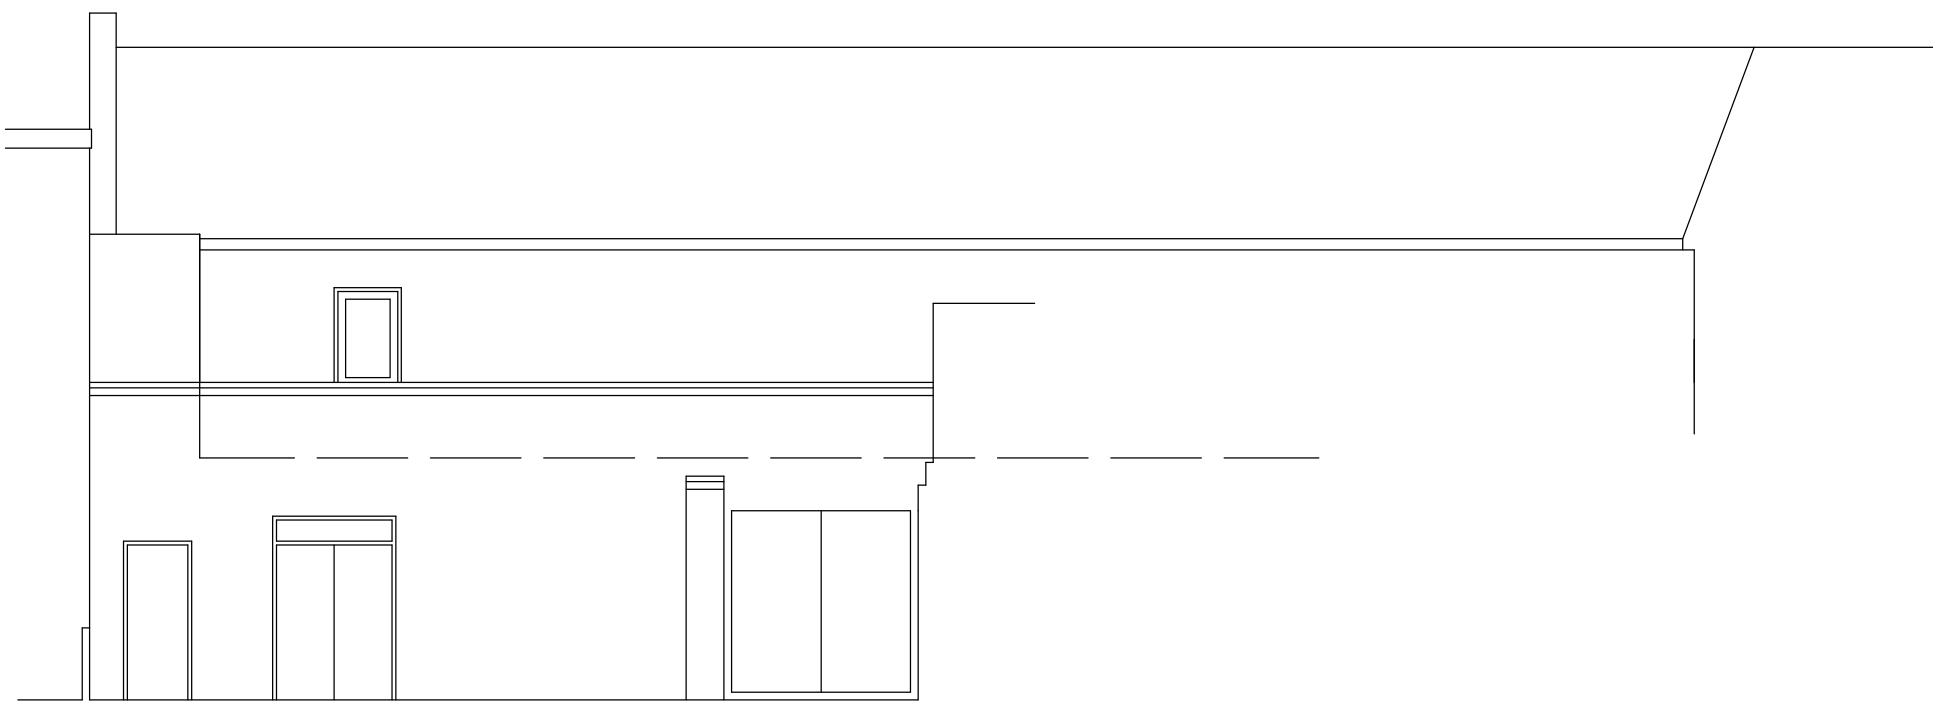


PROPOSED REAR ELEVATION TO REAR YARD OFF HIGH STREET

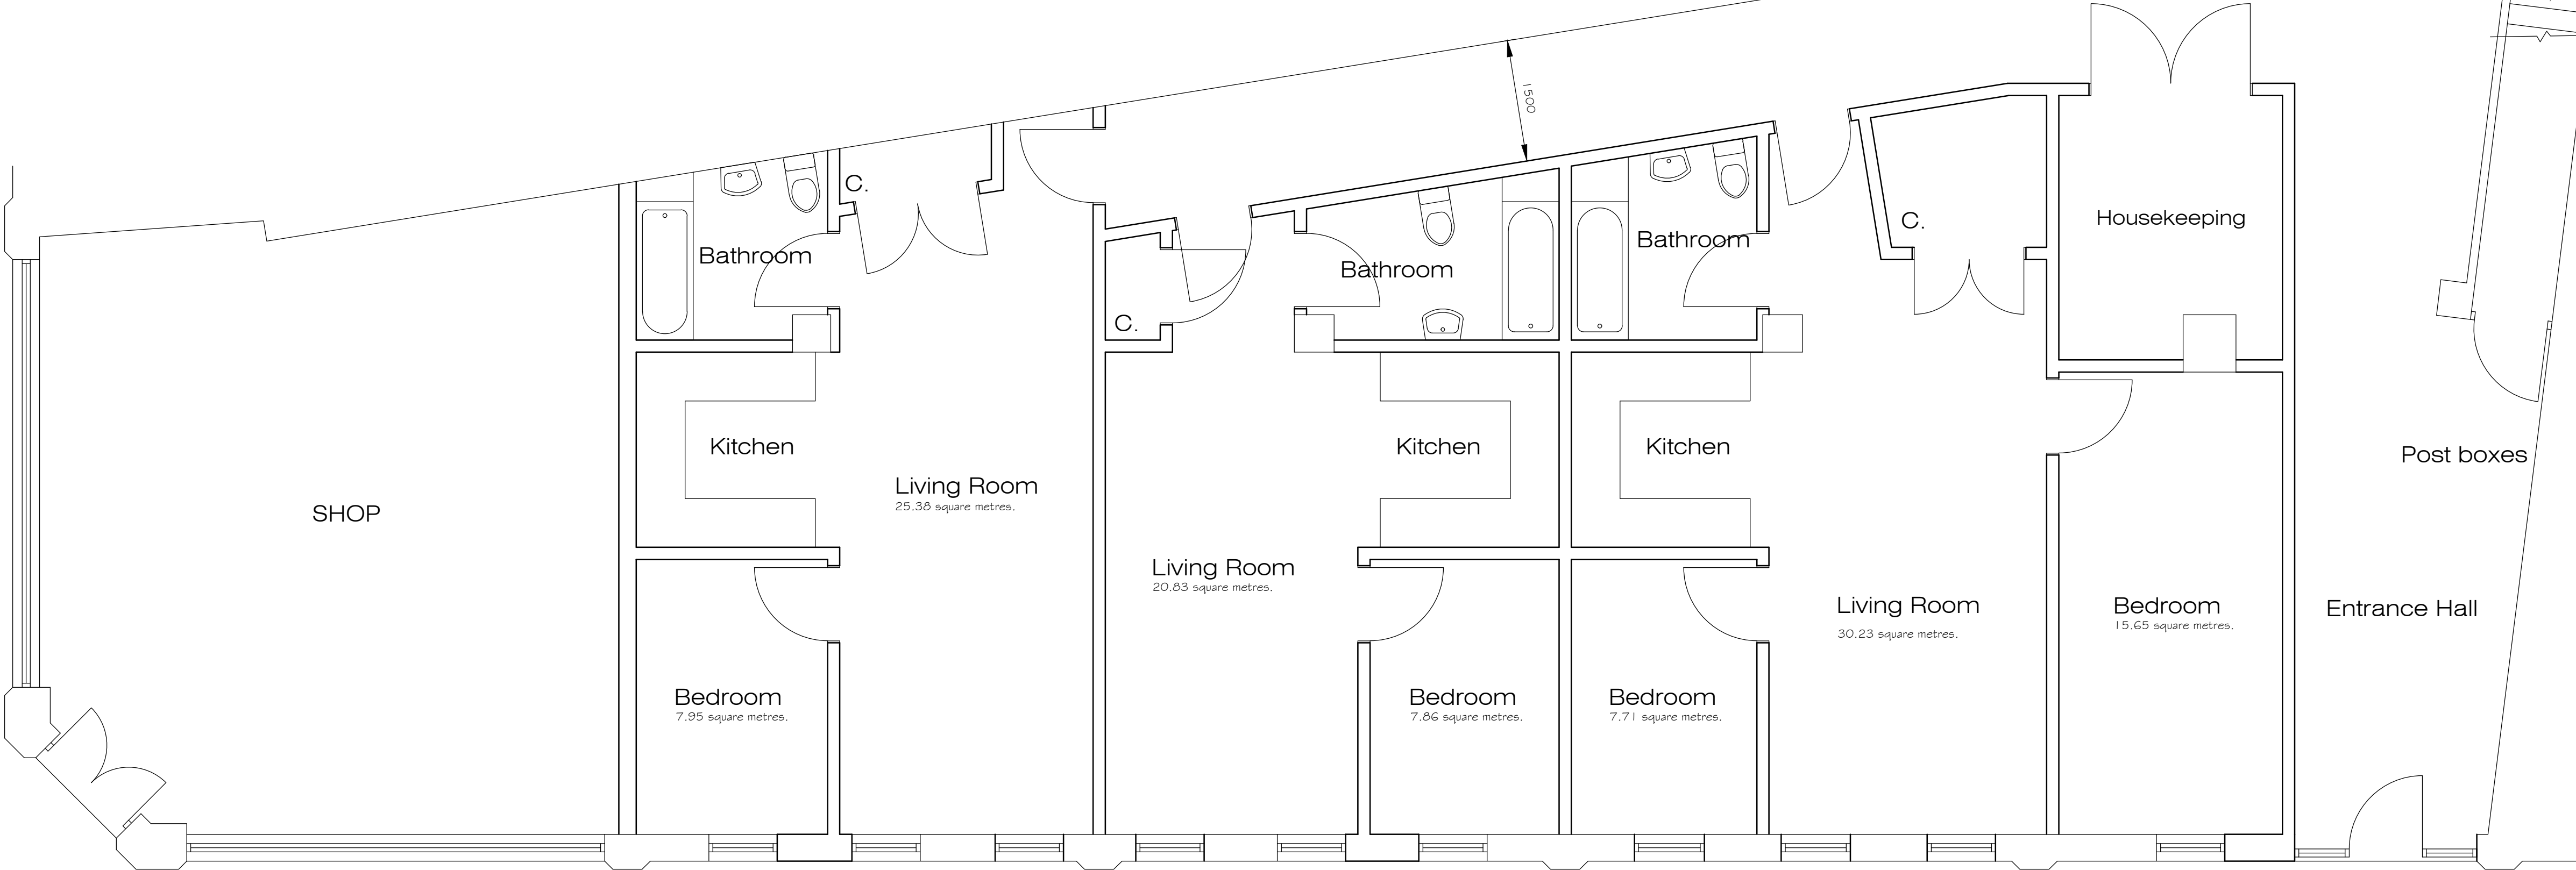

PROPOSED ELEVATION TO WIND STREET

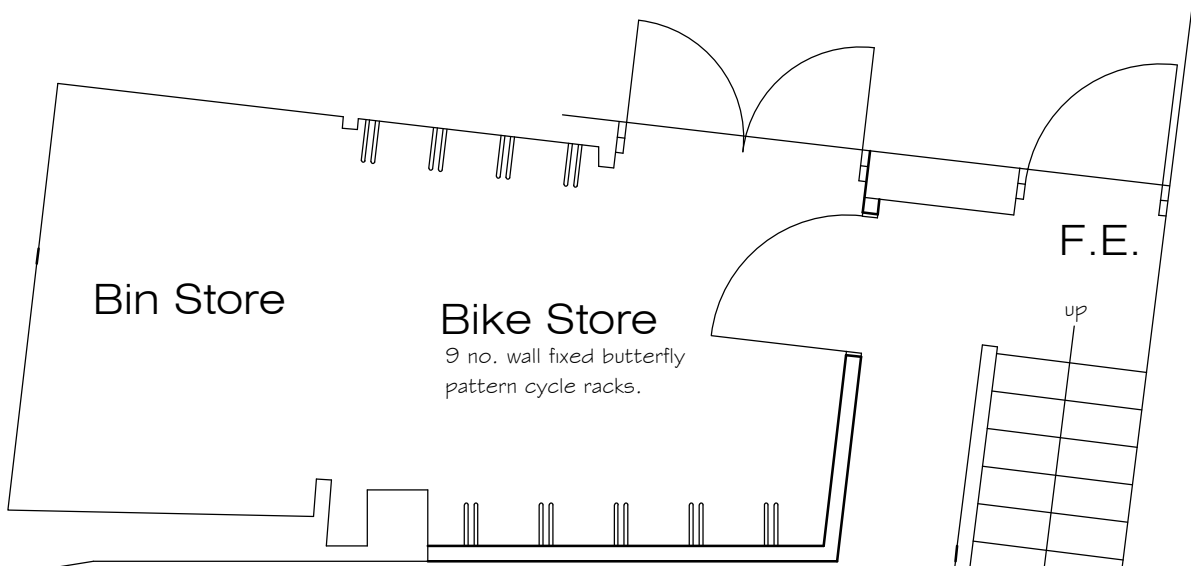

PROPOSED GROUND FLOOR PLAN

 

Crescent Architectural
Architectural Design & Services
M.C.I.A.T.
38 De La Beche Road, Sketty,
Swansea, SA2 9AR.
Mobile: 07818 067467
e-mail: crescent3000@aol.com

Project
Proposed Flat Conversion at 46 Wind Street, Neath, SA11 3EN.

Description
PLANNING DRAWING GROUND FLOOR
AND WIND STREET AND HIGH STREET
YARD ELEVATIONS.

Scale 1/50 & 1/100 @ A1.	Date January 2021 .
-----------------------------	------------------------

Drawn	Checked
-------	---------

Drawing No. PC21/1/3B
