


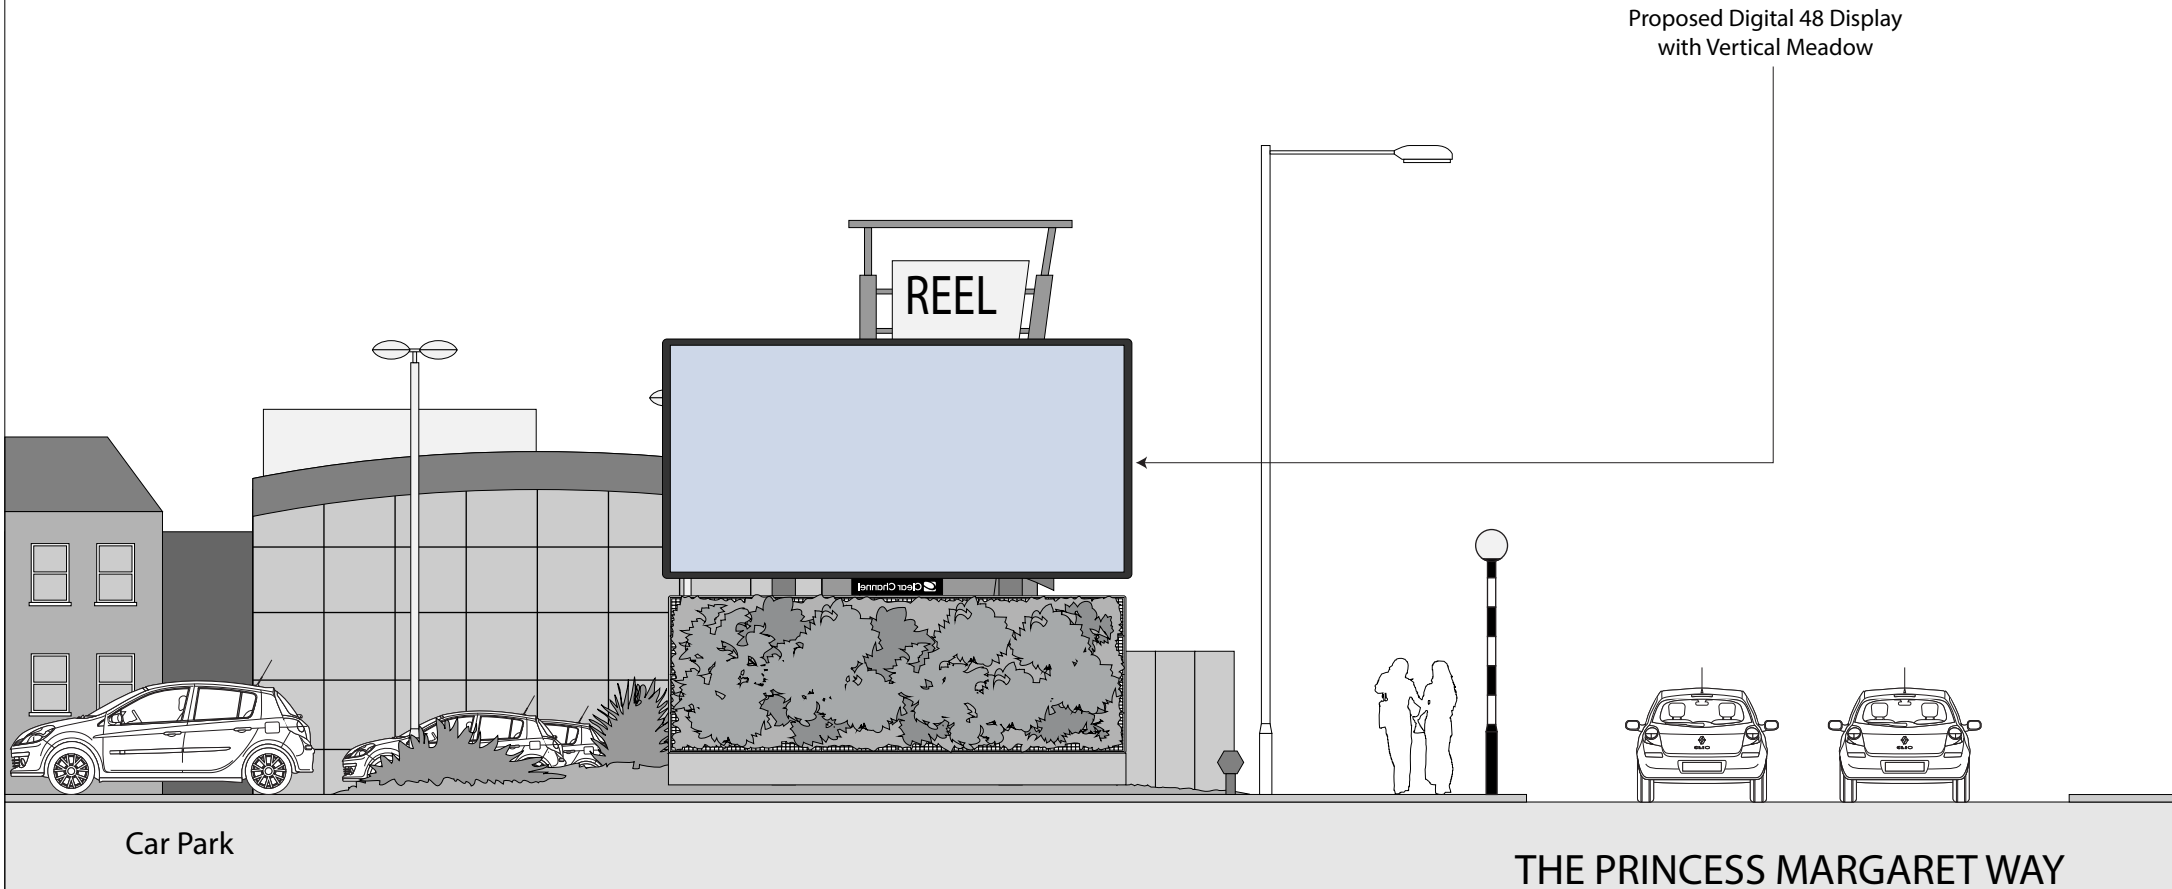

Site: Reel Cinema , Hollywood Park ,
The Princess Margaret Way,
Port Talbot SA12 6QW

Title: Proposed Northwest Elevation

Date: 09/08/2021

Dwg. No: PY4115/005

Rev: --

Scale: 1:100@A4

0m 2m 4m 6m 8m

