




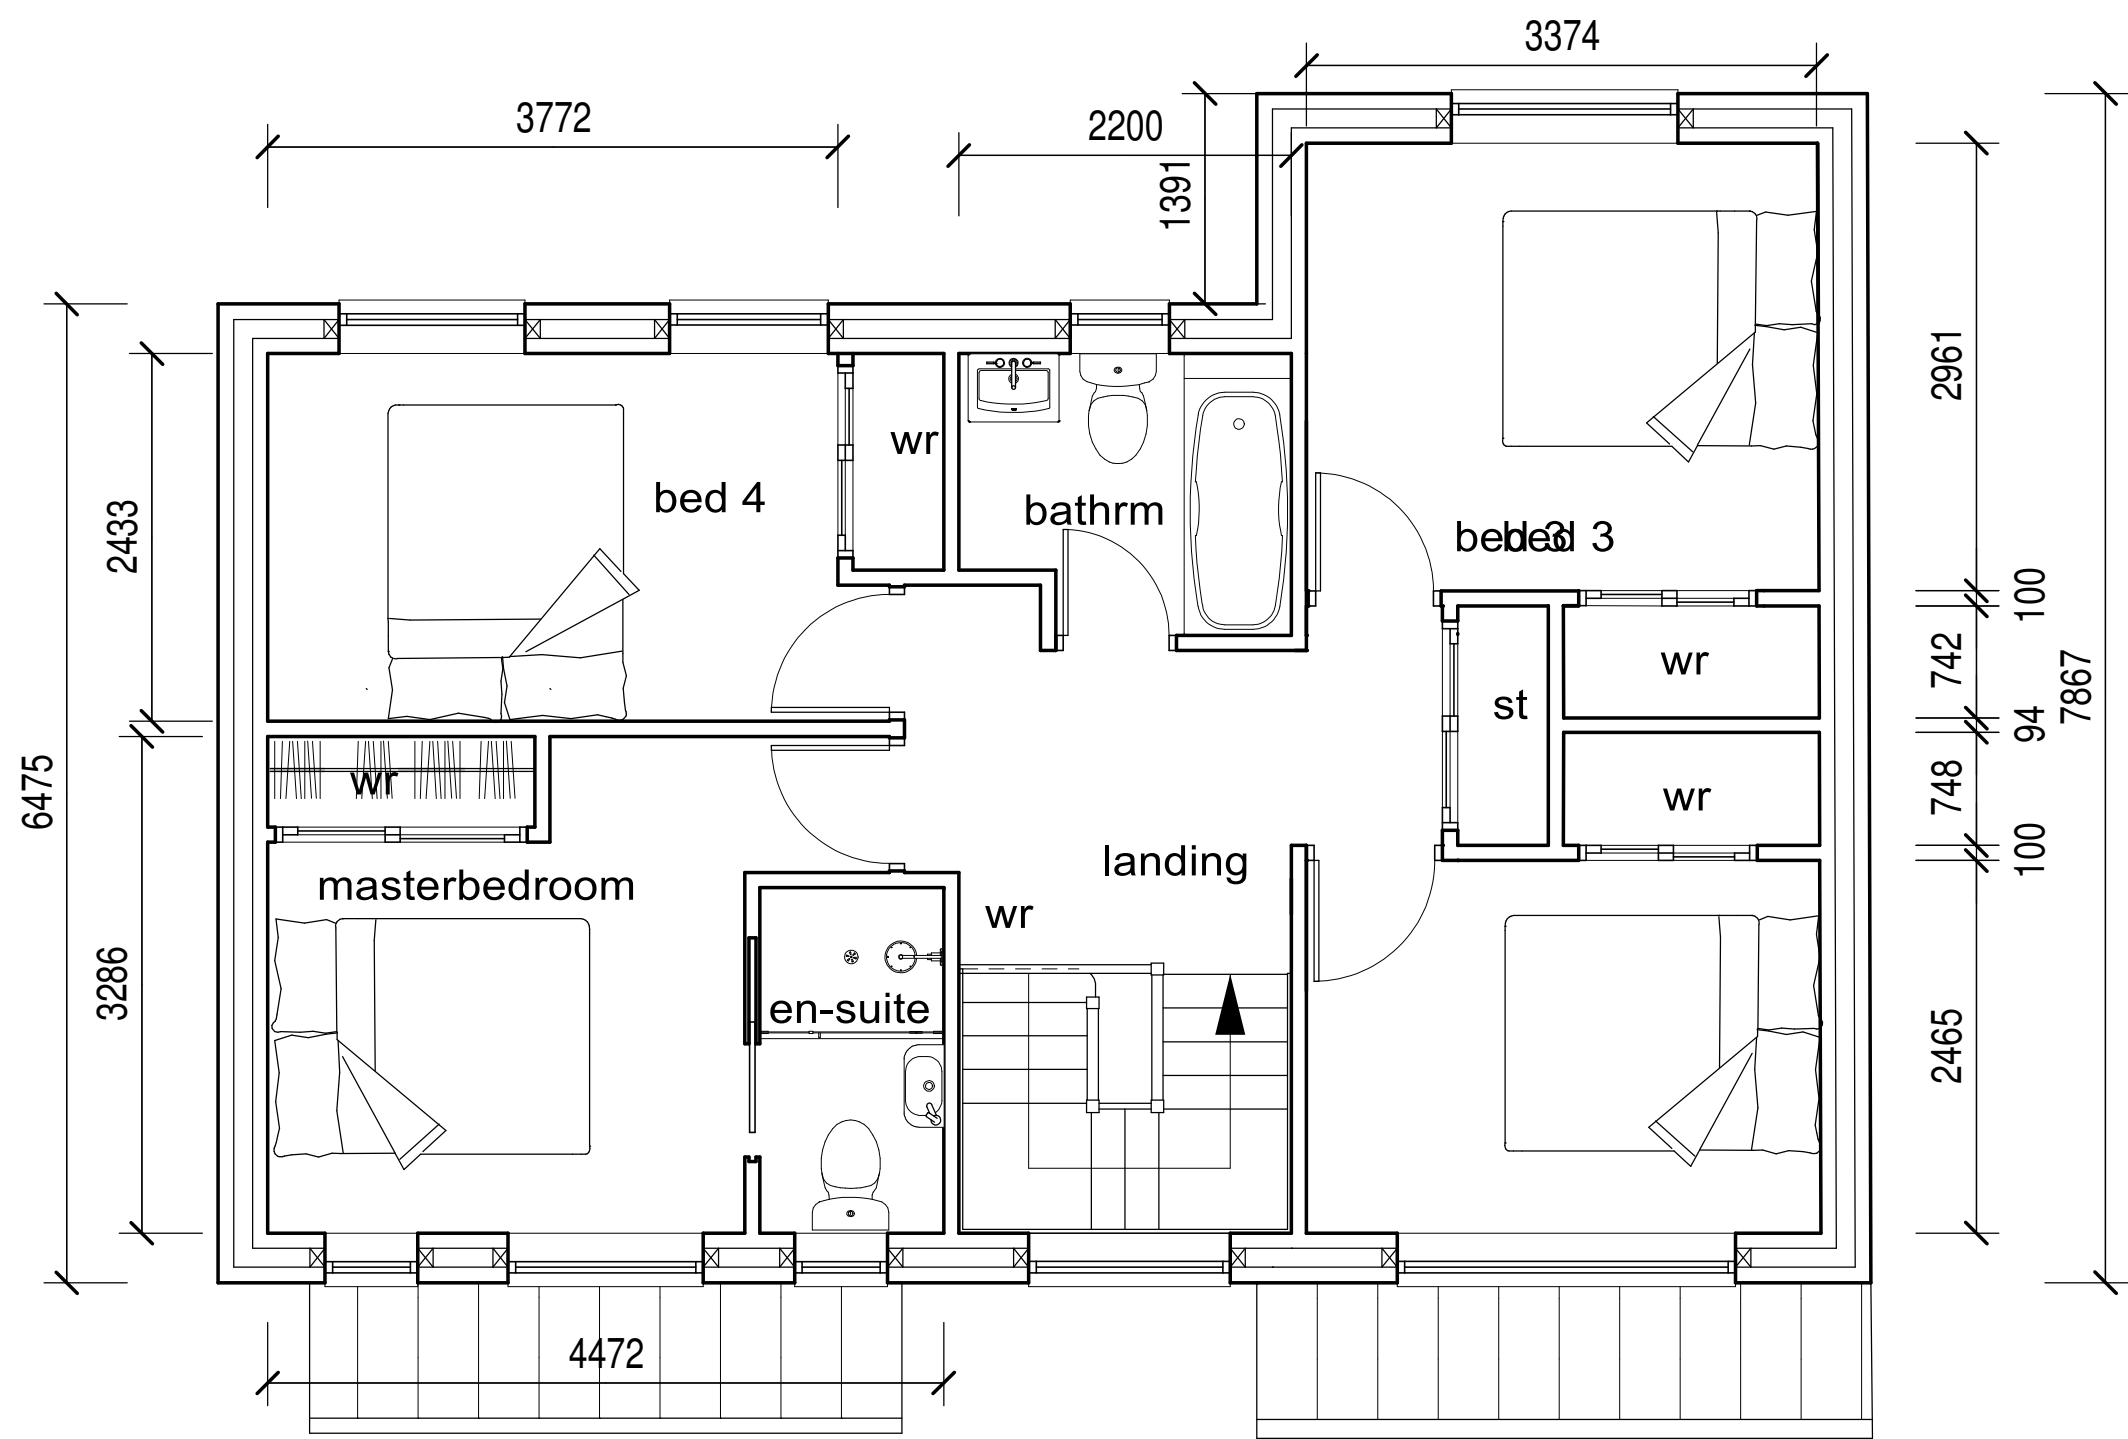

First floor plan: 64.5m² gia

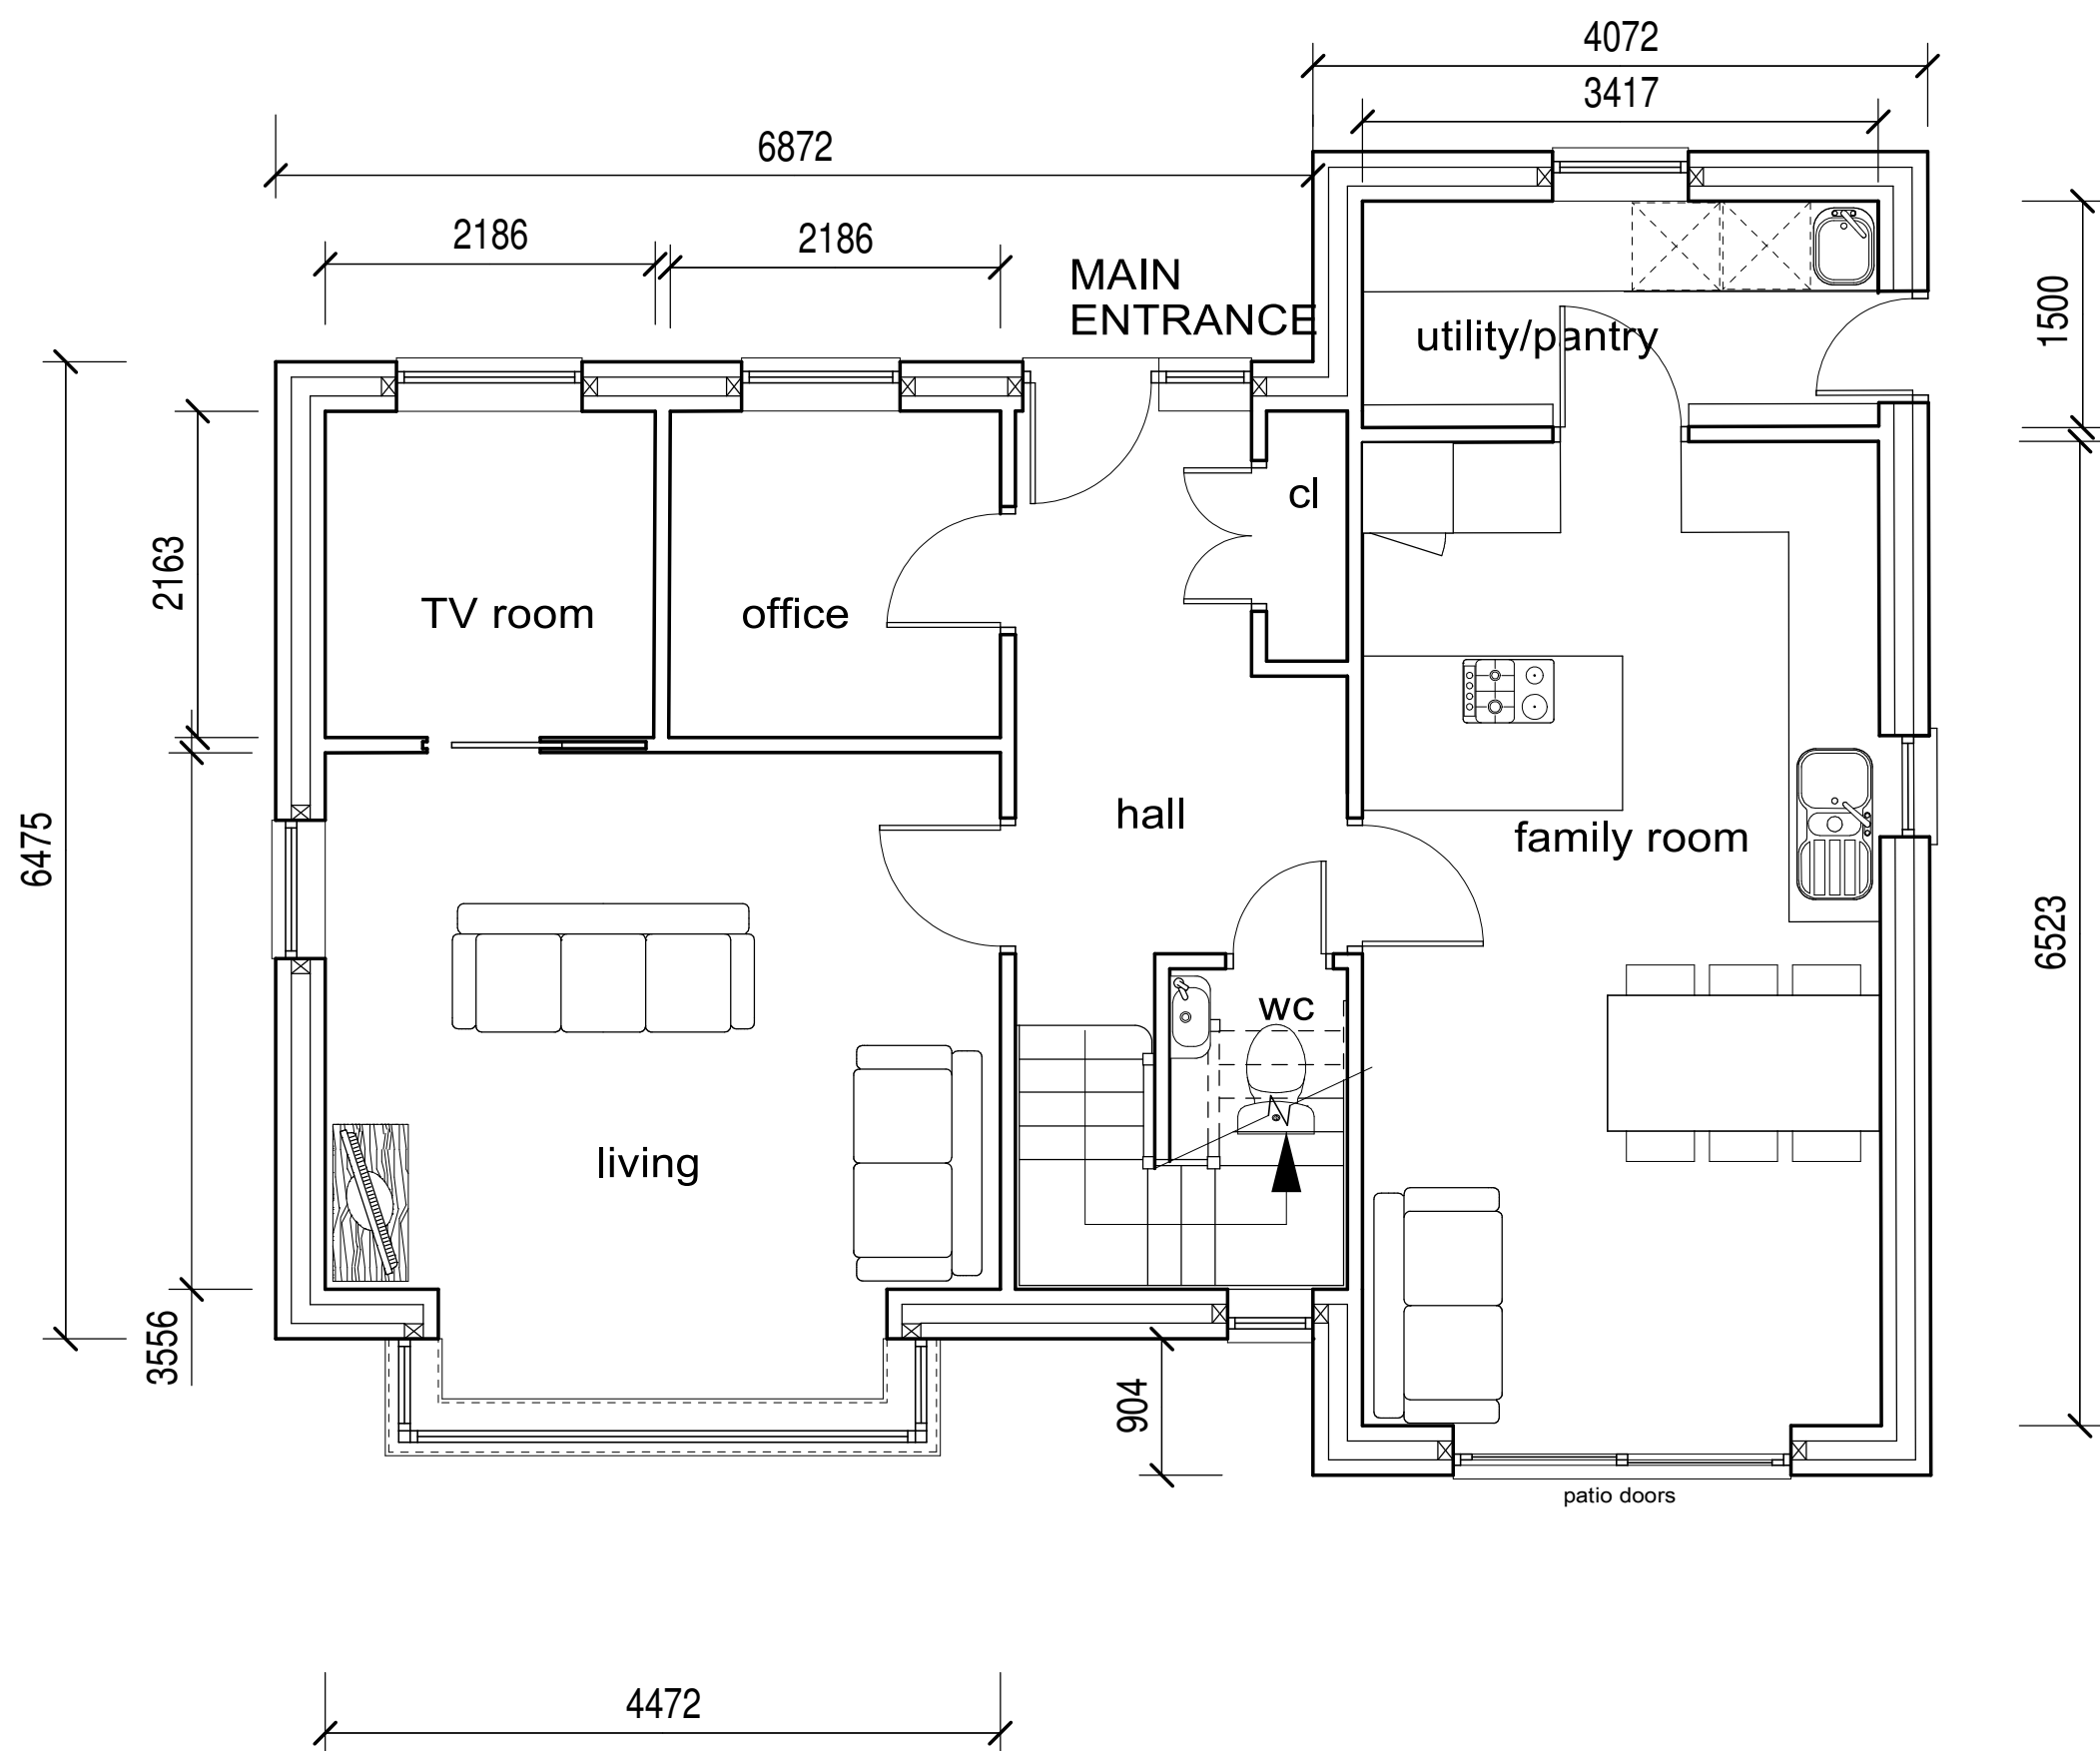

Ground floor plan: 70m² gia

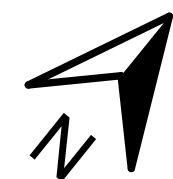

4B/8P detached house; gross internal area: 134.5m² gia

INDICATIVE PLANS ONLY: SCALE PARAMETERS PROVIDED

A	Redesigned unit	SNBW	15.3.21
rev	description	author	date
 Stephen Waldron Architects Ltd 07584 056 714; 01685 647 618; enquiries@stephenwaldronarchitects.com; www.stephenwaldronarchitects.com			
client			
9 Maes Llwynonn, Neath, SA10 8AQ			
project			
Proposed new house			
drawing title			
Indicative house plans type B			
drawing no.		scale	date
1922.PL07		1:50 @ A2	27.7.21
		signed	SNBW