
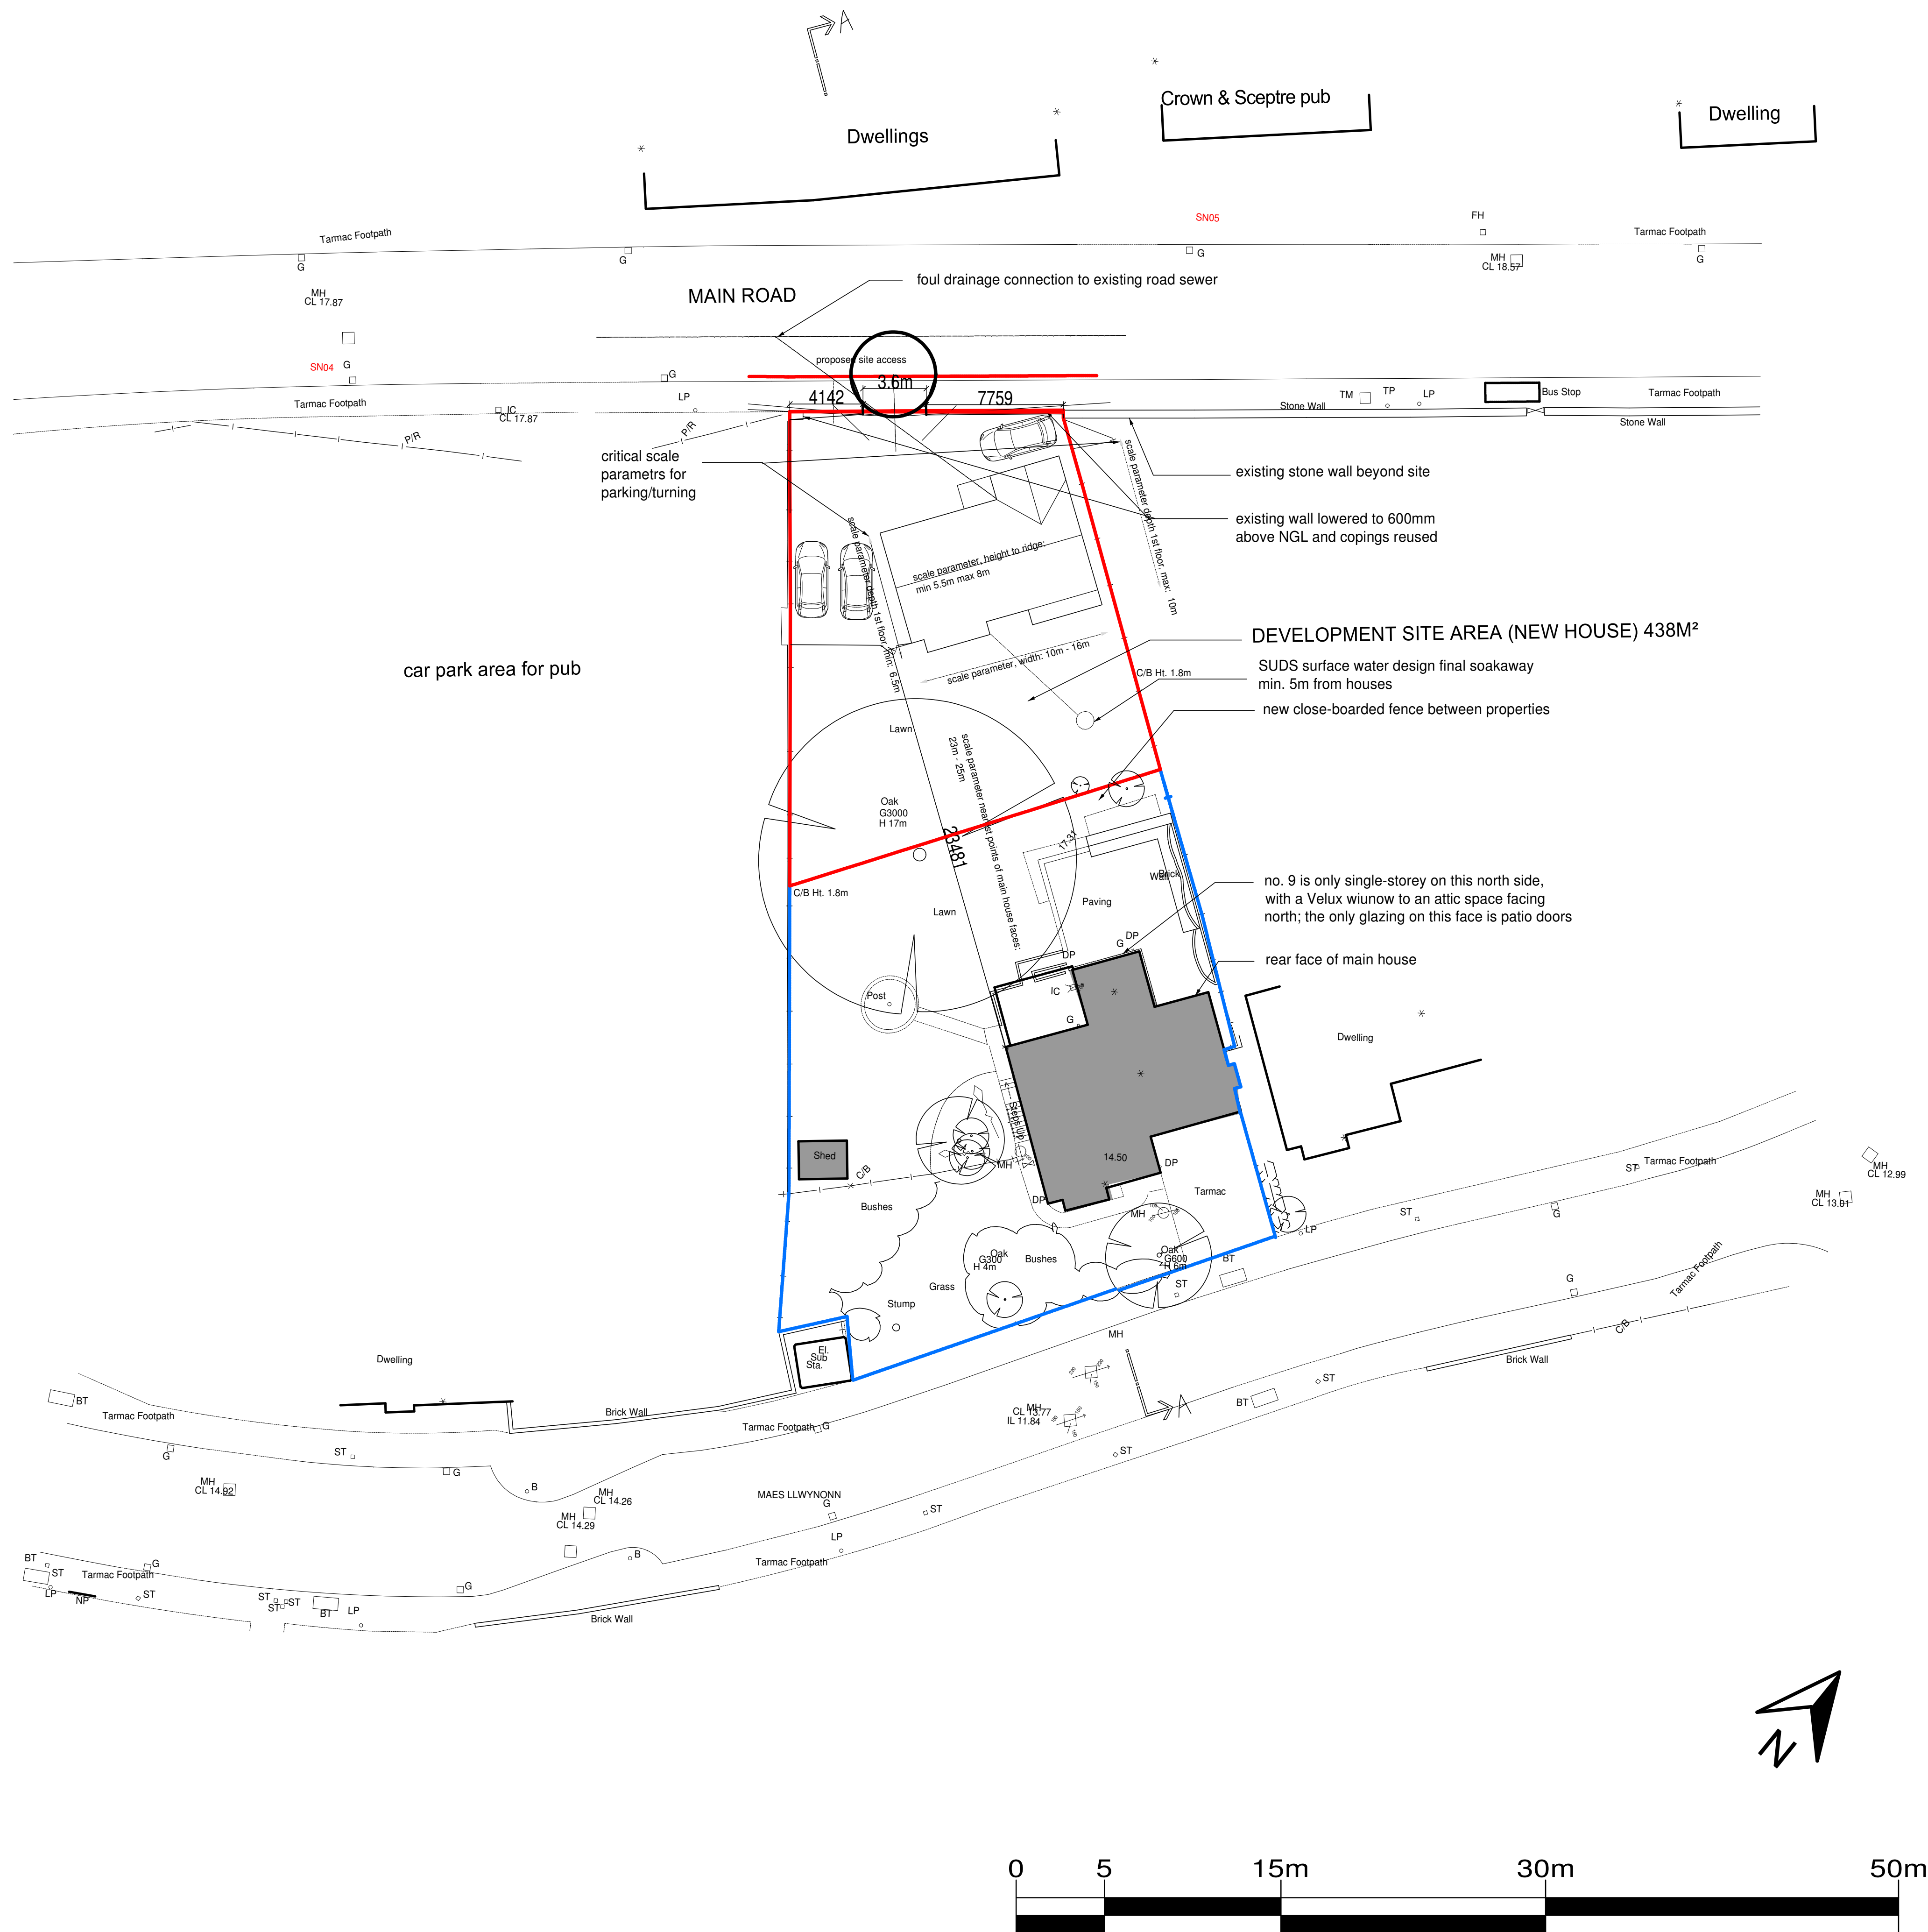


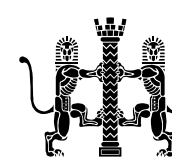

rev	description		author date
 Stephen Waldron Architects Ltd 07584 056 714 01685 647 618 enquiries@stephenwaldronarchitects.com www.stephenwaldronarchitects.com			
client			
9 Maes Llwynn, Neath, SA10 8AQ			
project			
Proposed new house			
drawing title			
Proposed alternative site plan			
drawing no.	scale	date	signed
1922.PL08	1:200 @ A1	27.7.21	SNBW