

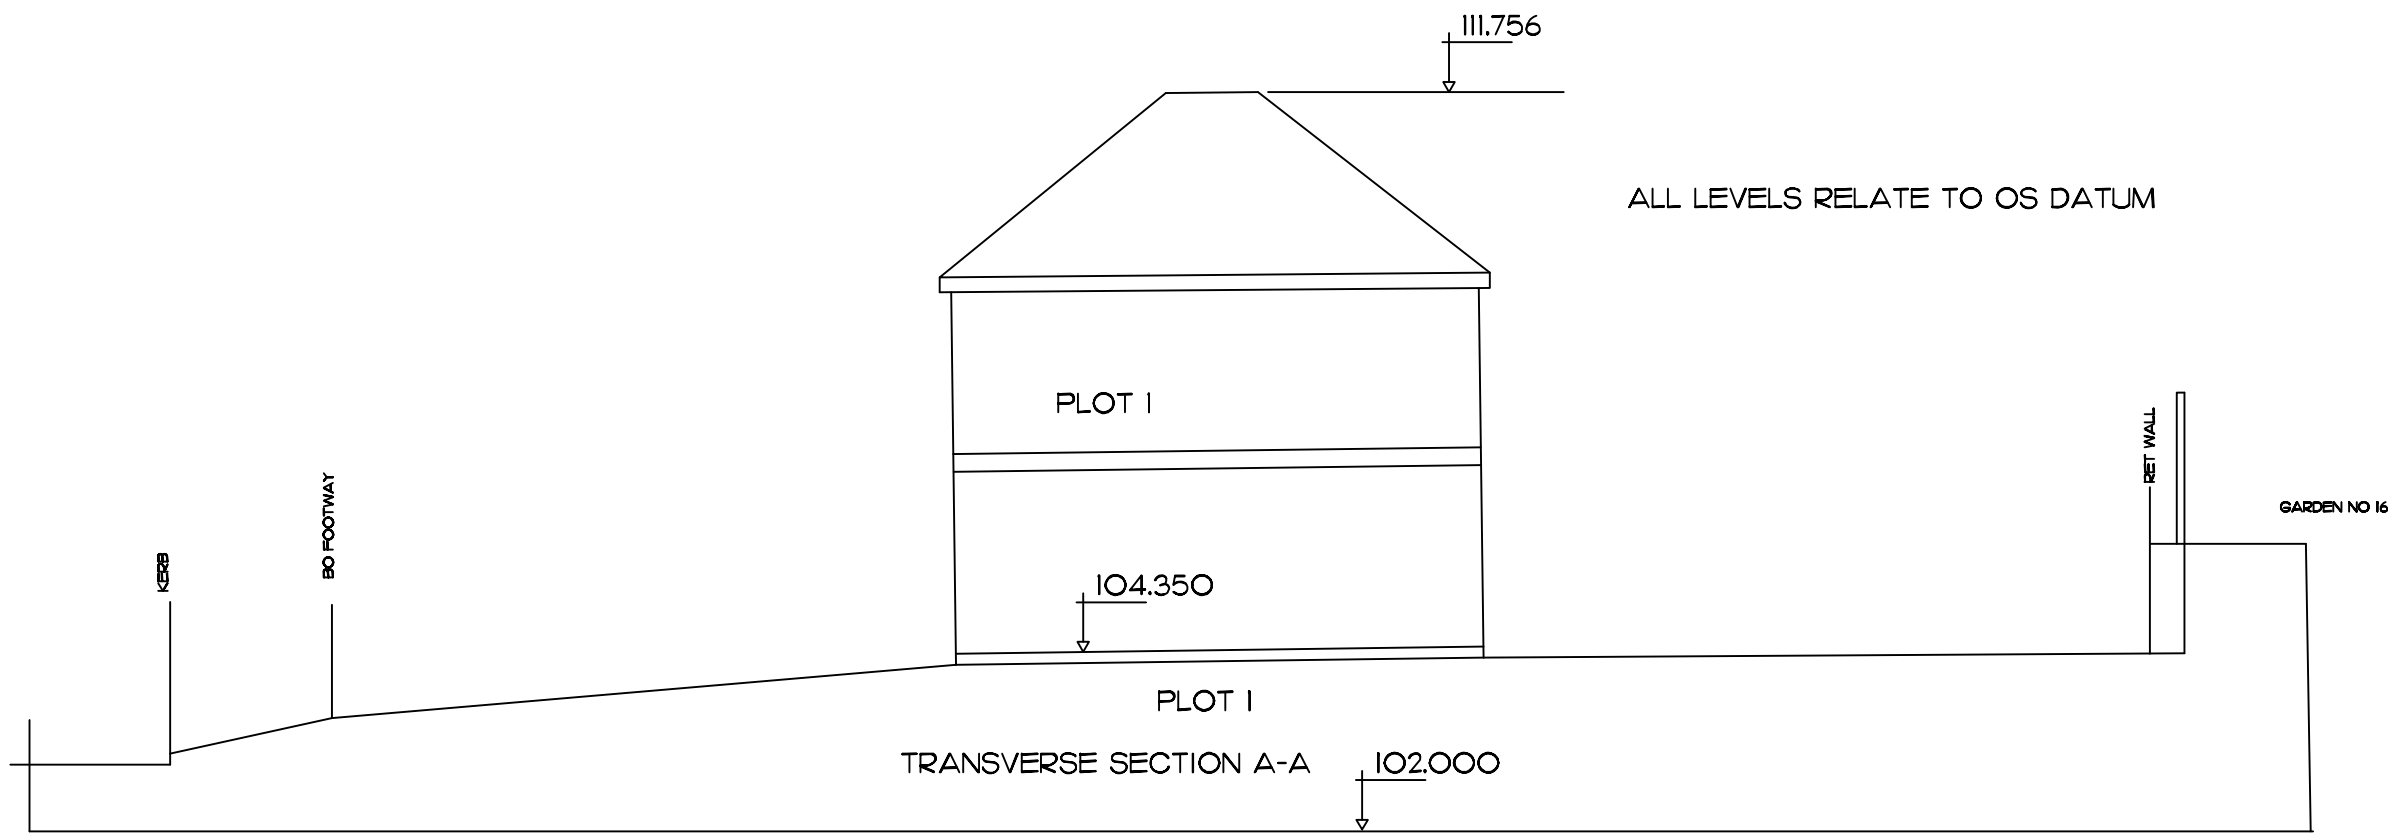
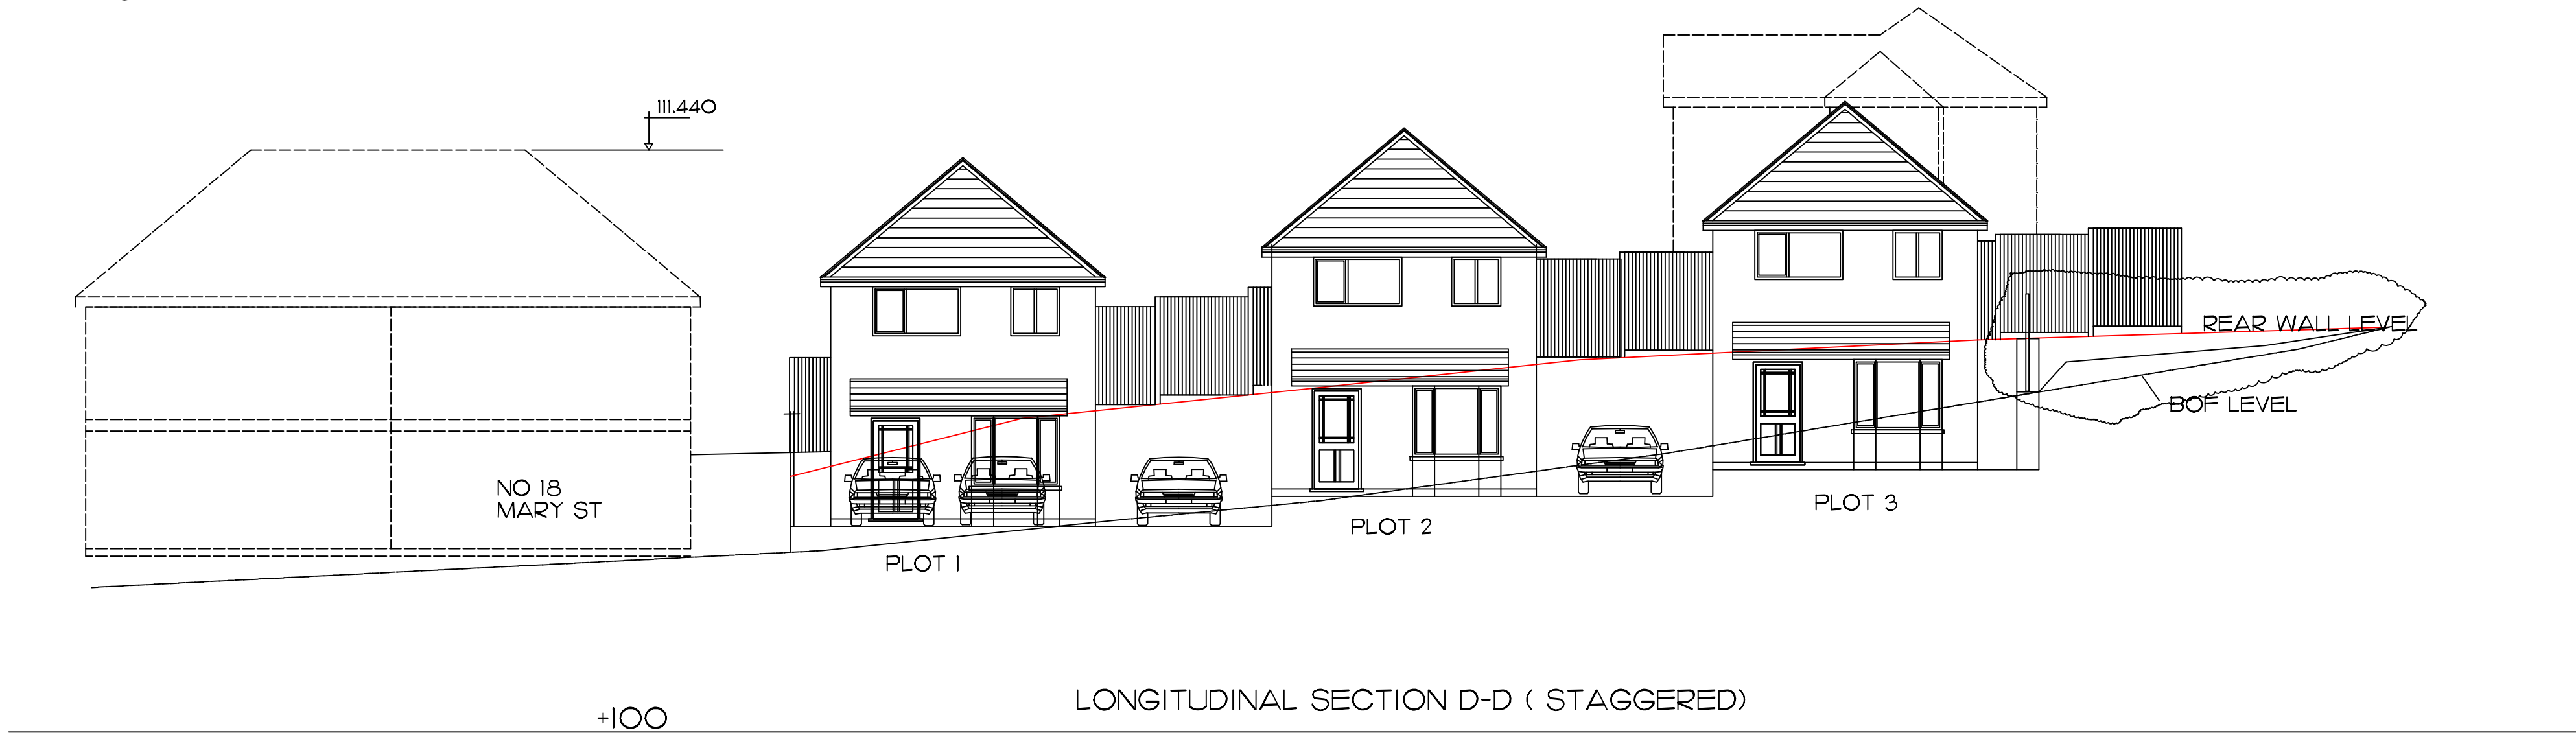


CONDITION 4 DISCHARGE

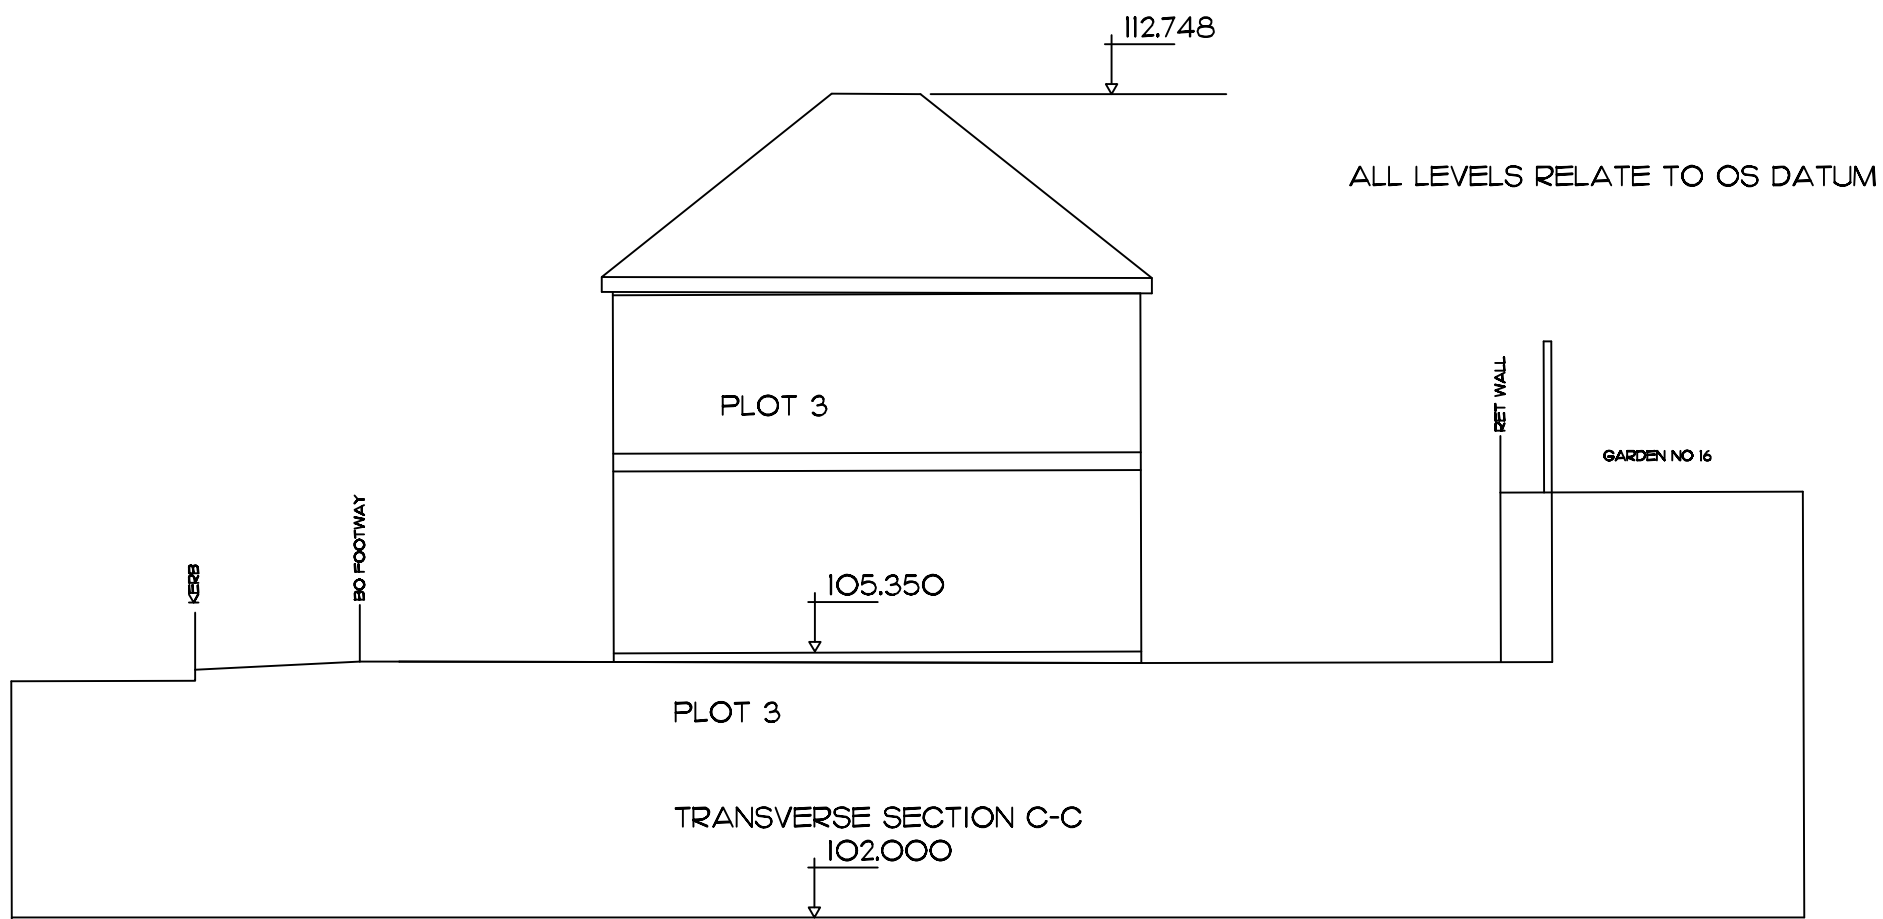

INFORMATION ADDED TO THIS DRAWING REFERS TO DISCHARGE OF CONDITIONS 4 AND 7

ALL WINDOWS ON REAR ELEVATION OF ALL PLOTS TO BE OBSCURE GLAZED AND NON OPENABLE BELOW 1.7M ABOVE FFL
CONDITION 7

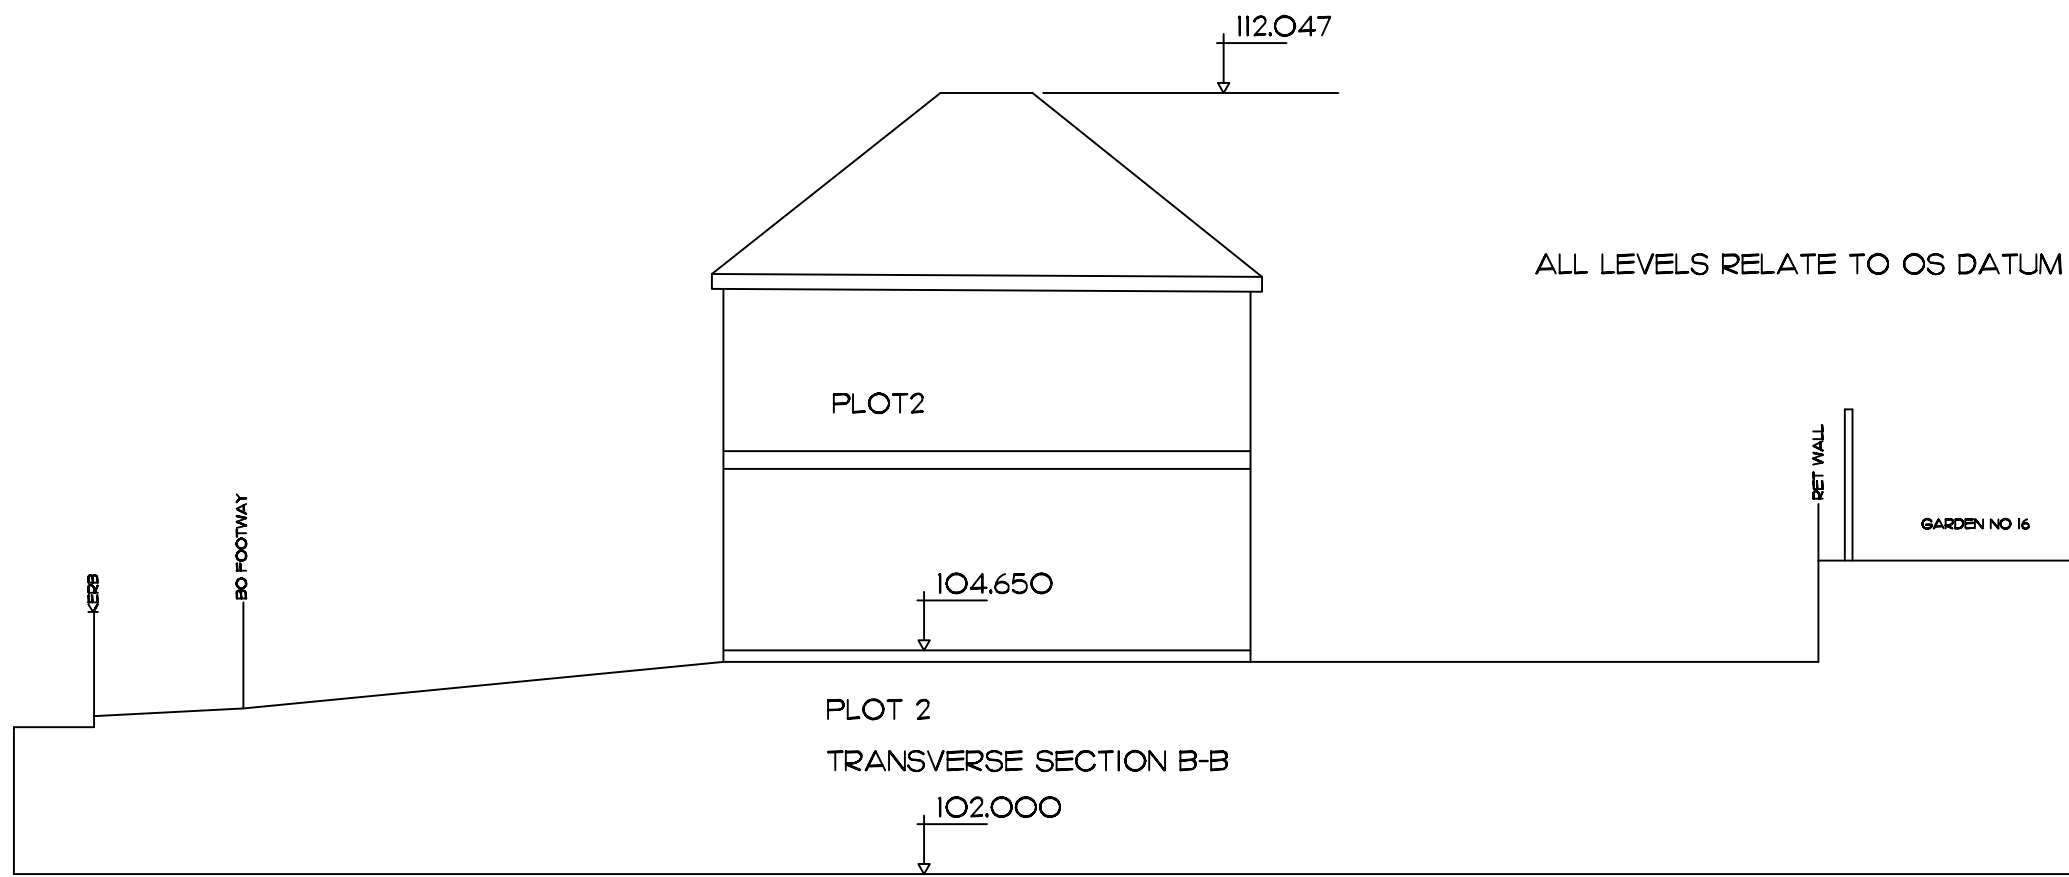

B	AUG '21	MINOR AMMENDMENTS
A	JUNE '21	FINISHED LEVELS ADDED DISCHARGE CONDITION 4
REV	DATE	AMENDMENTS
GWYR DESIGN CONSULTANCY LTD 120 BISHOPSTON RD BISHOPSTON SWANSEA SA3 3EU 01792 233833		
NEATH ABBEY CONSTRUCTION LTD 29 TAILLWYD RD NEATH ABBEY		
PROPOSED 3 HOUSE DEVELOPMENT AT MARY ST/A4019 CRYNANT NEATH		
DRAWING TITLE CROSS SECTIONS CONDITIONS 4 AND 7 DISCHARGE		
JOB NO		
DRAWN		
DATE		
DATE		
SCALES 1/100		
DRAWING NO NAC - AP - CRY -01		
B		