


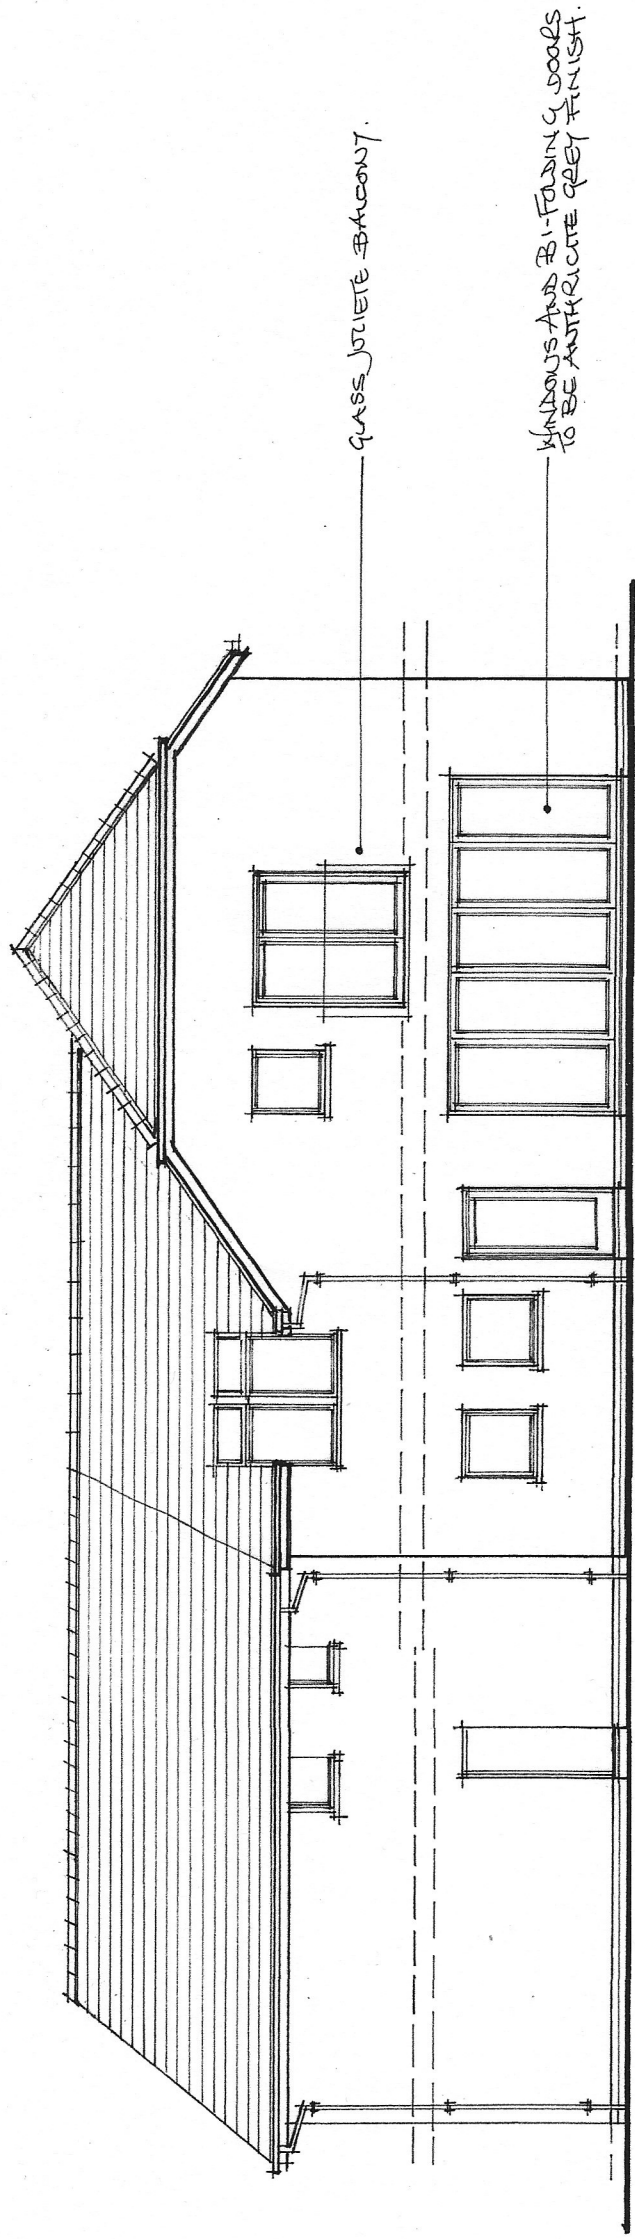


NORTH WEST ELEVATION

Roof Gable End To Be
Natural Slate.

FRSIDS AND SOFFITS TO BE
ANTHRACITE GREY FINISH.

WALLS TO BE SMOOTH RENDER
WITH NATURAL GREY FINISH.

PAINTED DRAINPIPES AND
GUTTERS TO BE ANTHRACITE
GREY FINISH.

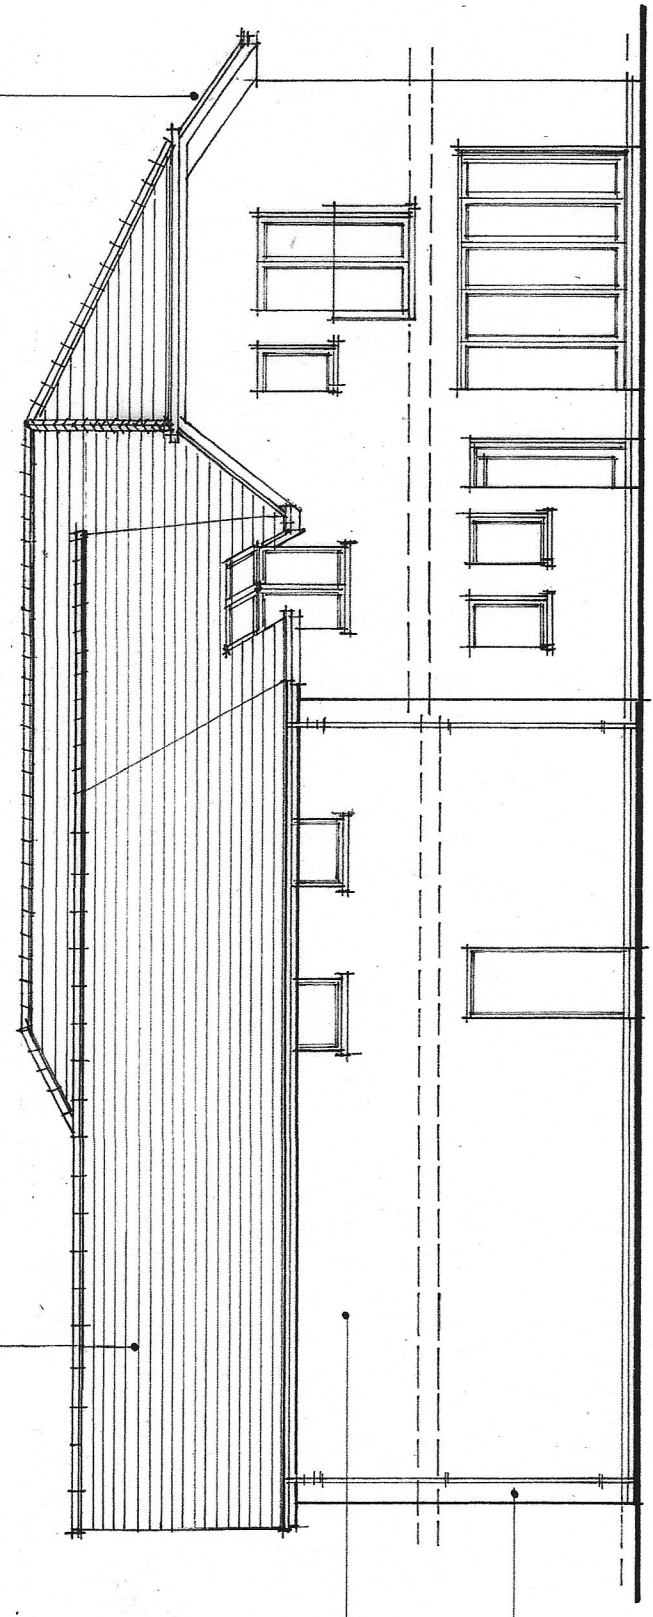

NORTH EAST ELEVATION

Rev. B 06. 2021
Roof Design Amended
(Gable Above Garage)

mjs designs (cymru) ltd
architectural design-project management
07530 134442

NOTES:

0m 1m 2m 3m 4m 5m 6m

All dimensions must be checked on site and
not scaled from this drawing.

Client
Mr & Mrs Peter Rees

Job Title
Plot, Cae Rhys Ddu, Cimla, Neath, SA11 1JB

Scale
1:100 @ A3

Drawn by
Date 04. 2021

Drawing Title
ELEVATION SHEET 2

Drg No.
212203.04

Rev
B