




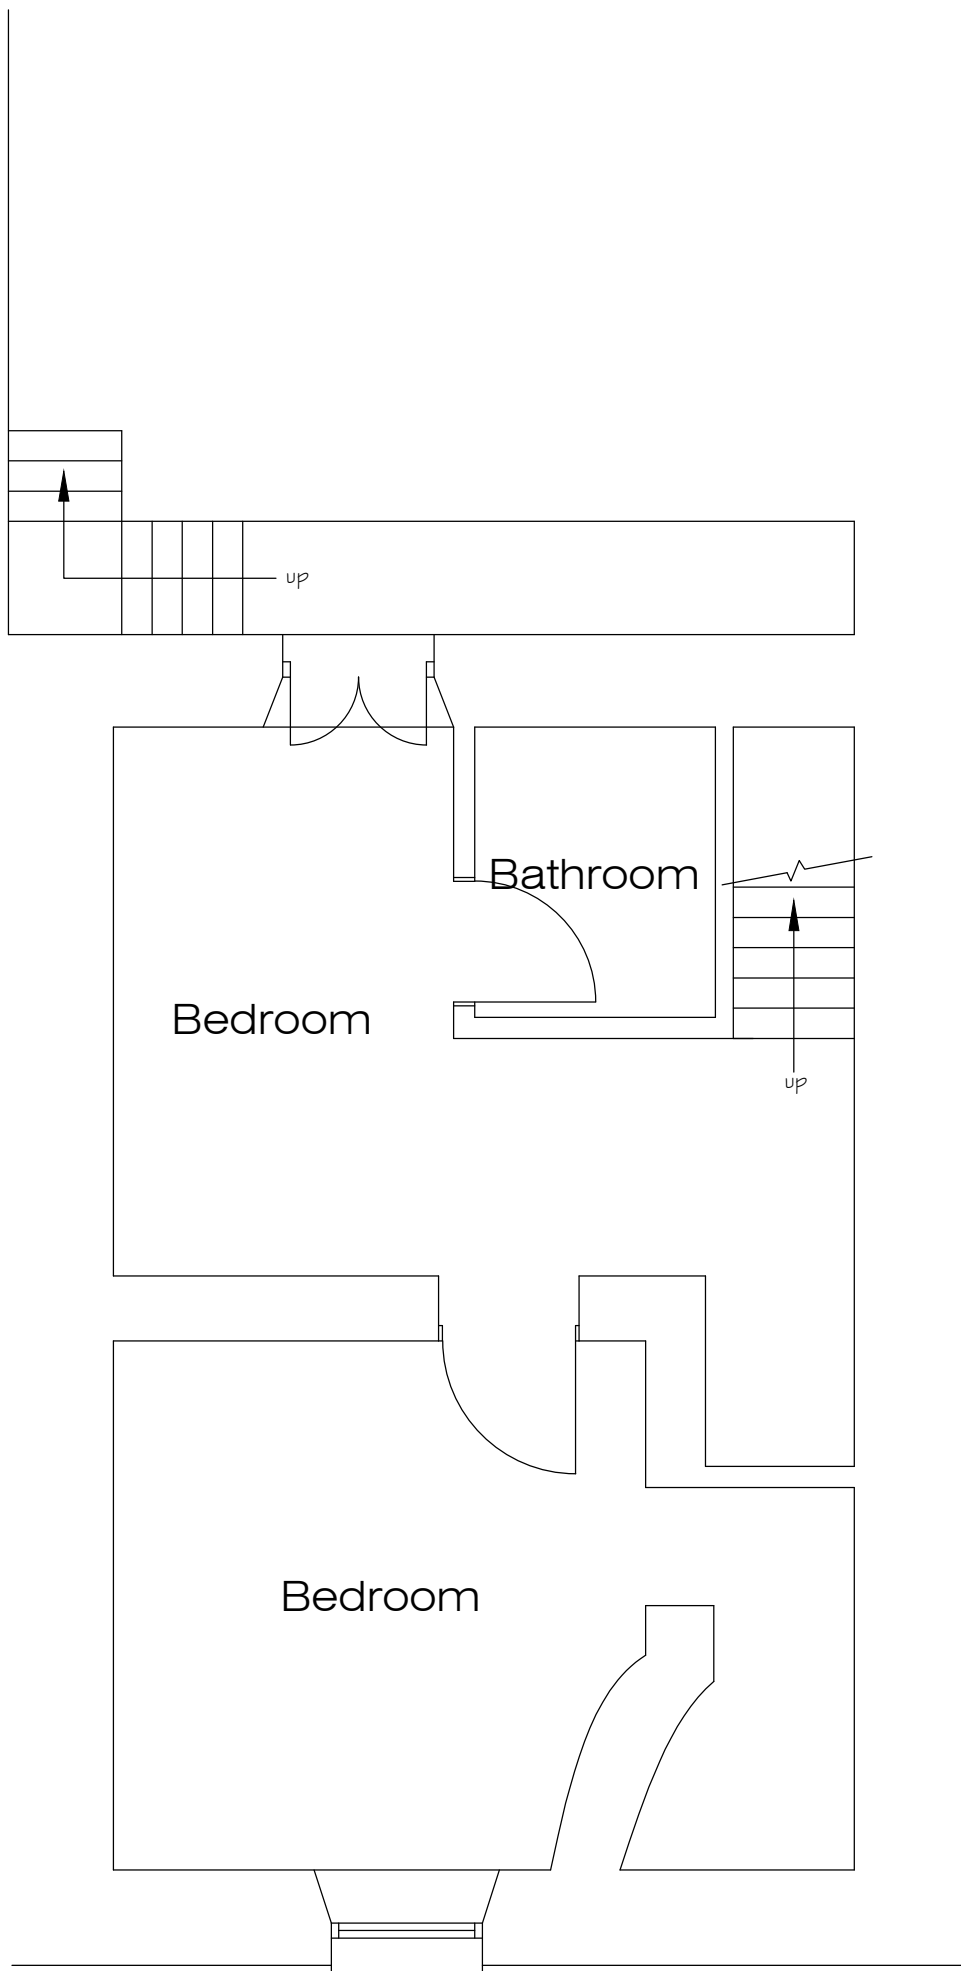


PROPOSED BASEMENT PLAN

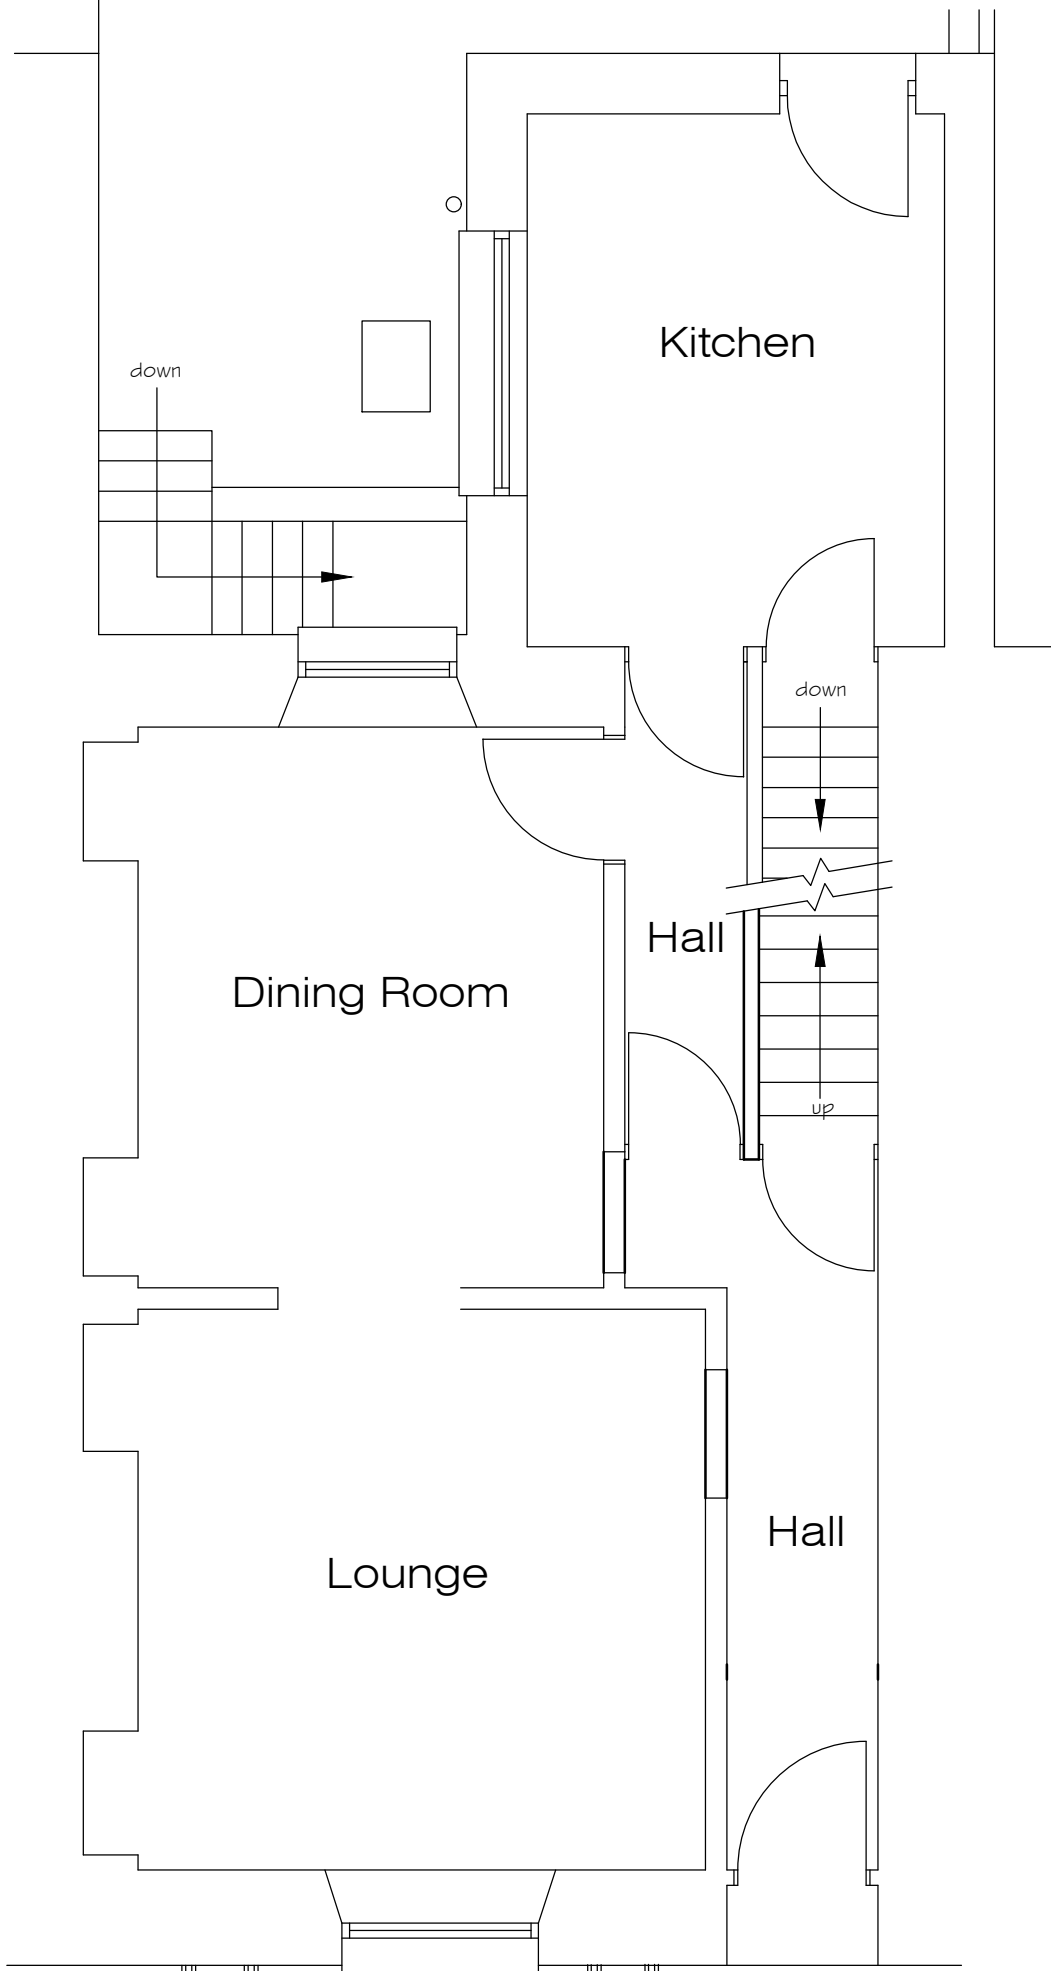


PROPOSED GROUND FLOOR PLAN

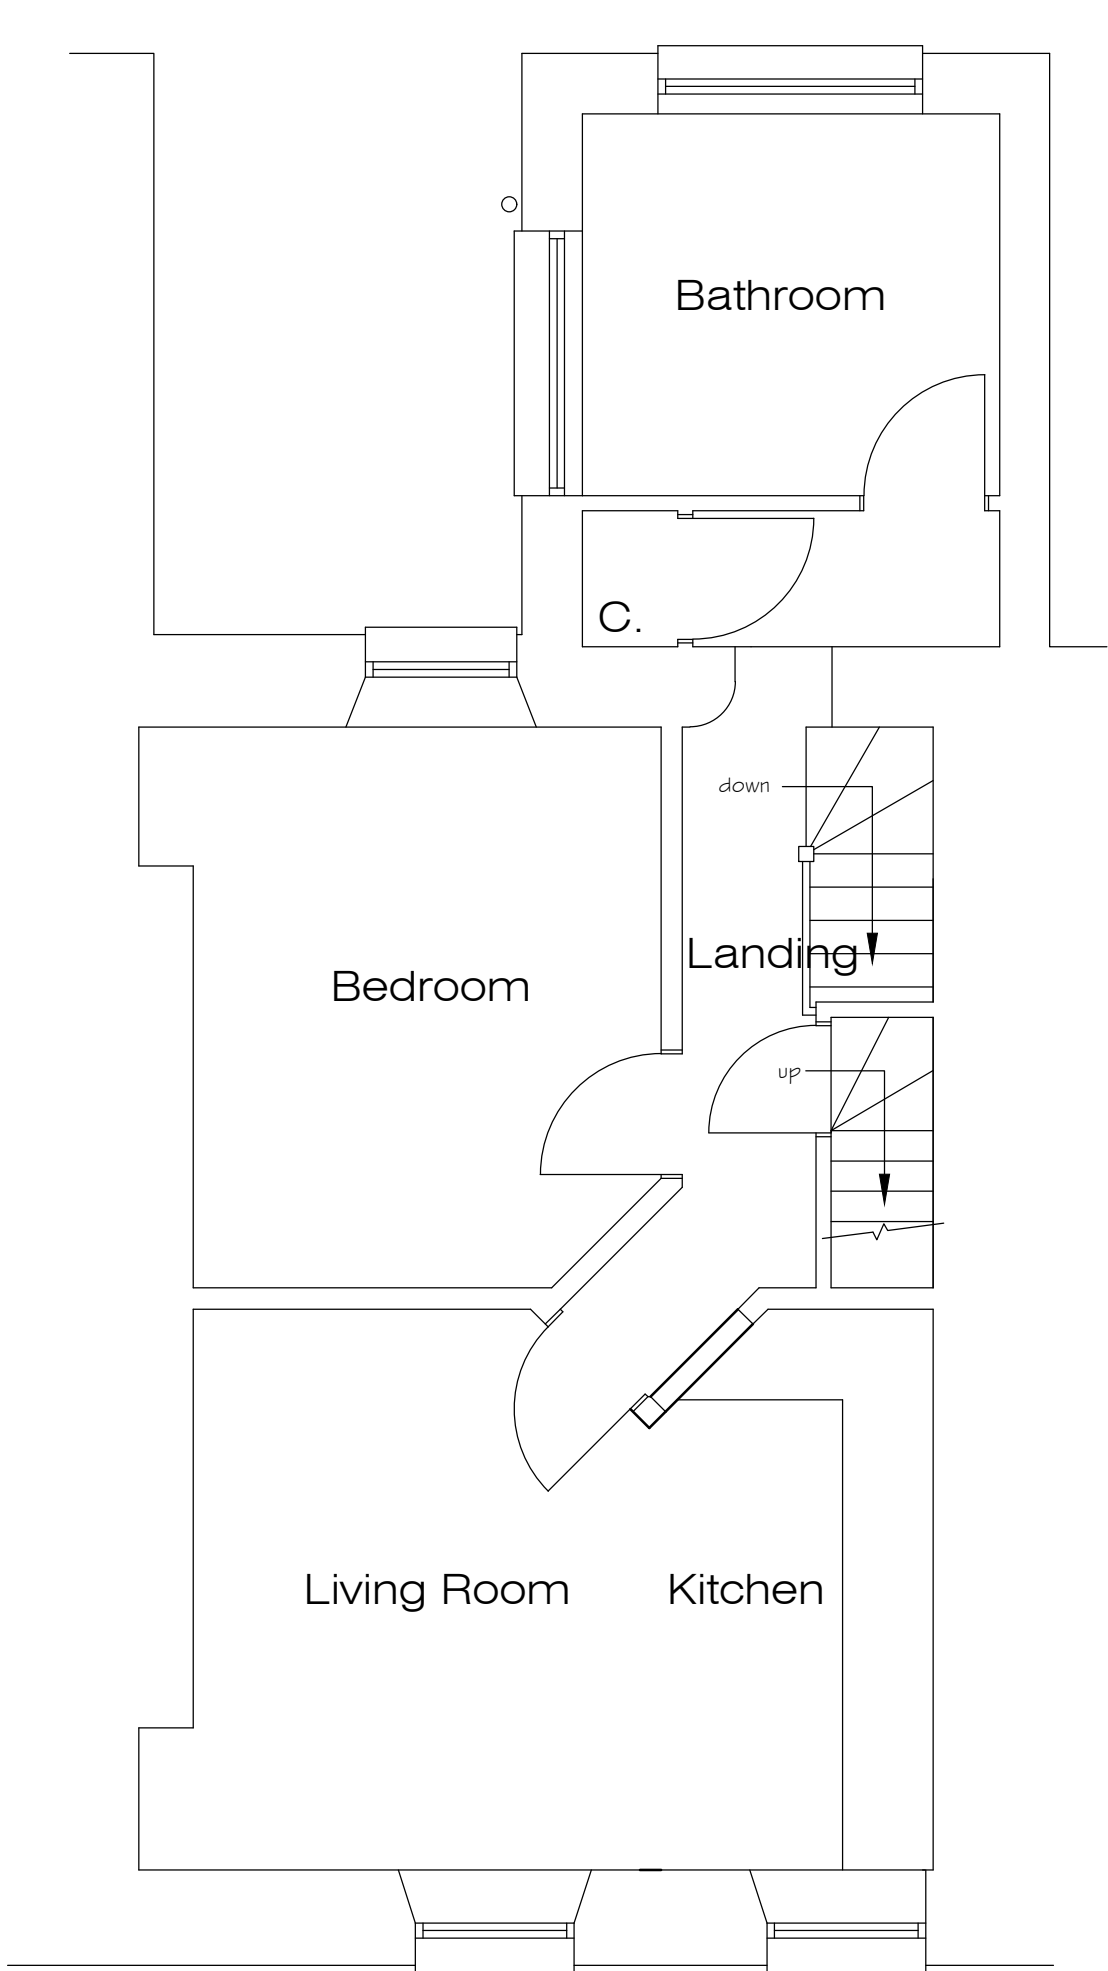


PROPOSED FIRST FLOOR PLAN

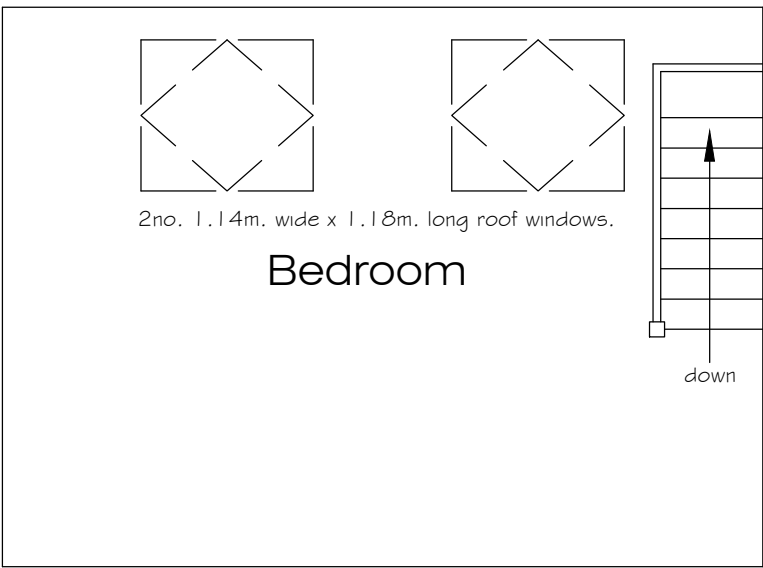


PROPOSED ATTIC PLAN

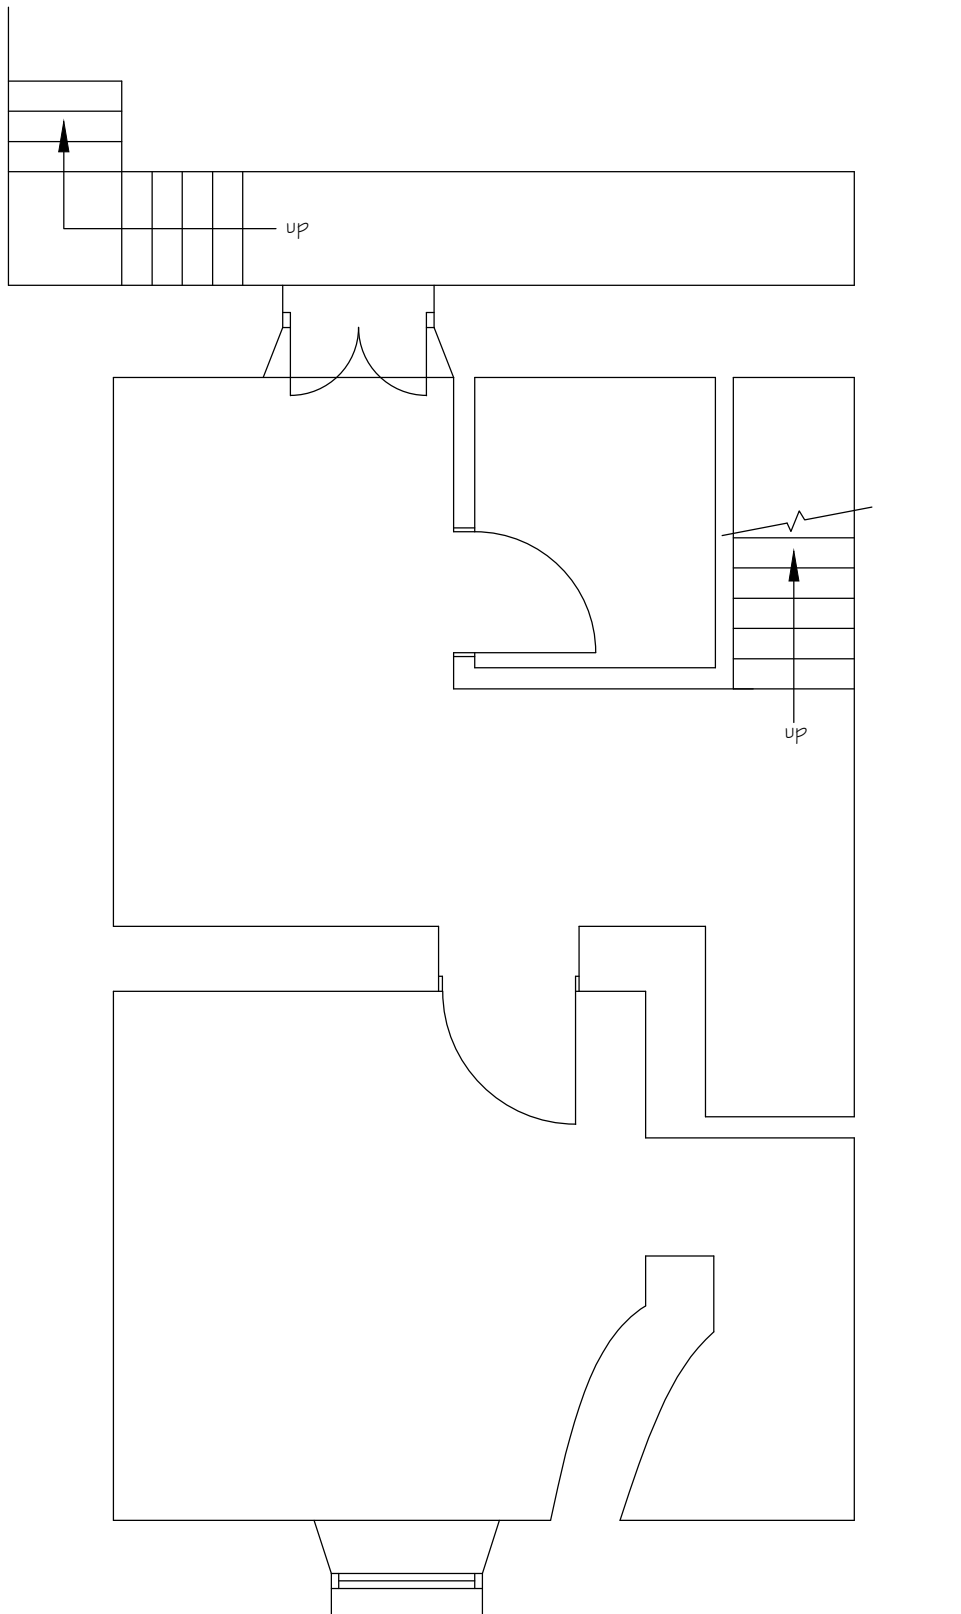


EXISTING BASEMENT PLAN

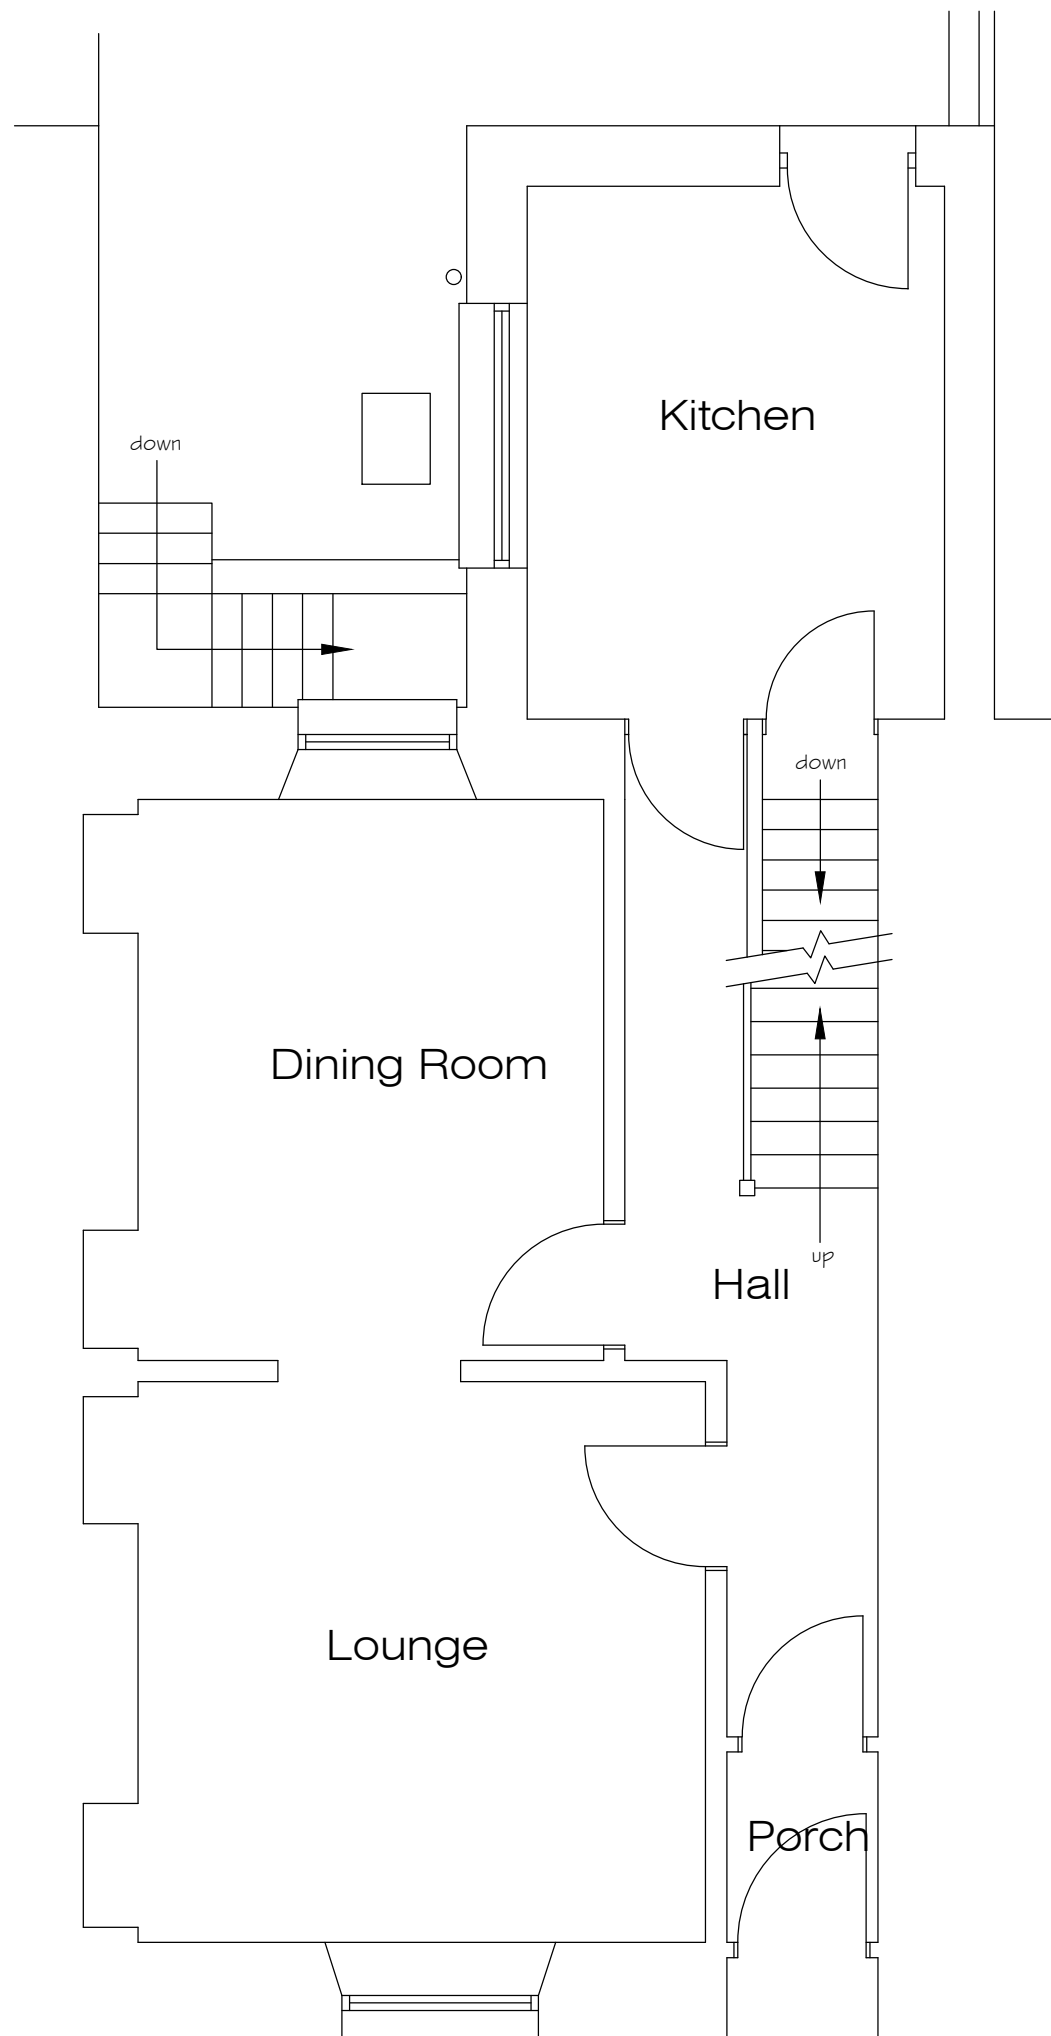


EXISTING GROUND FLOOR PLAN

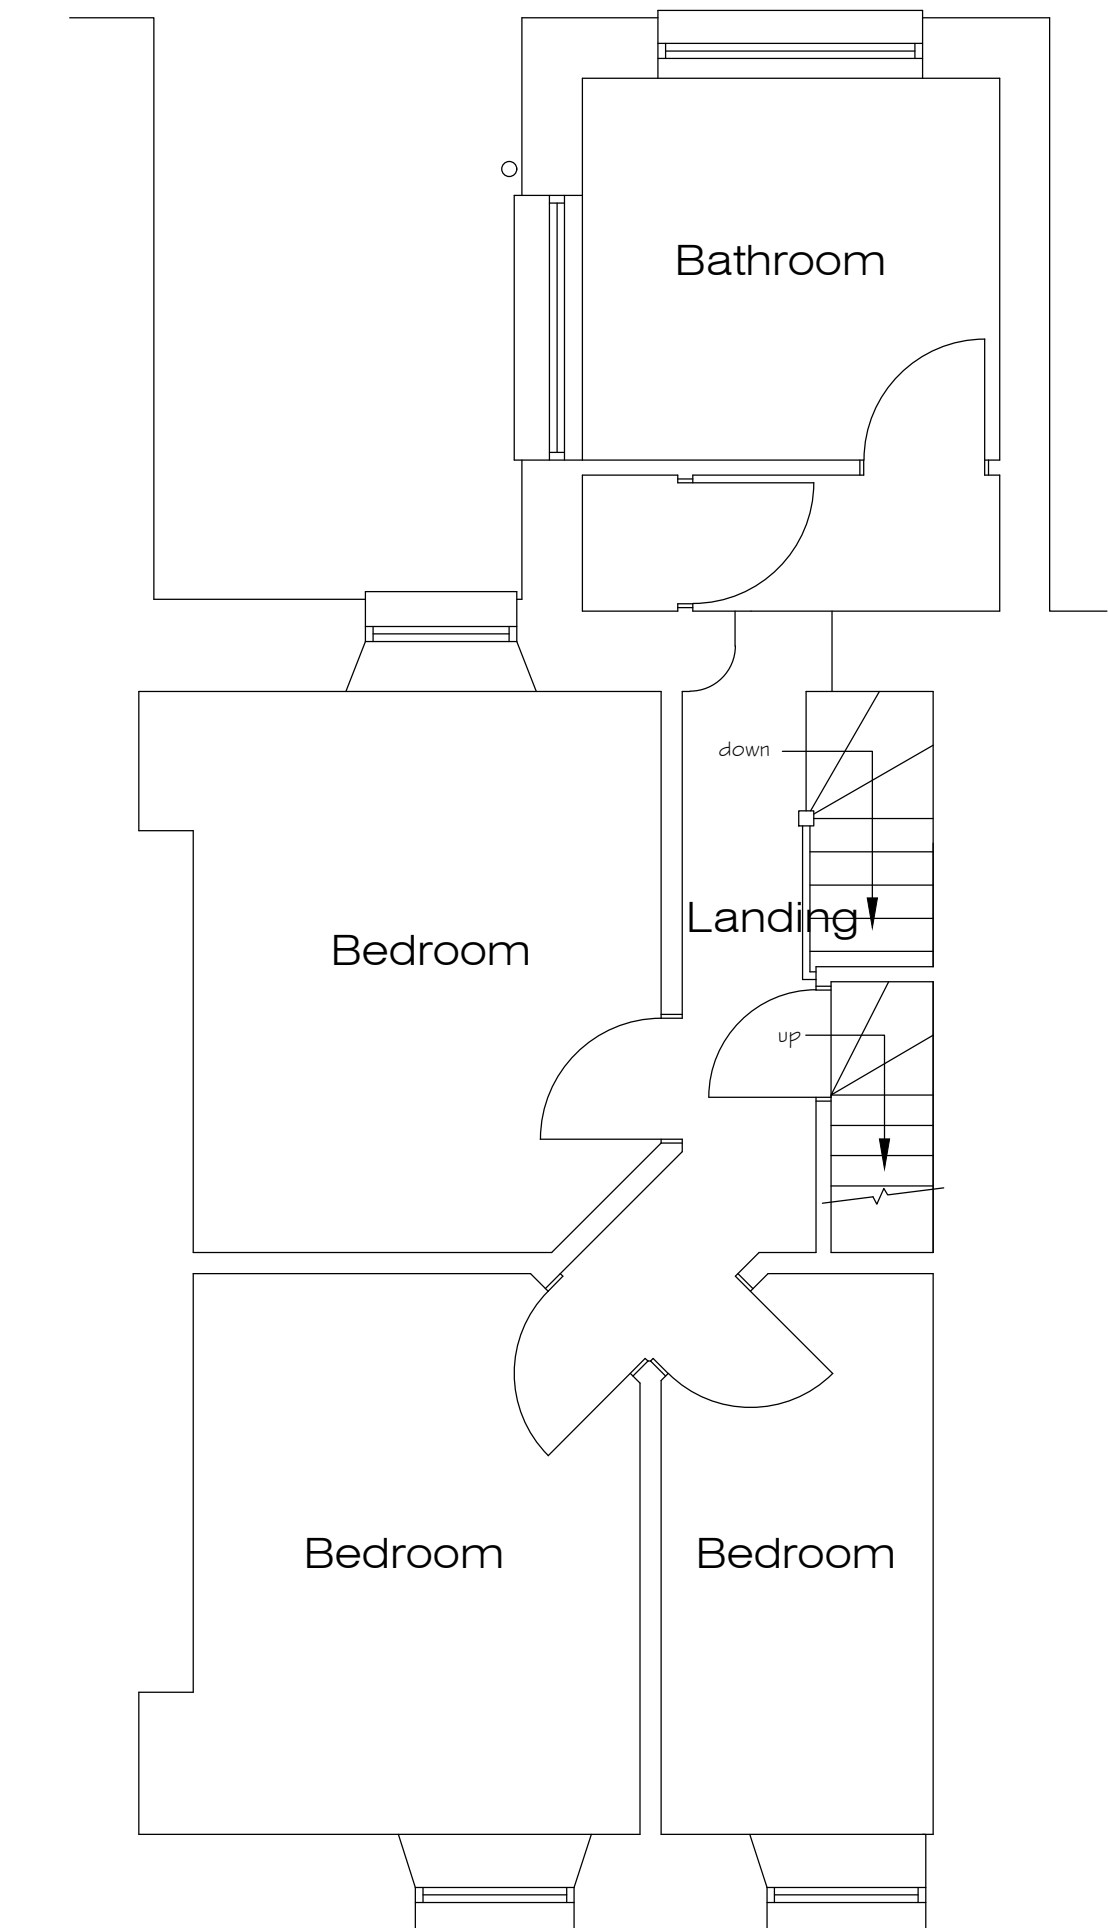

EXISTING FIRST FLOOR PLAN

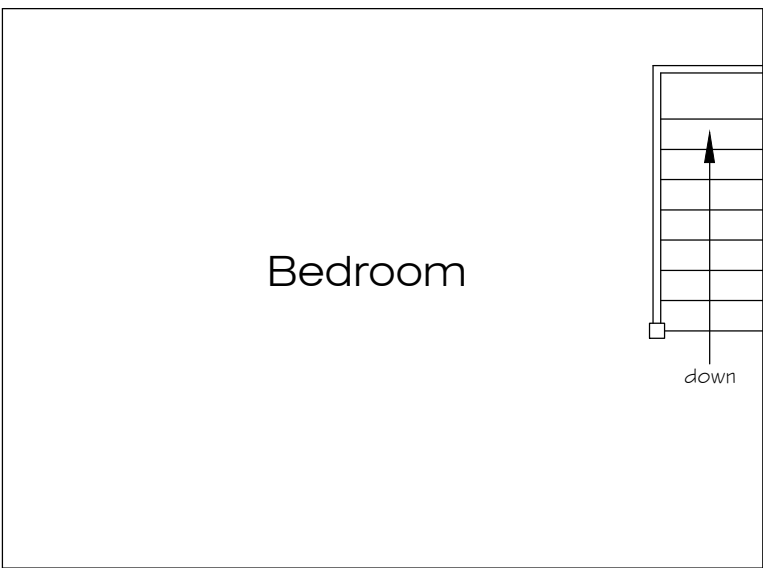

EXISTING ATTIC PLAN

 

Architectural Design & Services
M.C.I.A.T.
38 De La Beche Road, Sketty,
Swansea, SA2 9AR.
Mobile: 07818 067467
e-mail: crescent3000@aol.com

Project	Proposed Flat Conversion at 27 The Ropewalk, Neath. SA11 1EW.
---------	---

Description

PLANNING DRAWING - PLANS

Scale	1/50 & 1/100 @ A1.	Date	June 2021.
Drawn		Checked	

Drawing No.	PC21/47/1
-------------	-----------