



Superseded

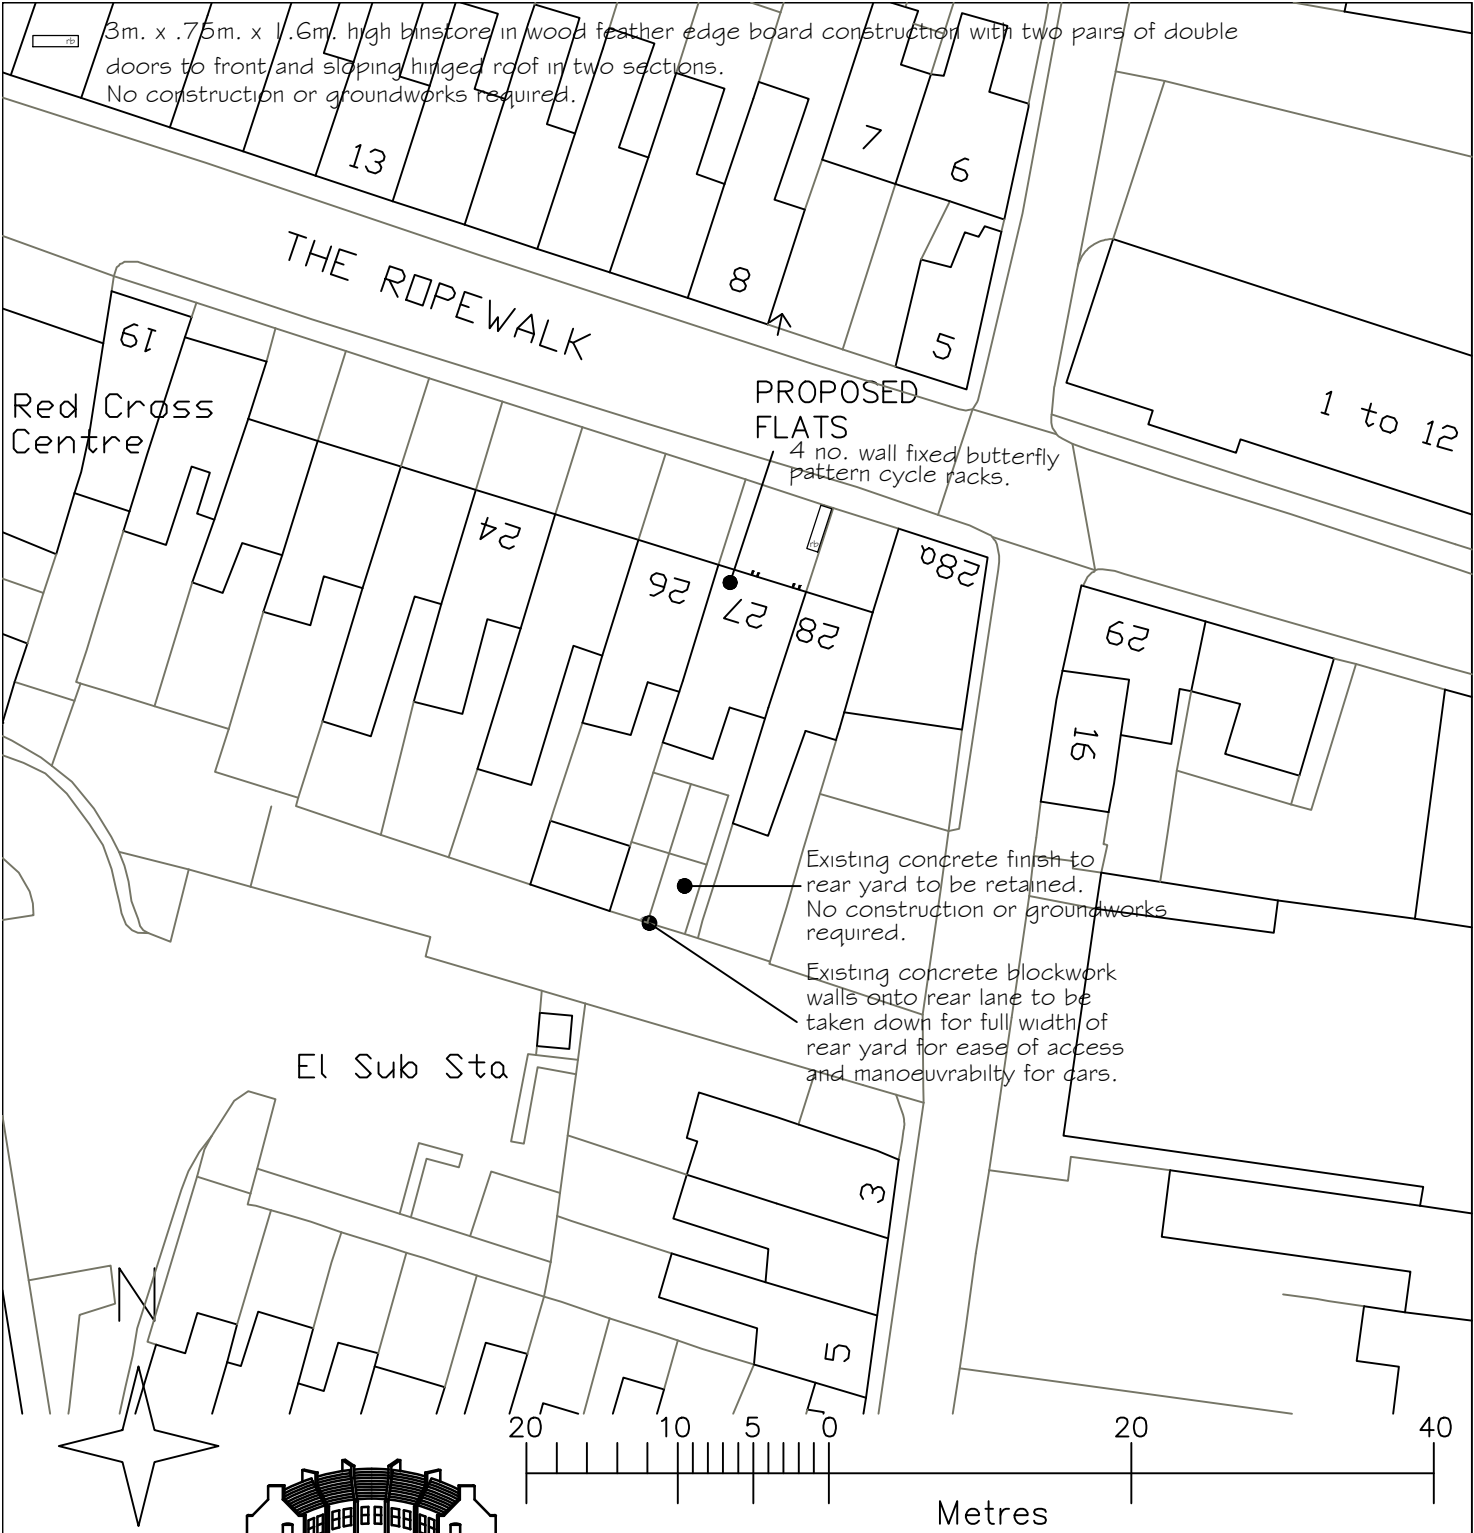

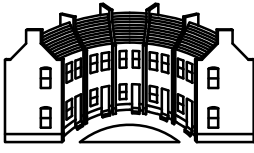

Crescent Architectural

Architectural Design & Services
M.C.I.A.T.
38 De La Beche Road, Sketty,
Swansea, SA2 9AR.
Mobile: 07818 067467
e-mail : crescent3000@aol.com

Project Proposed Flat Conversion at 27 The Ropewalk, Neath, SA11 1EW.	Scale 1/500 @ A4	Date July 2021.
	Drawn	Checked
Description SITE PLAN	Drawing No. PC21/47/3 B.	