



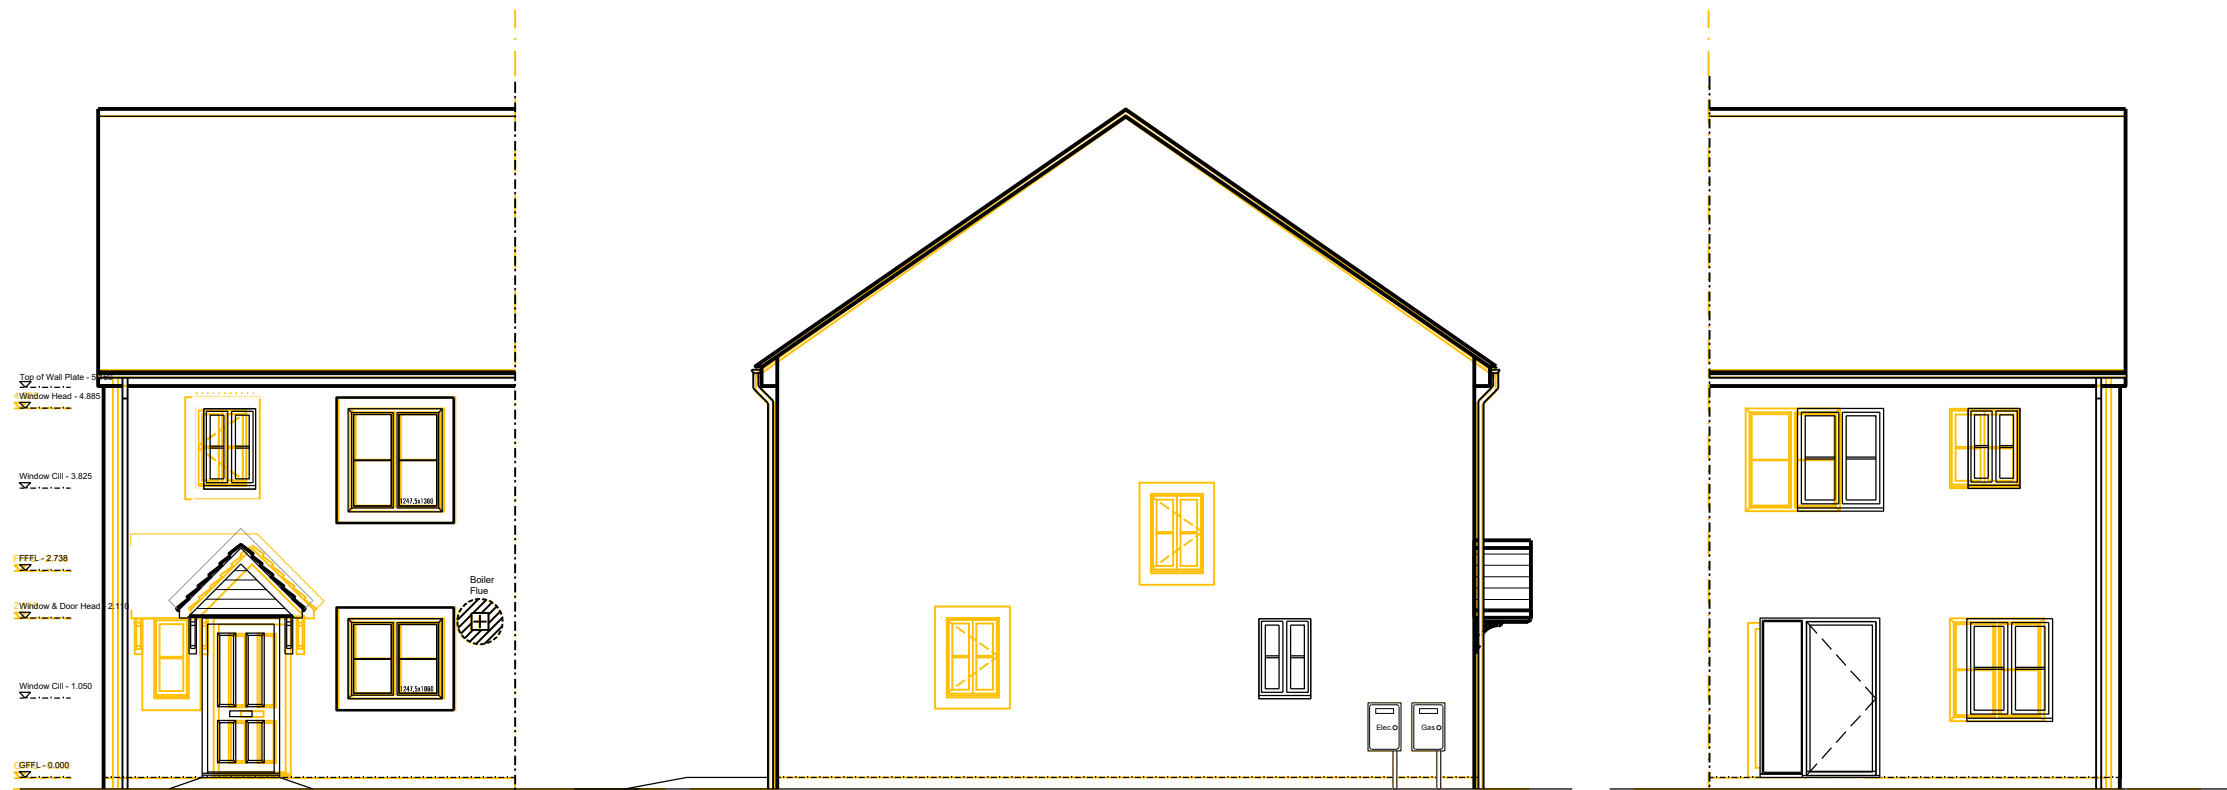

ELEVATIONS -TYPE L1 & L1R
APPROVED:
9117-PH2-PL36A Type L1 3B5P

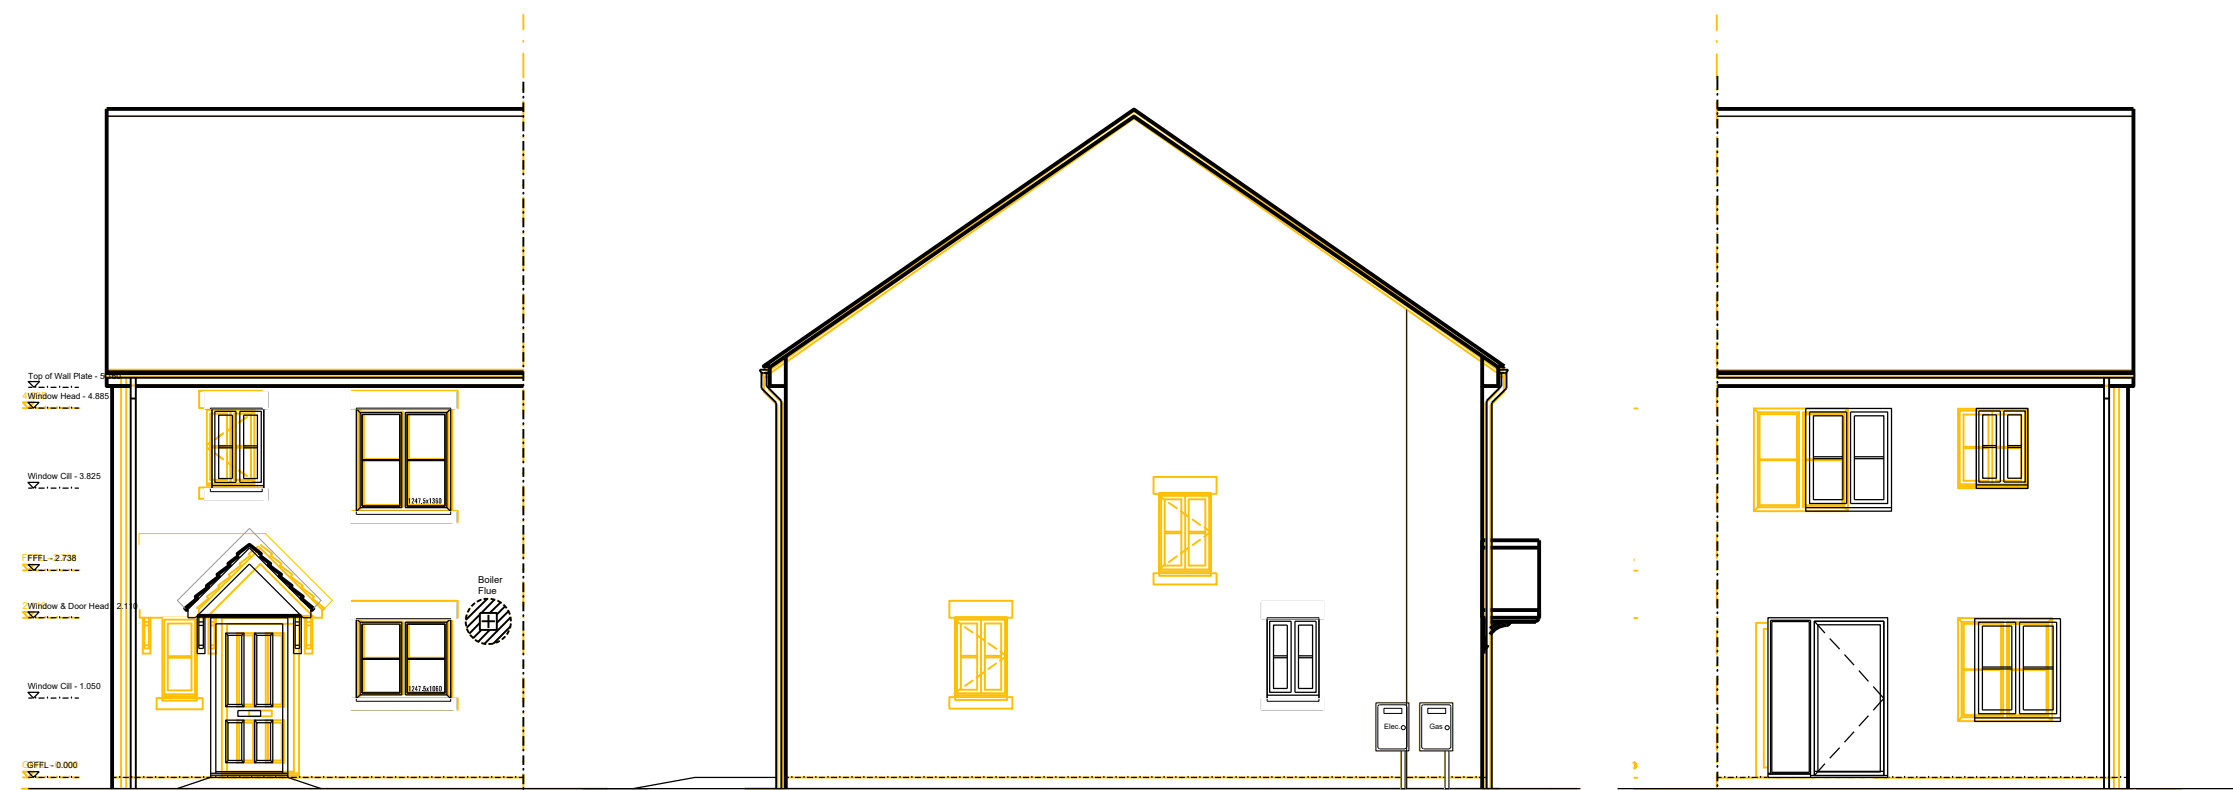


ELEVATIONS -TYPE L1 & L1R PLOTS 62&70 ONLY
APPROVED:
9117-PH2-PL36A Type L1 3B5P




ELEVATIONS -TYPE L & LR
APPROVED:
9117-PH2-PL35A Type L 3B5P




ELEVATIONS -TYPE L & LR PLOTS 63&71 ONLY
APPROVED:
9117-PH2-PL35A Type L 3B5P

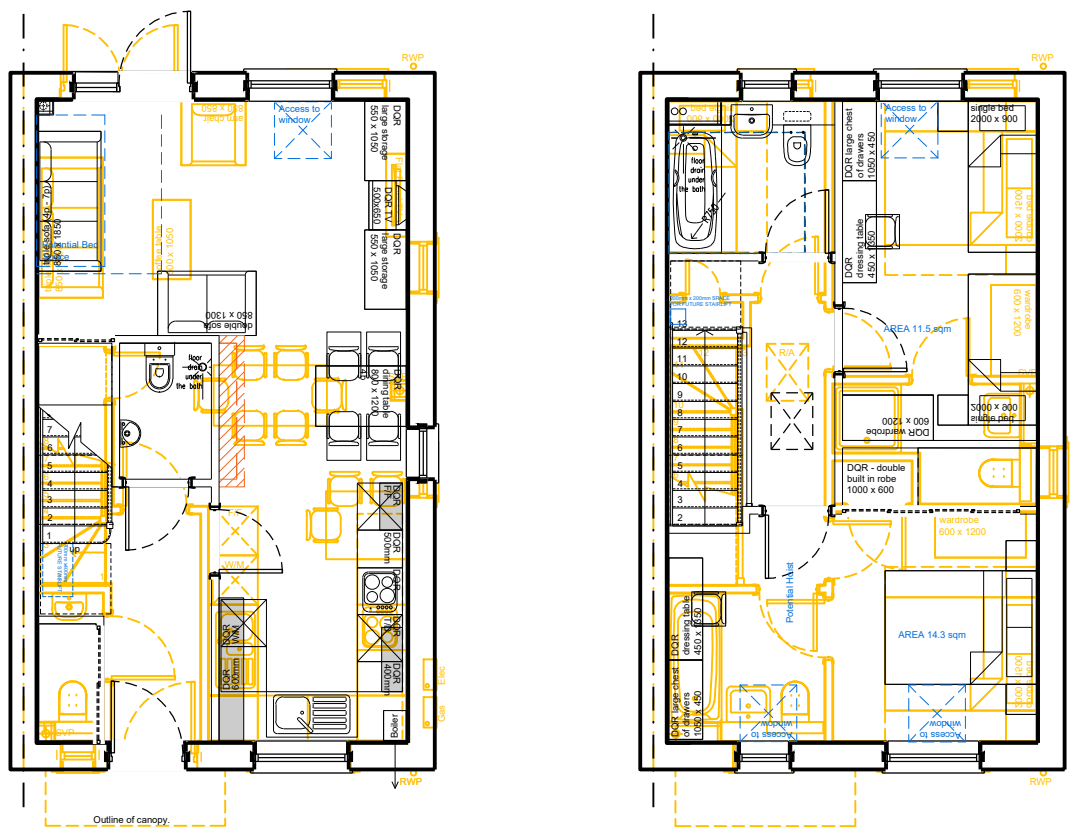

FLOOR PLANS OF TYPE L & LR
APPROVED:
9117-PH2-PL35A Type L 3B5P

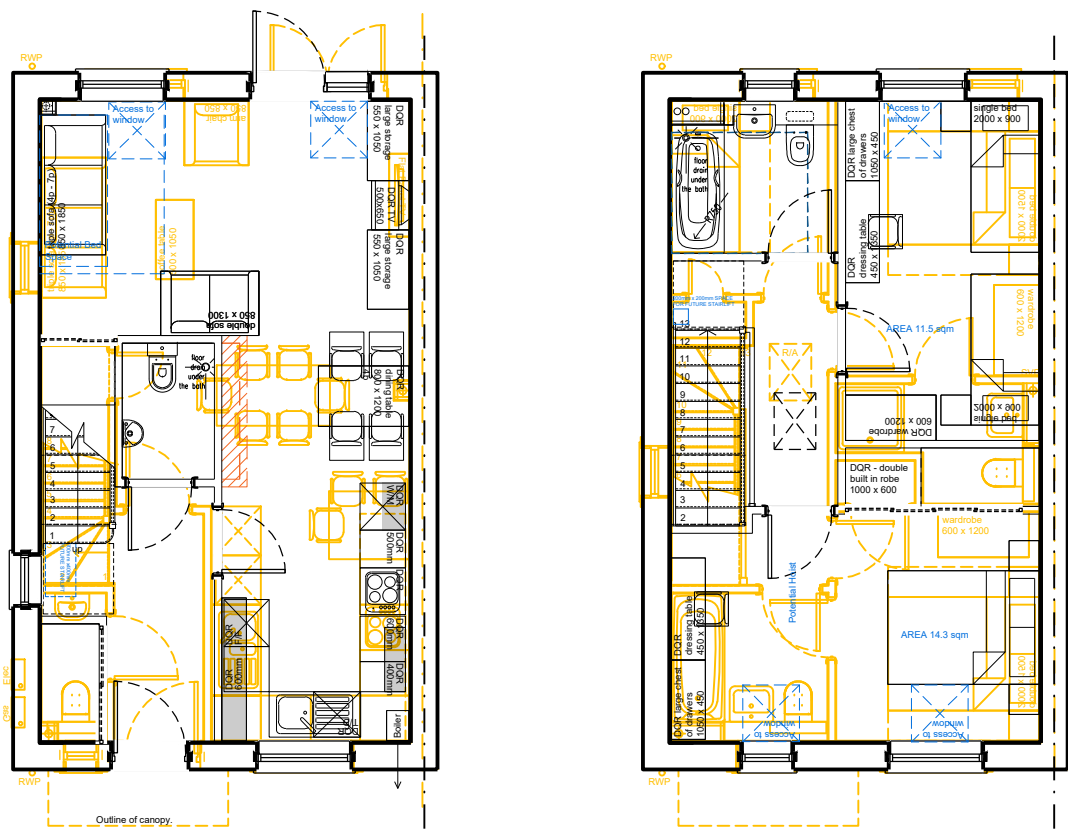

FLOOR PLANS OF TYPE L1 & L1R
APPROVED:
9117-PH2-PL36A Type L1 3B5P

 

PLANNING

Roberts Limbrick
ARCHITECTS

project
RESIDENTIAL DEVELOPMENT
SITE AT HERITAGE GATE
COED DARCY
W152 - Coed Darcy Phase 2 (Pobl)

client
JEHU

drawing
PROPOSED VS. APPROVED
HOUSETYPE L1R,LR,L,L1
FLOOR PLANS
& ELEVATIONS

status
PLANNING

ROBERTS LIMBRICK LTD
The Carriage Building, Bruton Way,
Gloucester, GL1 1DG
The Estates Office, 25 - 26 Gold Tops,
Newport, NP20 4PG
T. 03333 405 500
mail@robertslimbrick.com
www.robertslimbrick.com

Registered Office : England No. 06658029

scale
1/100 @ A1

date
JULY 21
author
MC/ES

project	drg no.	rev.
9117	PH2-S73-2021-PL10	