


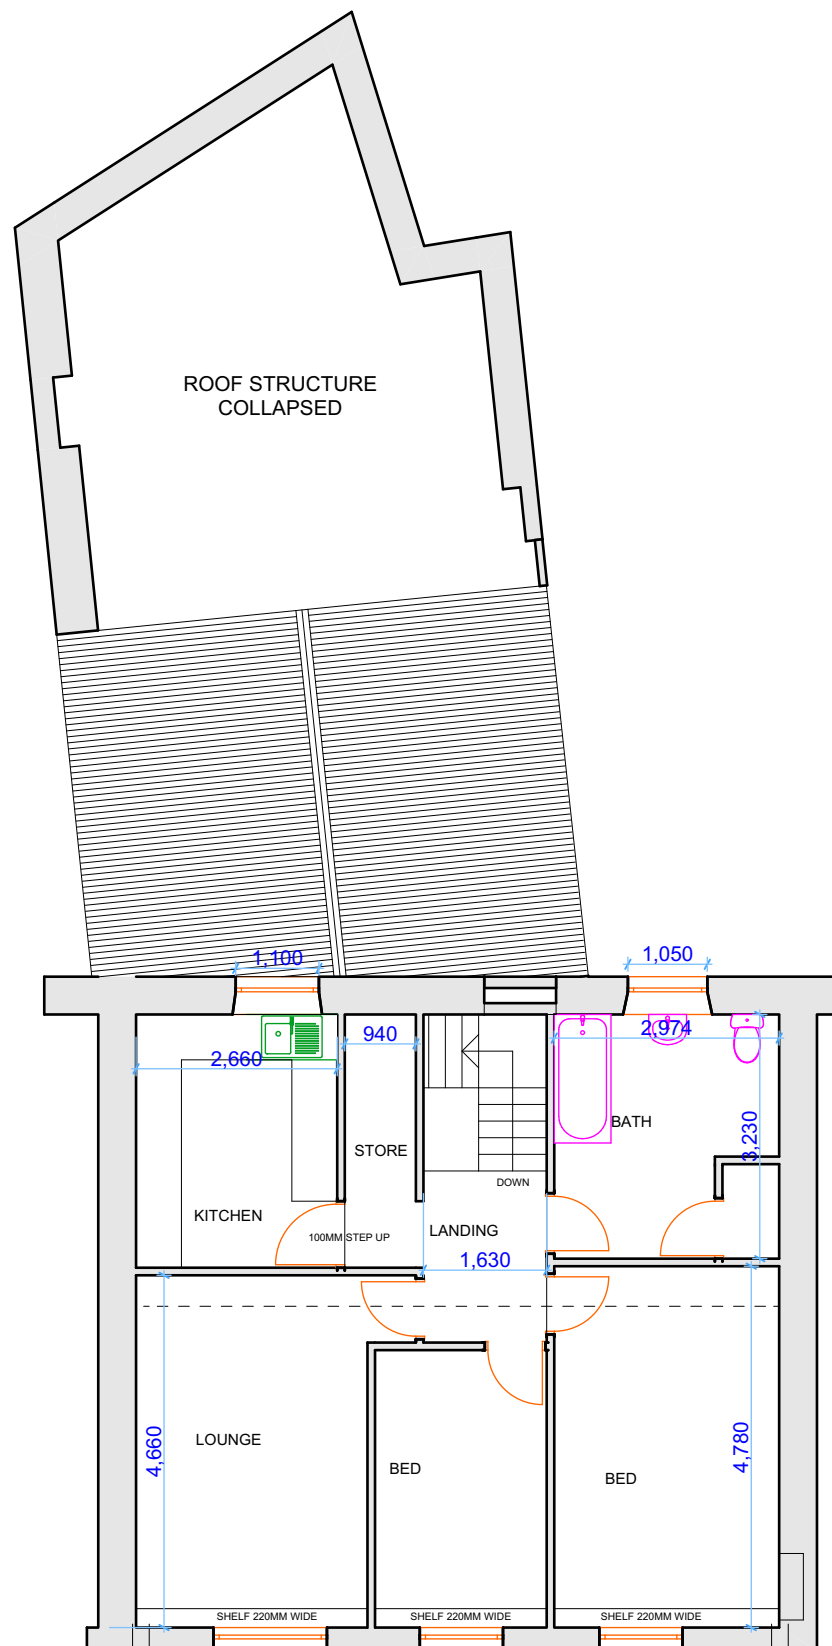

ALED THOMAS PLANNING DESIGN LTD CAECETHIN,FFAIRFACH, LLANDEILO, CARMARTHENSHIRE SA19 6PY. 0777 36 39 059 www.aled@atpd.co.uk	
CHANGE OF USE APPLICATION	
	EXISTING FIRST FLOOR PLAN NO 03 SCALE 1:100 @ A3