



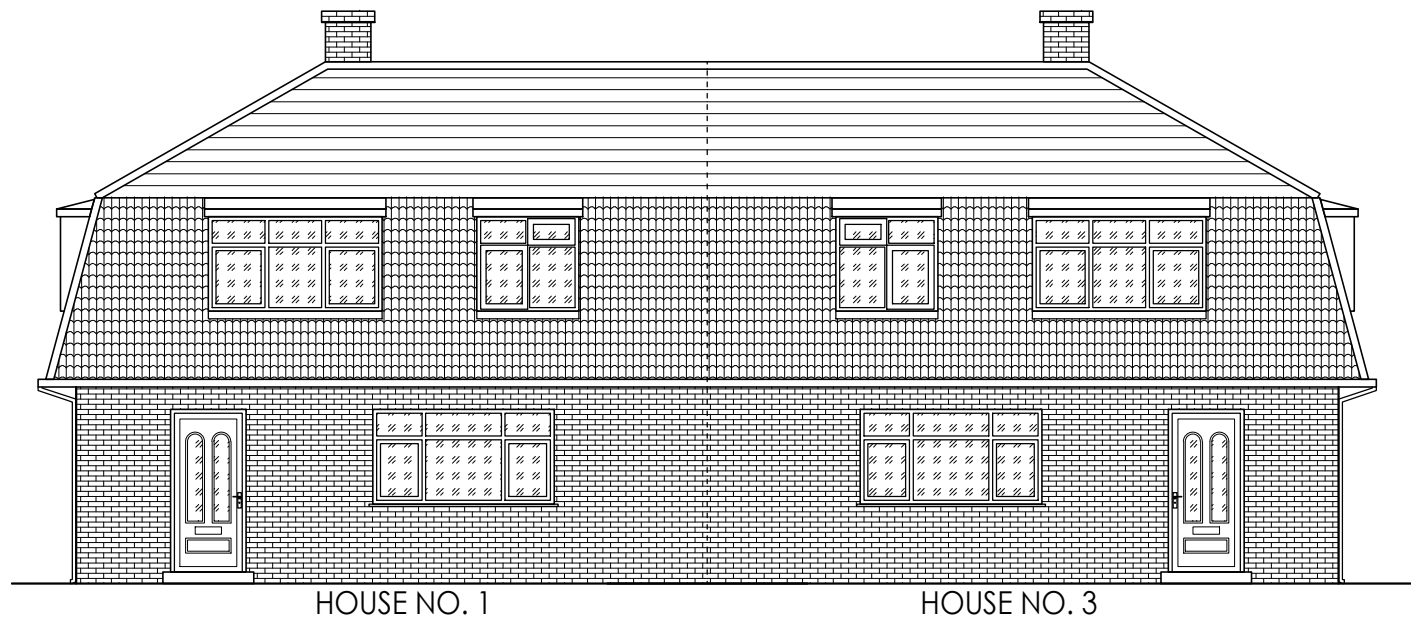

HOUSE NO. 1

HOUSE NO. 3



 


EXISTING FRONT ELEVATION

SCALE

1:100 M

SCALE BAR
MILLIMETERS

 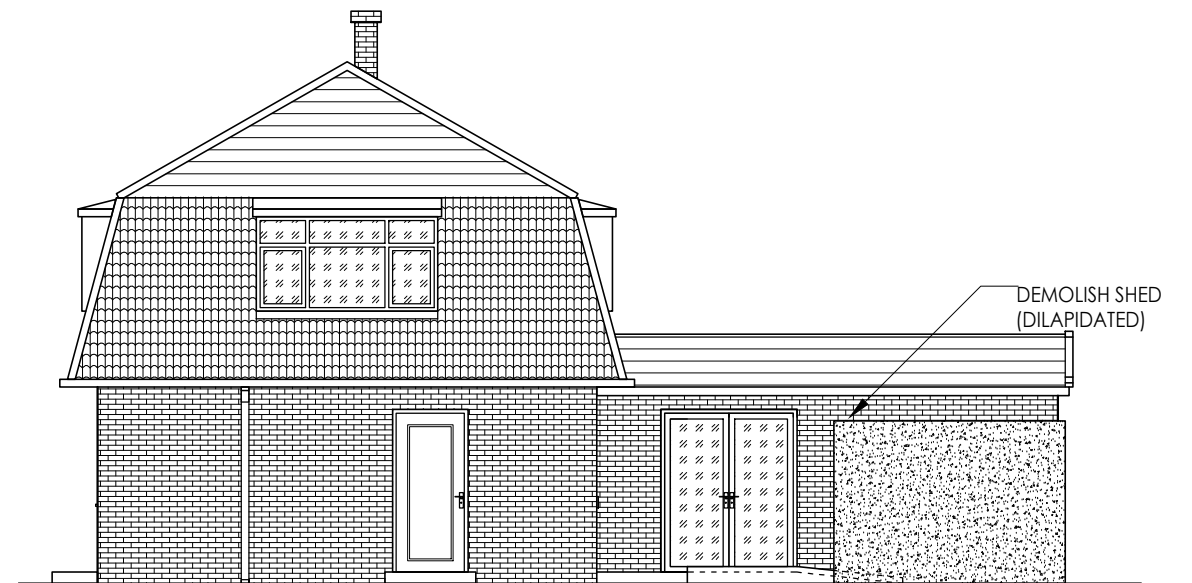 


EXISTING RIGHT SIDE ELEVATION

SCALE

1:100 M

SCALE BAR
MILLIMETERS

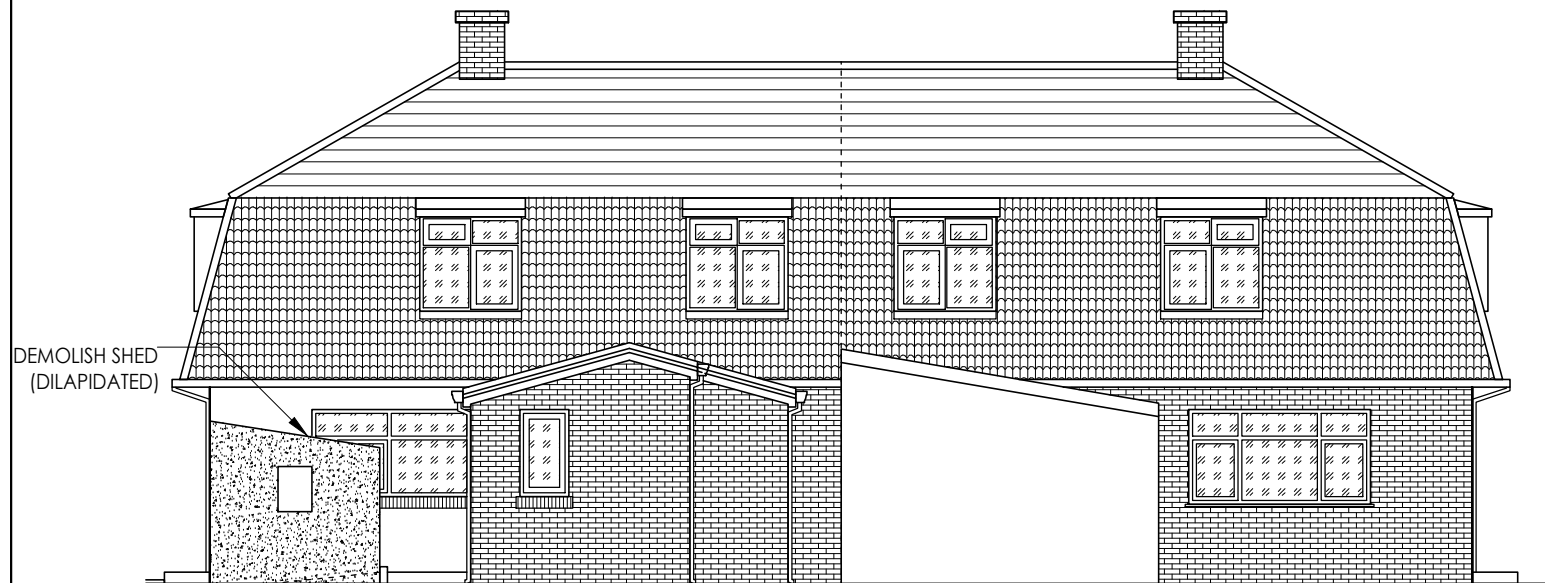

HOUSE NO. 3

HOUSE NO. 1





EXISTING REAR ELEVATION

SCALE

1:100 M

SCALE BAR
MILLIMETERS

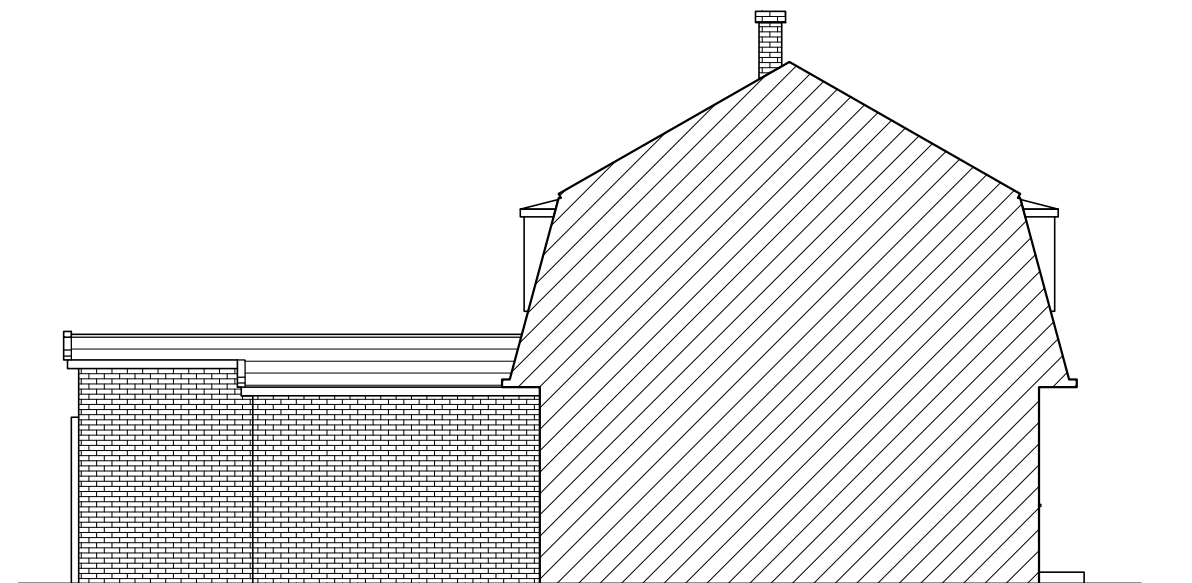 

EXISTING LEFT SIDE ELEVATION

SCALE

1:100 M

SCALE BAR
MILLIMETERS



PROJECT: 3 SEVERN CRESCENT SA12 6SY	PLEASE NOTE ALL DIMENSIONS ARE IN MILLIMETERS.	OWNER: DARWIN GUERRERO	CONSERVATORY EXTENSION COLOR: WHITE DRAWINGS SCALE: 1:100m
---	---	--------------------------------------	---