



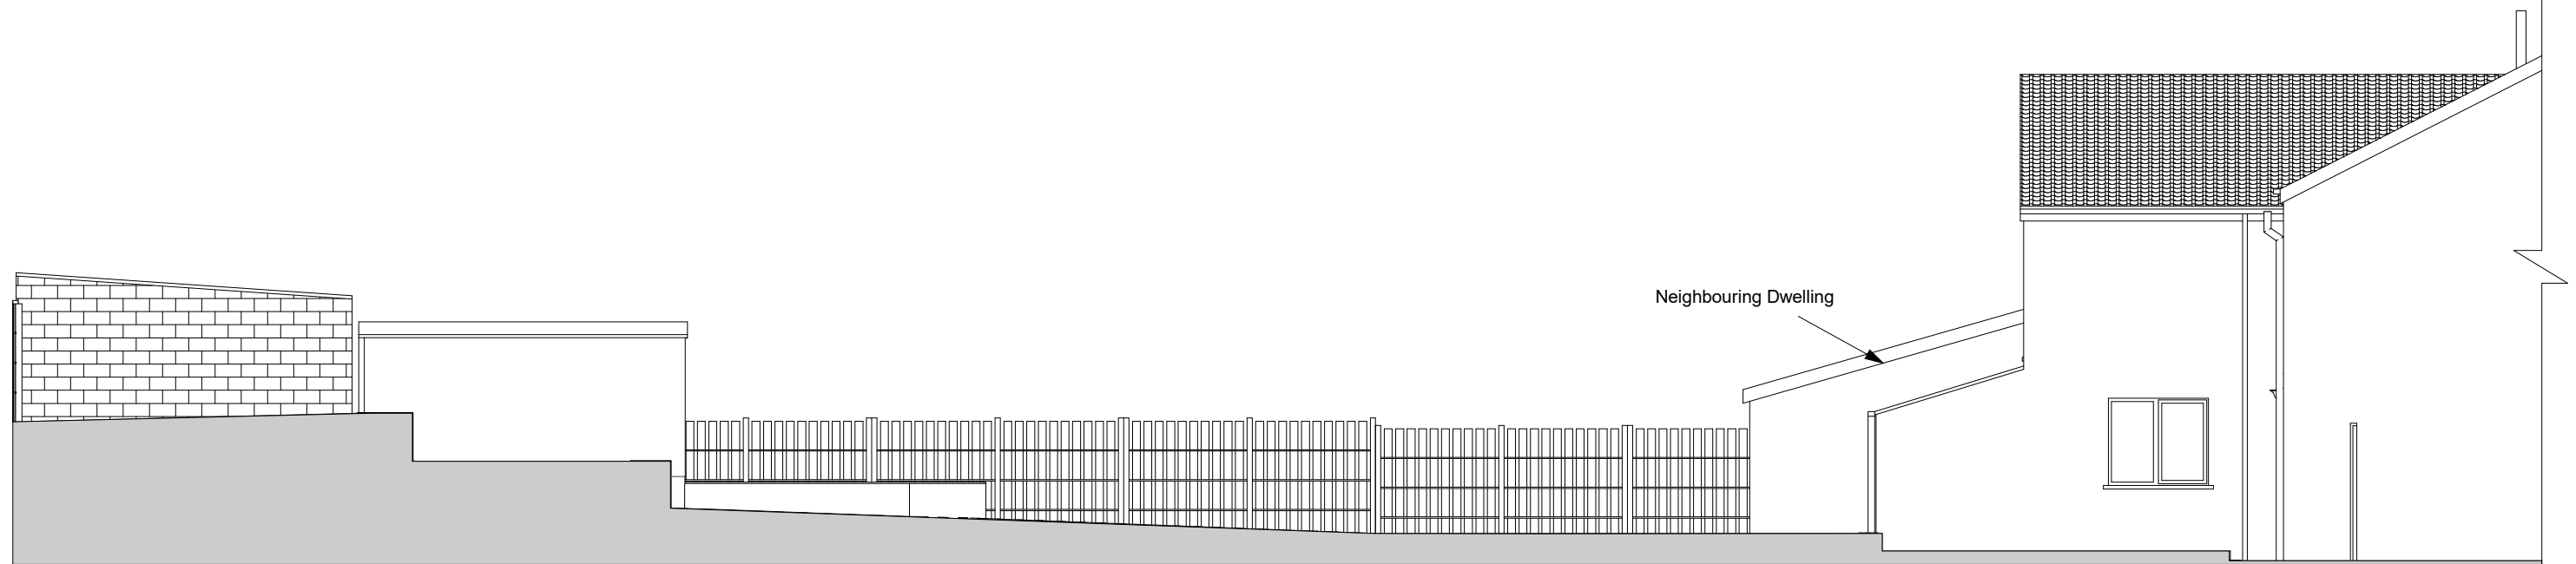

EXISTING SIDE ELEVATION (part)

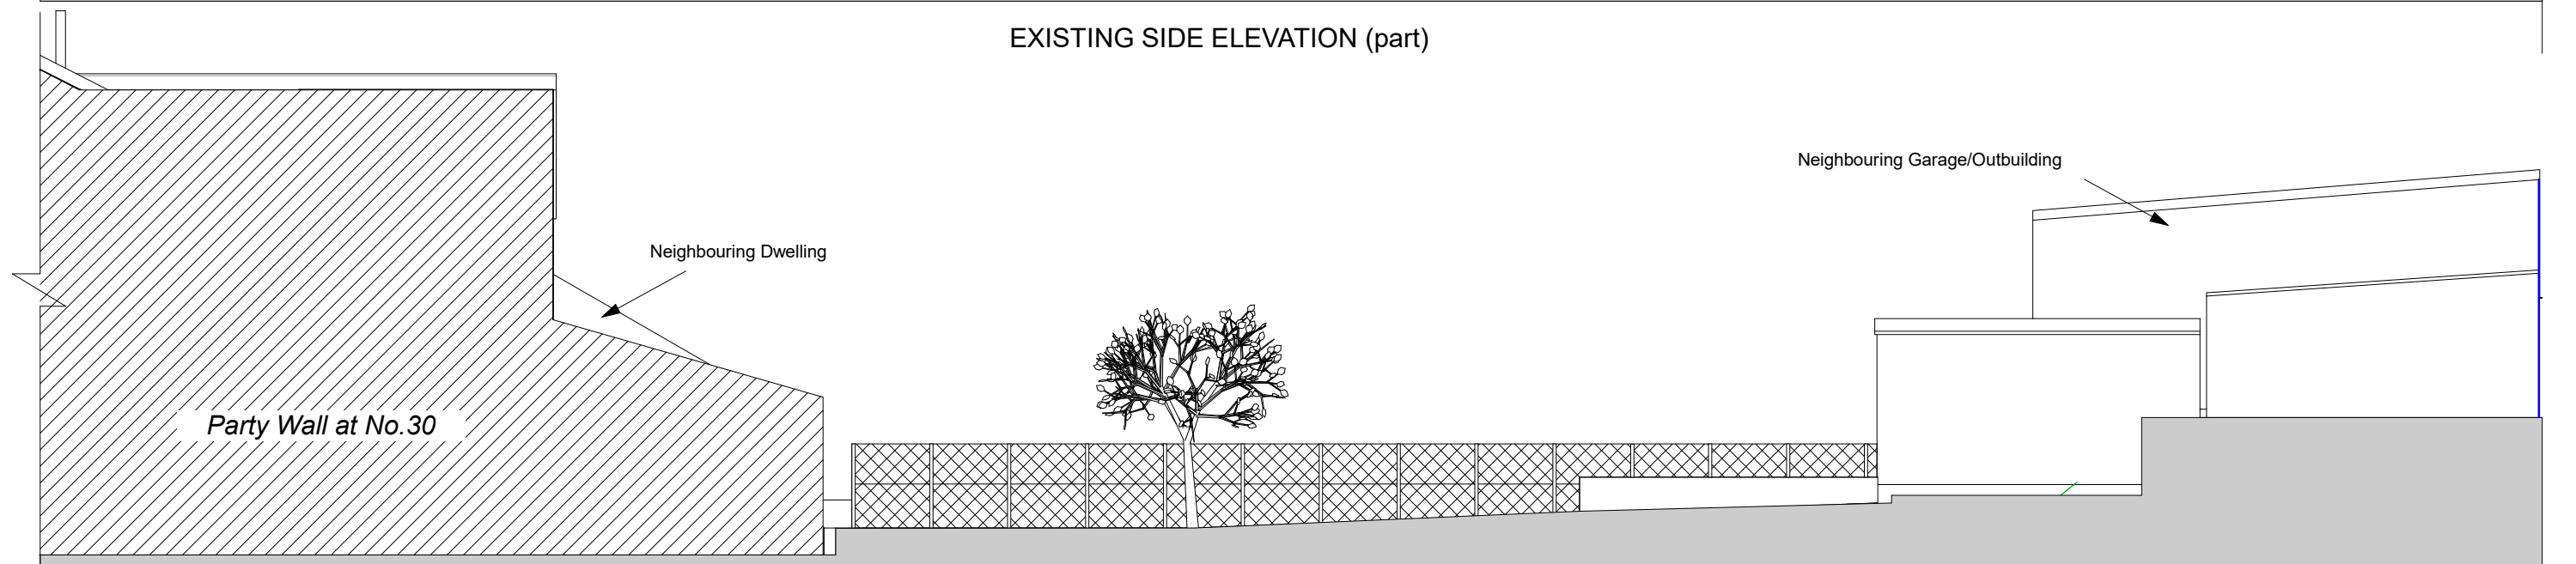


EXISTING SIDE ELEVATION (part)



EXISTING REAR ELEVATION

Scale 1 / 100 @ A3

 

Note: All dimensions to be checked on site and not scaled from drawing

Job Title: Single Storey Side & Rear Extension

Sean O'Brien and Irene Maggs
29 CADOXTON TERRACE,
MAIN ROAD, CADOXTON

PL02 - Existing Elevations

Date: AUGUST 2021

Scale: 1:100 @ A3

Drawing Number: 210607-PL02

