


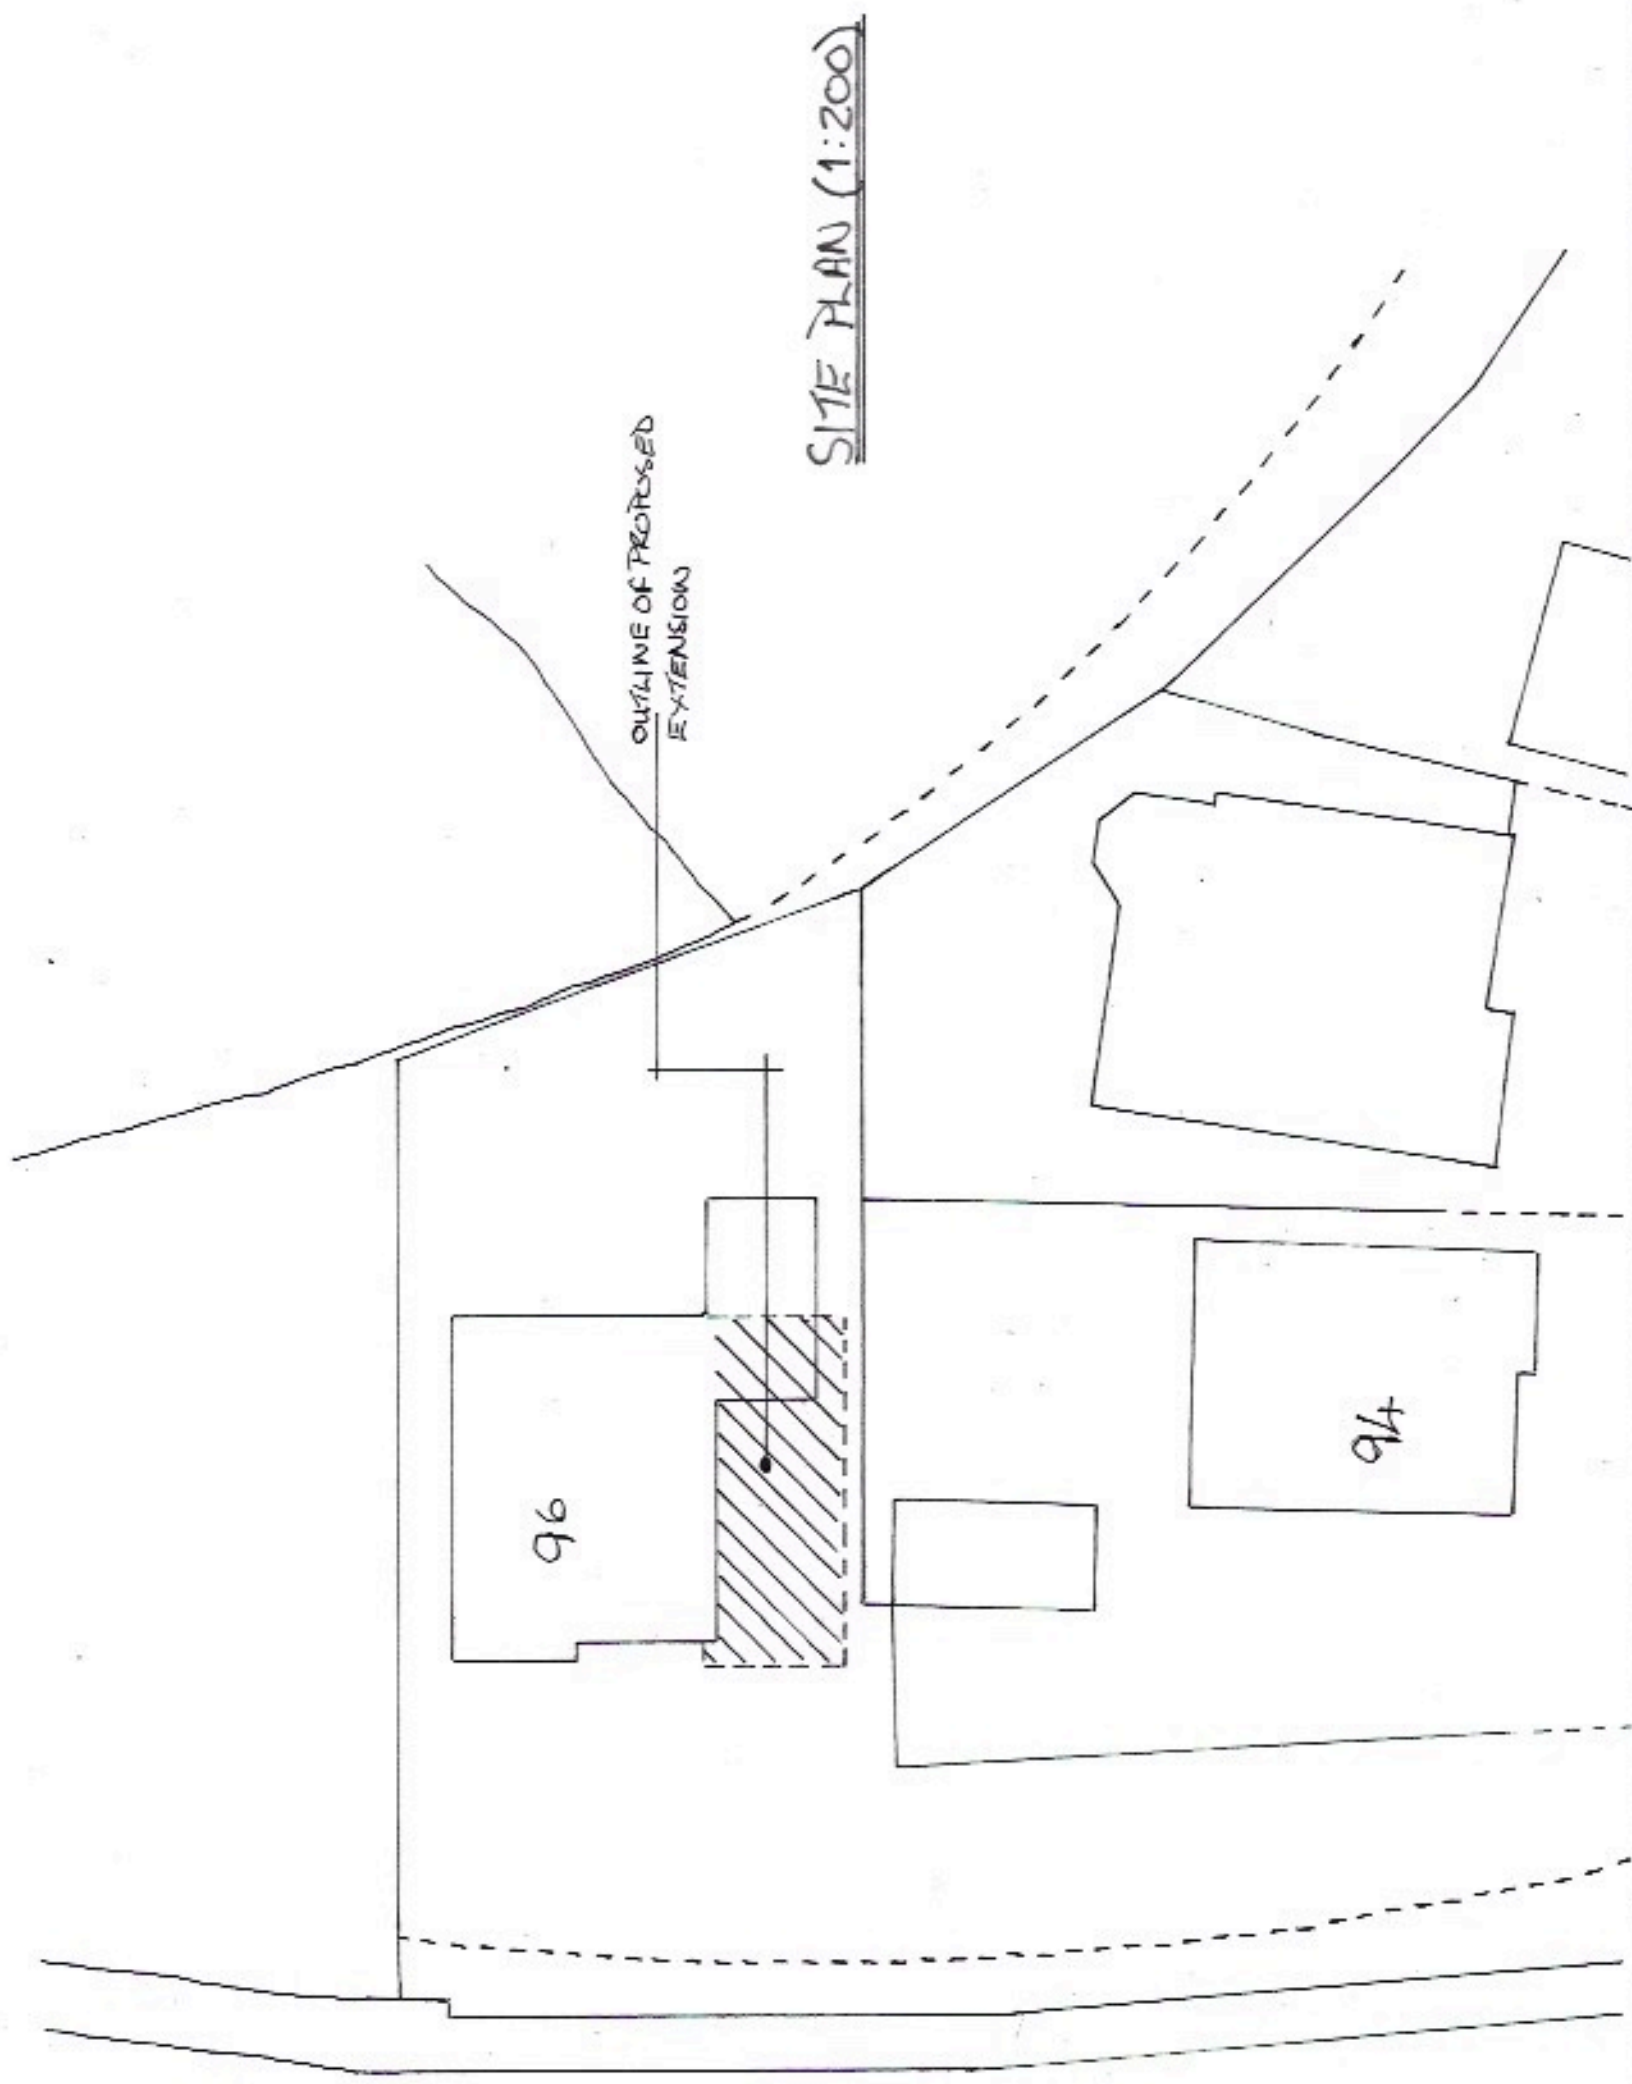

SITE PLAN (1:200)

OUTLINE OF PROPOSED
EXTENSION

NOTES:	Client Mr G MAAL Job Title 96 YNYS Y GORED SHIR ZEB	Scale 1:200	Drawing Title	
		Drawn by	Drg No.	
All dimensions must be checked on site and not scaled from this drawing.		Date	Rev	